
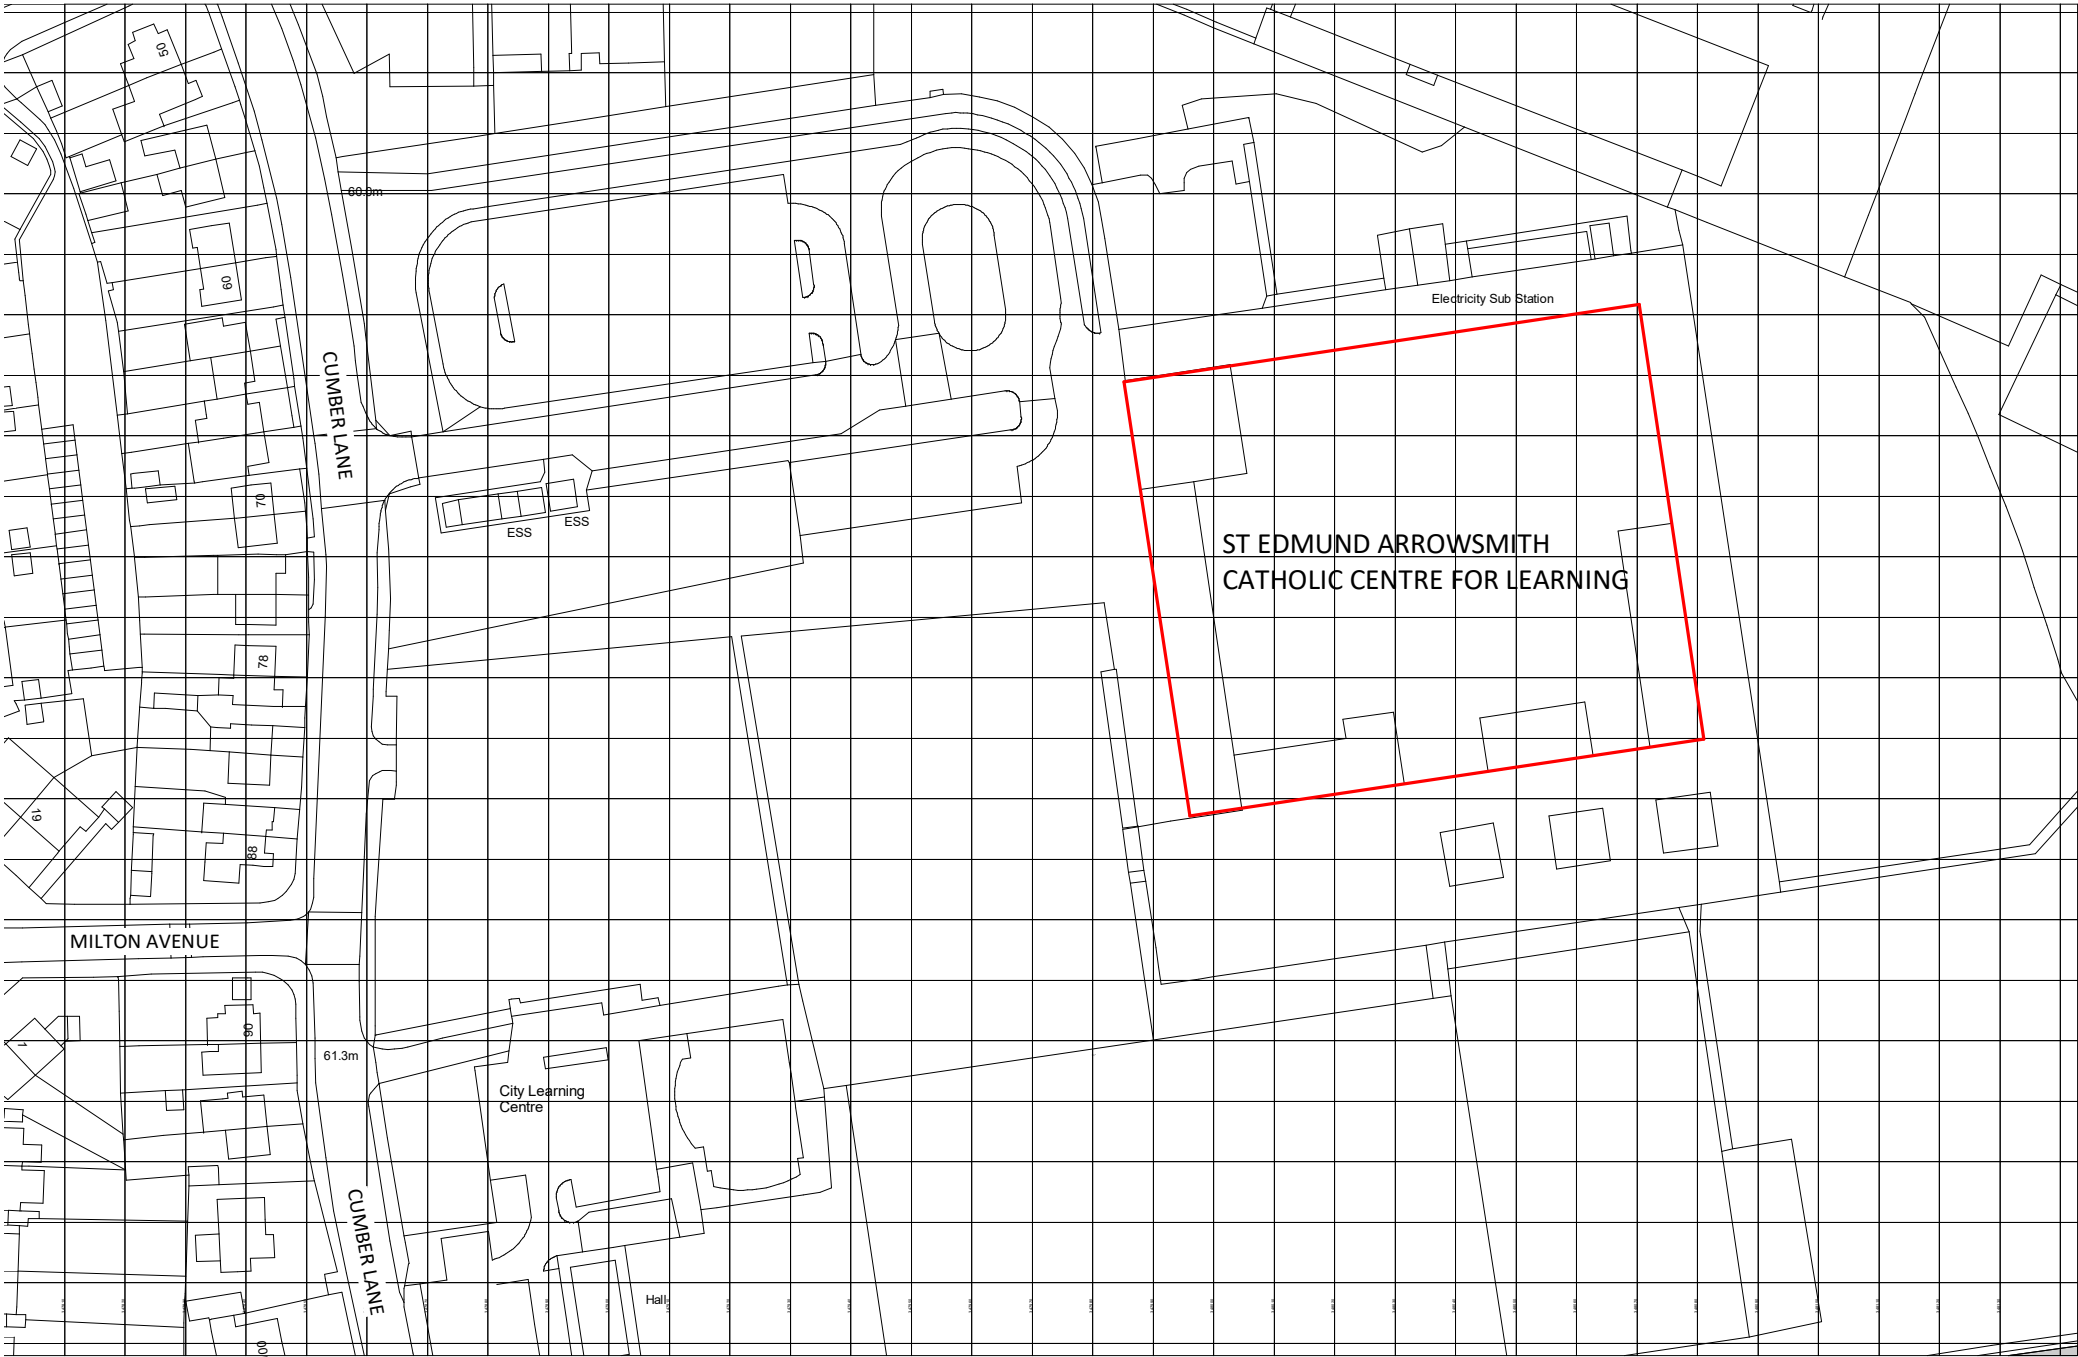


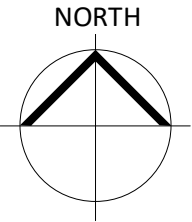

1 Location Plan
1 : 1250

PL	PL01	25/10/2023	Planning	
STATUS	REV	DATE	DESCRIPTION	
CLIENT				REVISED BY
Balfour Beatty				WA
				CHECKED BY
				SB
				ORIGINATOR NO
				156164

CONSULTANT
STRIDE TREGLOWN
www.stridetreglown.com © Stride Treglown Limited 2020_
PROJECT

LC7, St Edmund Arrowsmith Catholic Academy
Cumber Lane, Whiston, Prescot L35 2XG

DRAWING TITLE
Location Plan

SUITABILITY STATUS	SCALE
PL : Planning	1 : 1250@A3
DRAWING USAGE: <i>Planning Application</i>	
PROJECT - ORIGINATOR - VOLUME - LEVEL - TYPE - ROLE - CLASS - NUMBER	STATUS_REVISION
156164-STL-XX-ZZ-DR-A-00001	PL_PL01

