
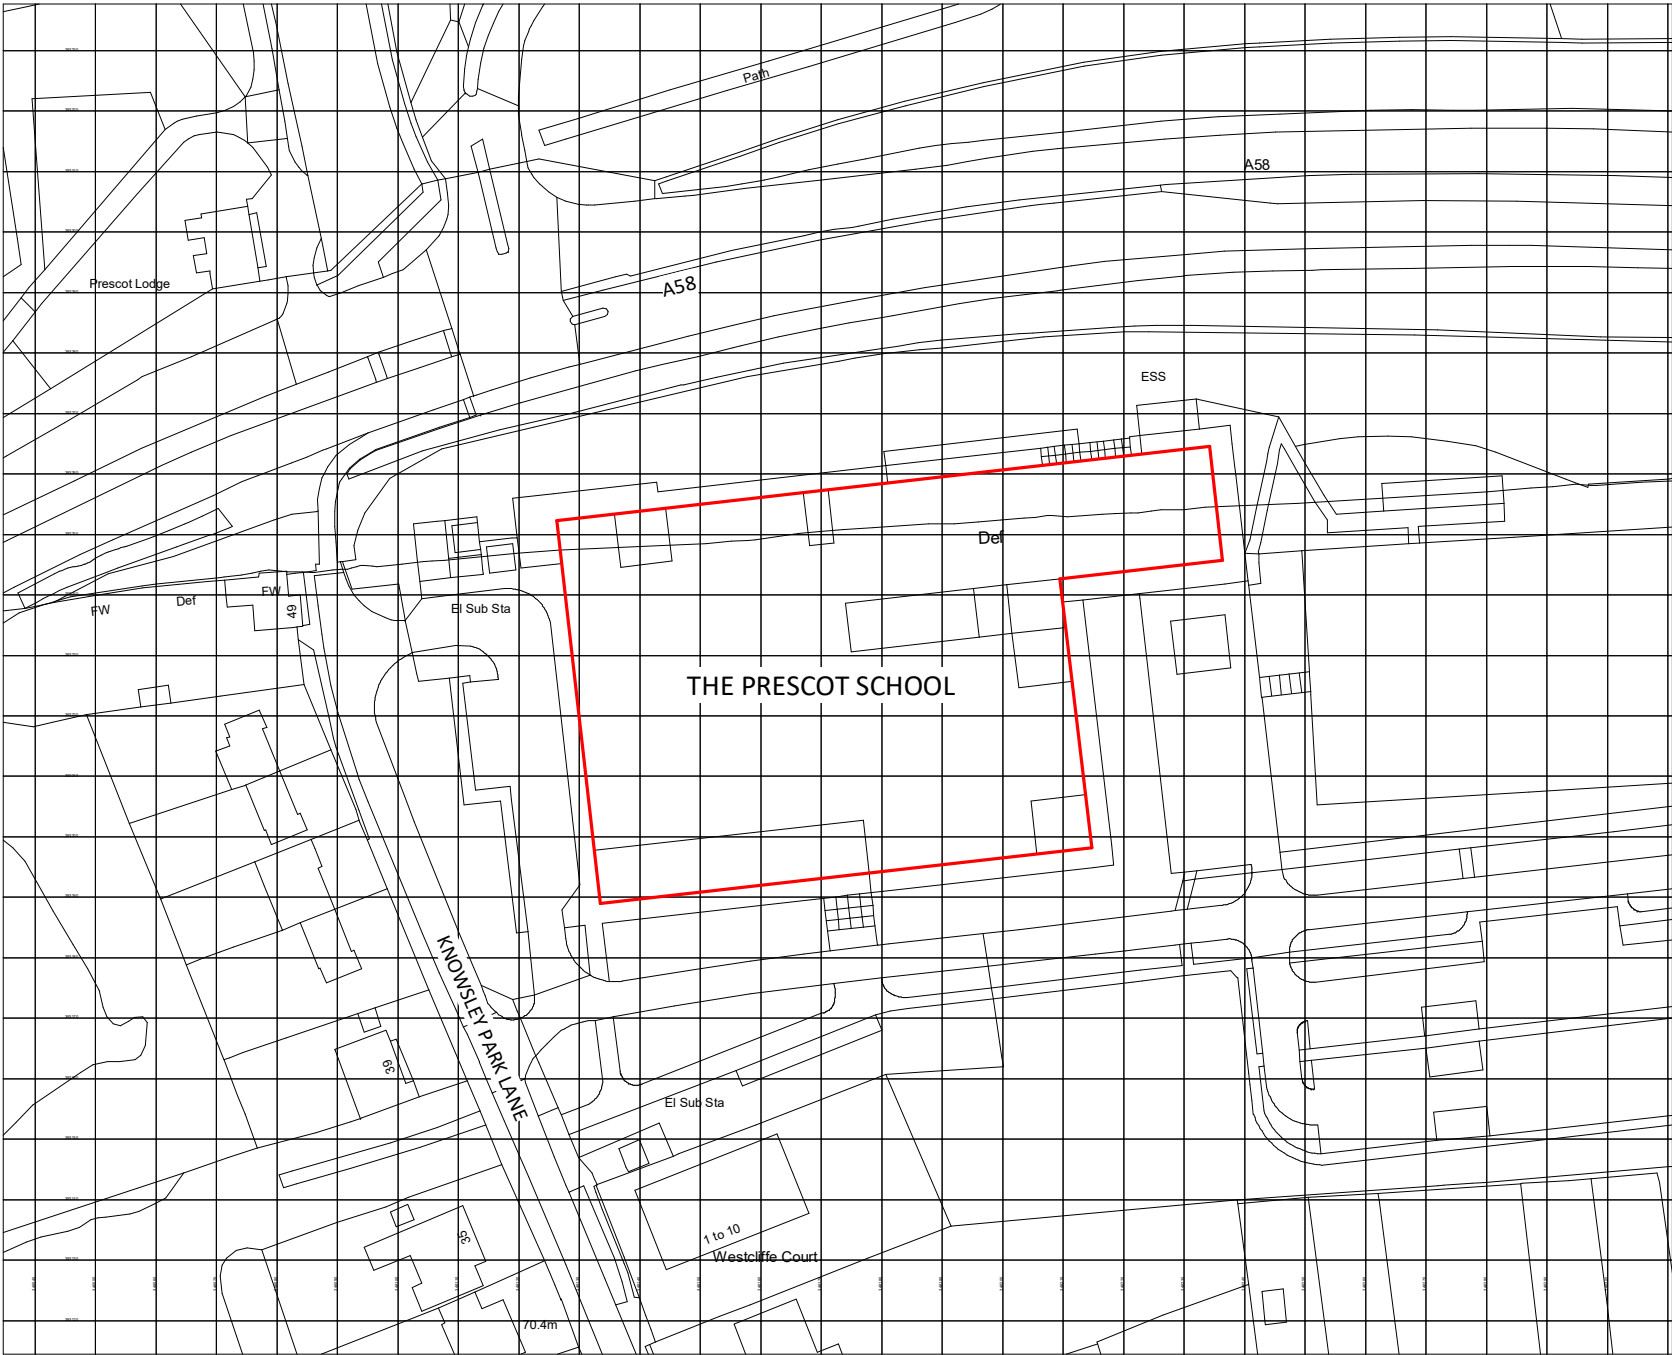


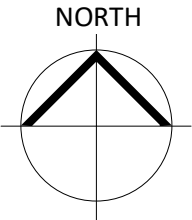

1 Location Plan
1 : 1250

PL	PL01	25/10/2023	Planning
STATUS	REV	DATE	DESCRIPTION
CLIENT			
Balfour Beatty			
REVISOR			
WA			
CHECKED BY			
SB			
ORIGINATOR NO			
156163			

CONSULTANT
STRIDE TREGLOWN
www.stridetreglown.com © Stride Treglown Limited 2020_
PROJECT
LC6 The Prescott School
Knowsley Park Lane, Prescott, L34 3NB

DRAWING TITLE
Location Plan

SUITABILITY STATUS	SCALE
PL : Planning	1 : 1250@A3
DRAWING USAGE: <i>Planning Application</i>	
PROJECT - ORIGINATOR - VOLUME - LEVEL - TYPE - ROLE - CLASS - NUMBER	STATUS_REVISION
156163-STL-XX-ZZ-DR-A-00001	PL_PL01

