


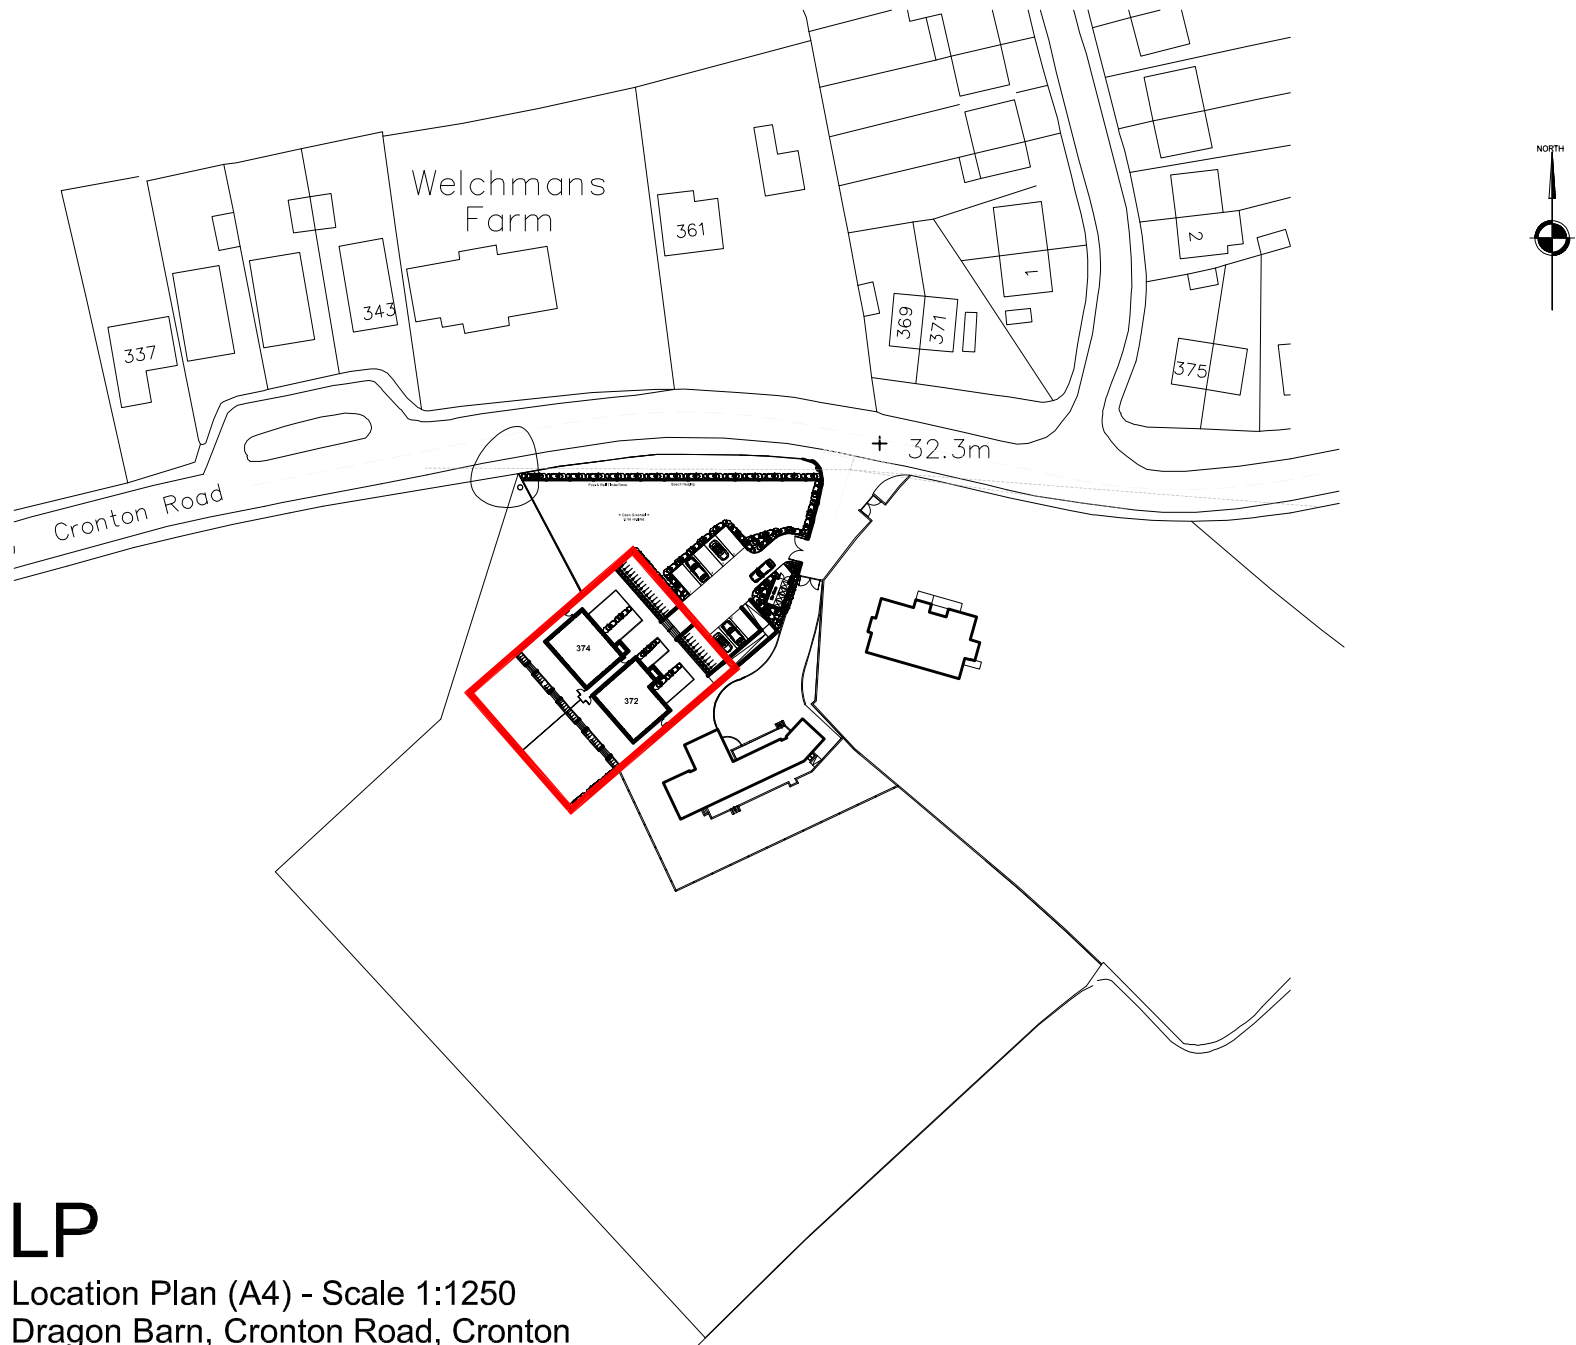

LP

Location Plan (A4) - Scale 1:1250
Dragon Barn, Cronton Road, Cronton