


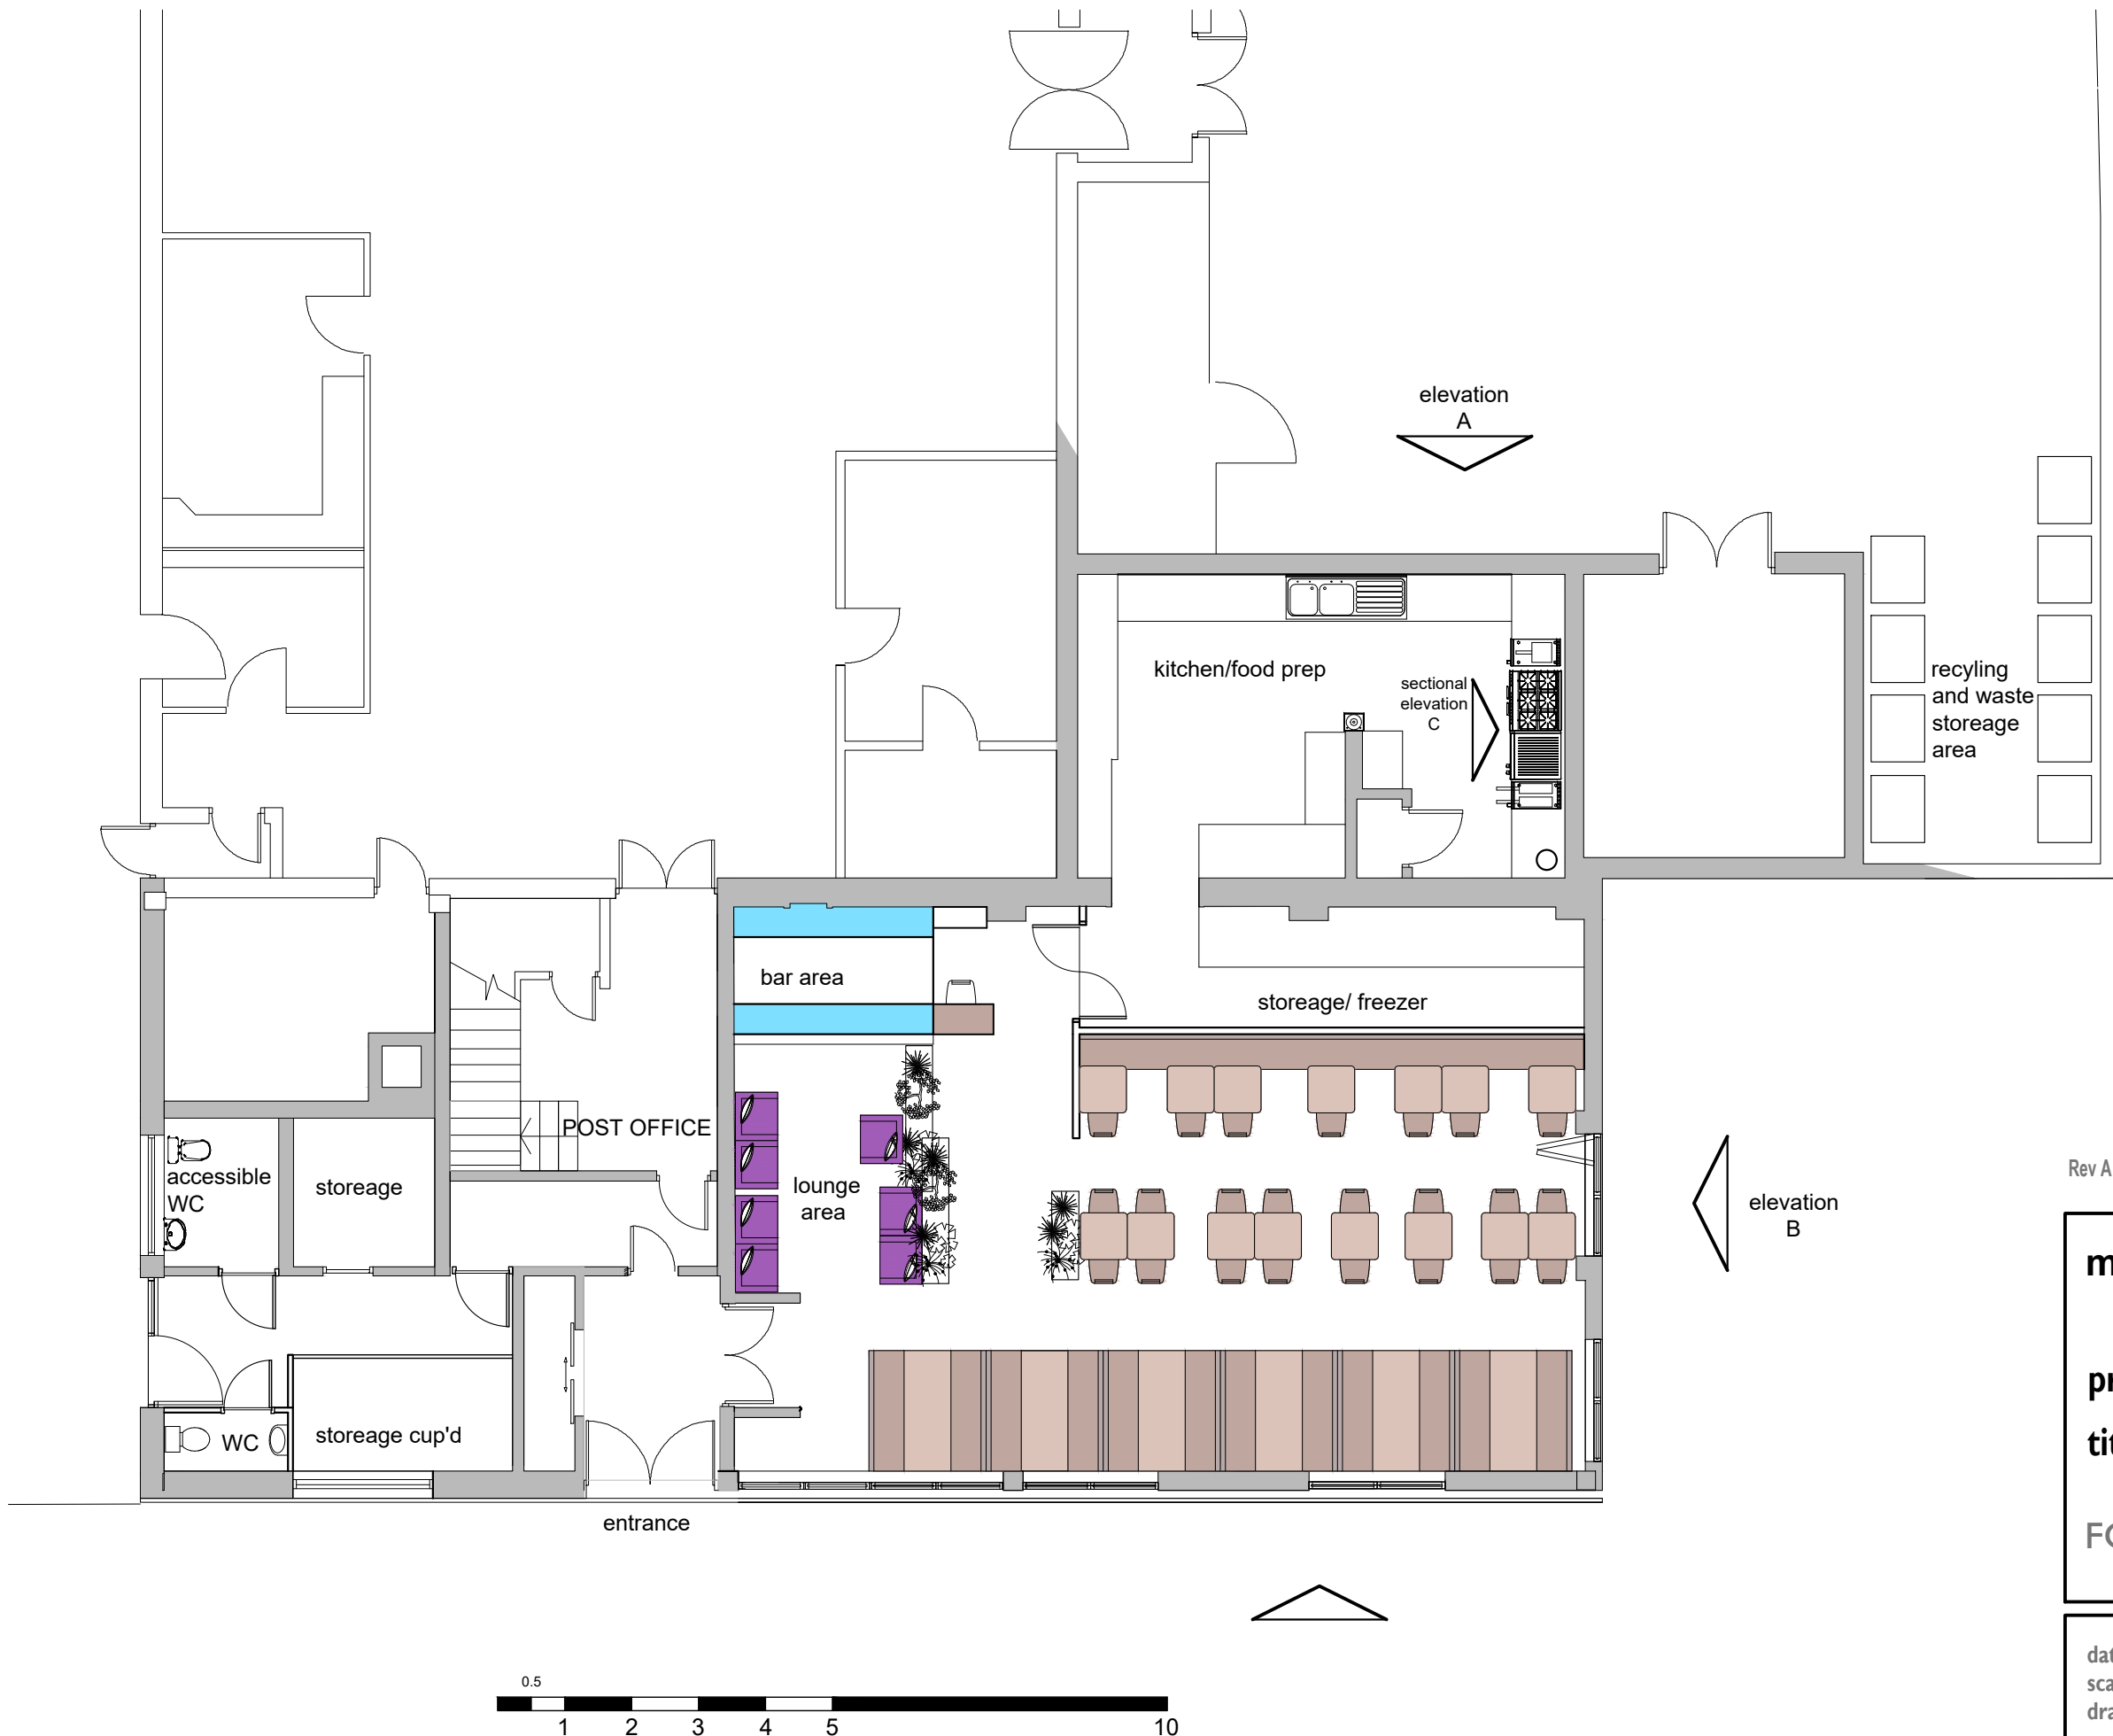

Rev A - Elevation D ref added and kitchen layout shown 10.05.24

mf ■ architecture

project: Derby Rd

title: Proposed Plan

FOR PLANNING ONLY

date: 20.03.24
scale: 1:100 @ A3
drawn: mf

dwg.no:
981 • P02 • A