
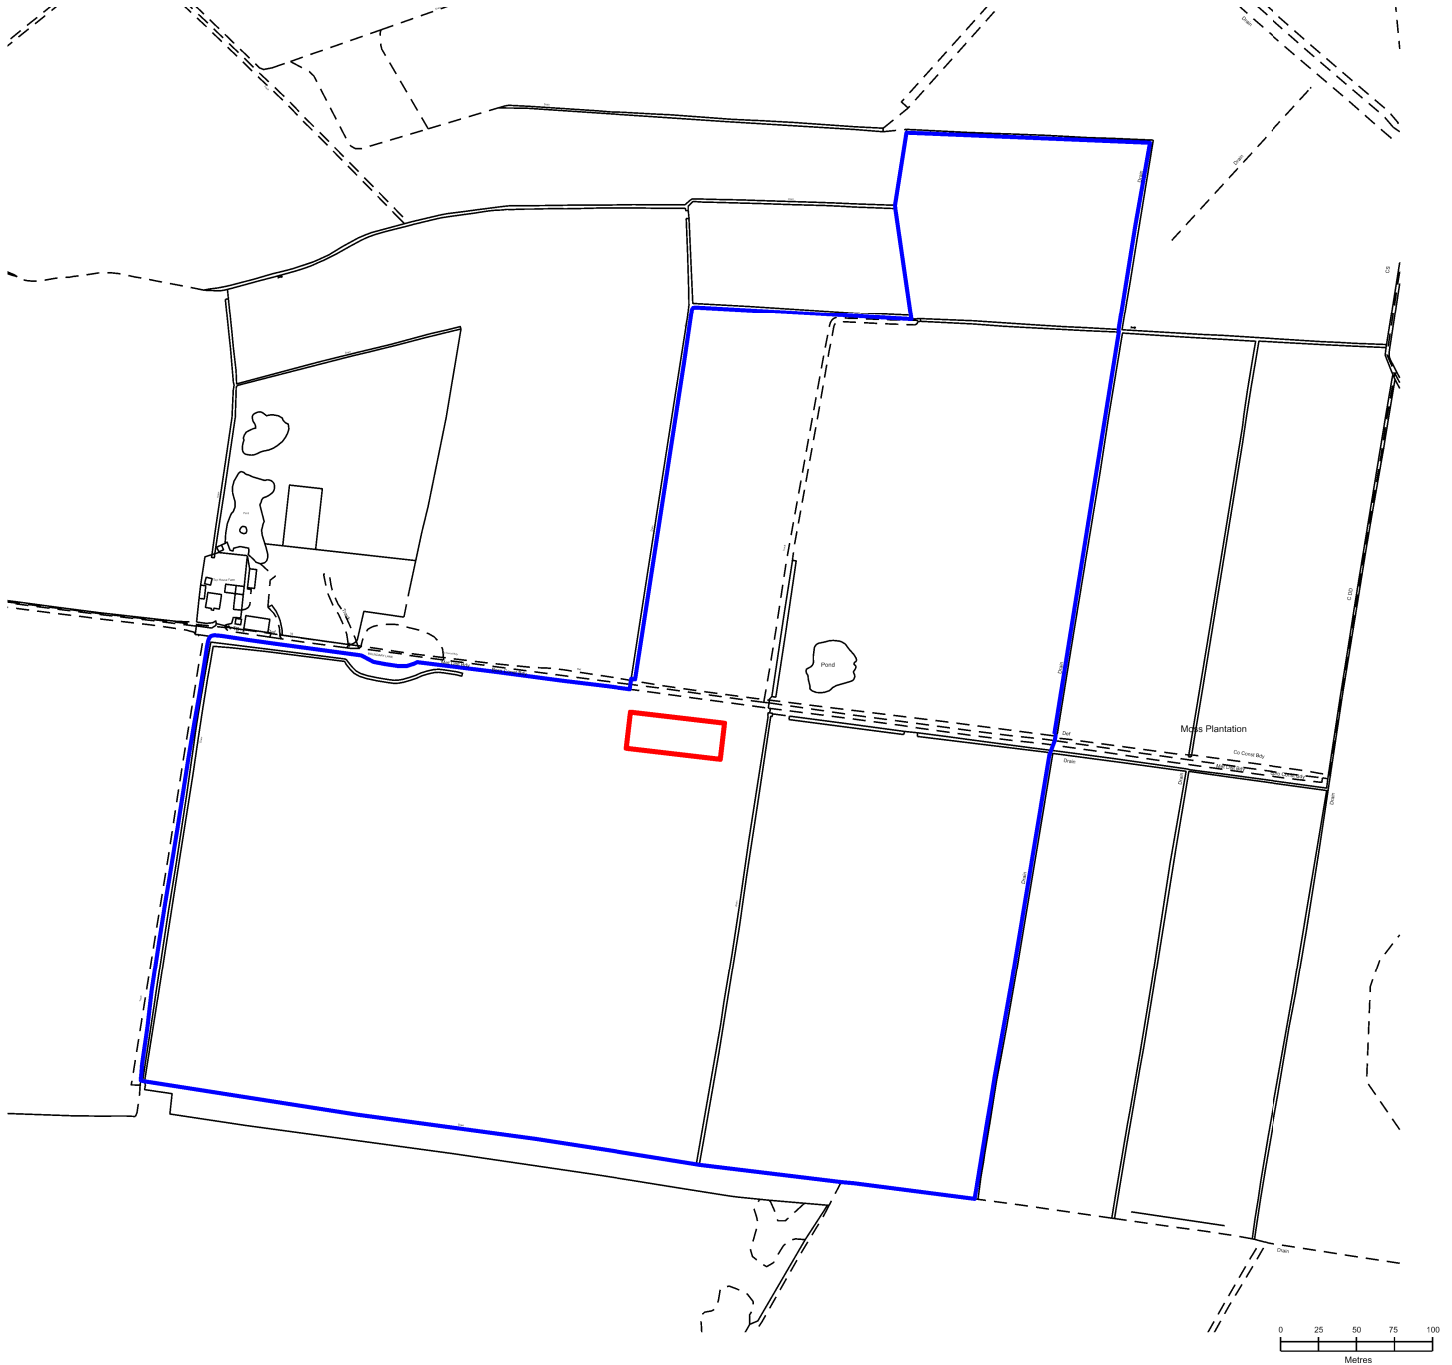


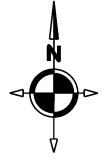

Acland Bracewell Surveyors Limited
 The Barrons, Church Road,
 Tarleton, Preston, PR4 6UP
 Tel: 01772 813 211
 www.absurveyors.co.uk

Client R E & S Baldwin		Drawing Title Site Location Plan	
Project Title Top House Farm, Boundary Lane, Kirkby, L33 3AL	Drawn KM	Date 02/26	
	Checked	Date	
DWG No	X792.157.037.PL01	Scale	1:5000
Rev		A	

Site Location Plan

Scale: 1:5000 @ A4

- Site Demise - approx. 1500m²
- Adjacent land within ownership boundary excluding site demise - approx. 261418.5m²

A4



**Acland
Bracewell**