





Acland Bracewell
The Barrons, Church Road,
Tarleton, Preston, PR4 6UP
Tel: 01772 813 211
www.absurveyors.co.uk

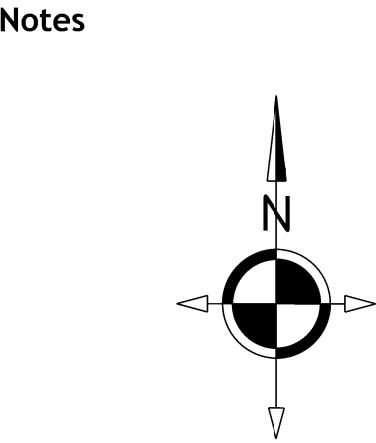


- Site Demise - approx. 1500m²
- Adjacent land within ownership boundary excluding site demise - approx. 261418.5m²
- Proposed Building GEA Approx. 1440m²
- Proposed Hardstanding Approx. 60m²

Proposed Block Plan
Scale: 1:500 @ A1

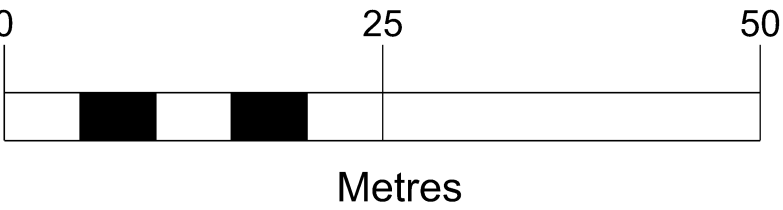

Copyright: All rights reserved. This drawing must not be reproduced without permission from Acland Bracewell Surveyors Limited. Do not scale off this drawing. All dimensions are to be checked on site by contractor / sub contractor. Any discrepancies to be reported to Acland Bracewell Surveyors Limited.

Rev		Date	Revision notes	By
DWG No		X792.157.007.PL04	Scale 1:500	Rev
Client		Drawing Title		
R E & S Baldwin		Proposed Block Plan		
Project Title		Drawn	Date	
Top House Farm, Boundary Lane, Kirkby L35 3AL		KM	02/26	
		Checked	Date	

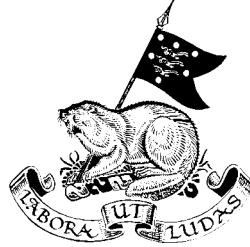

**Acland
Bracewell**