
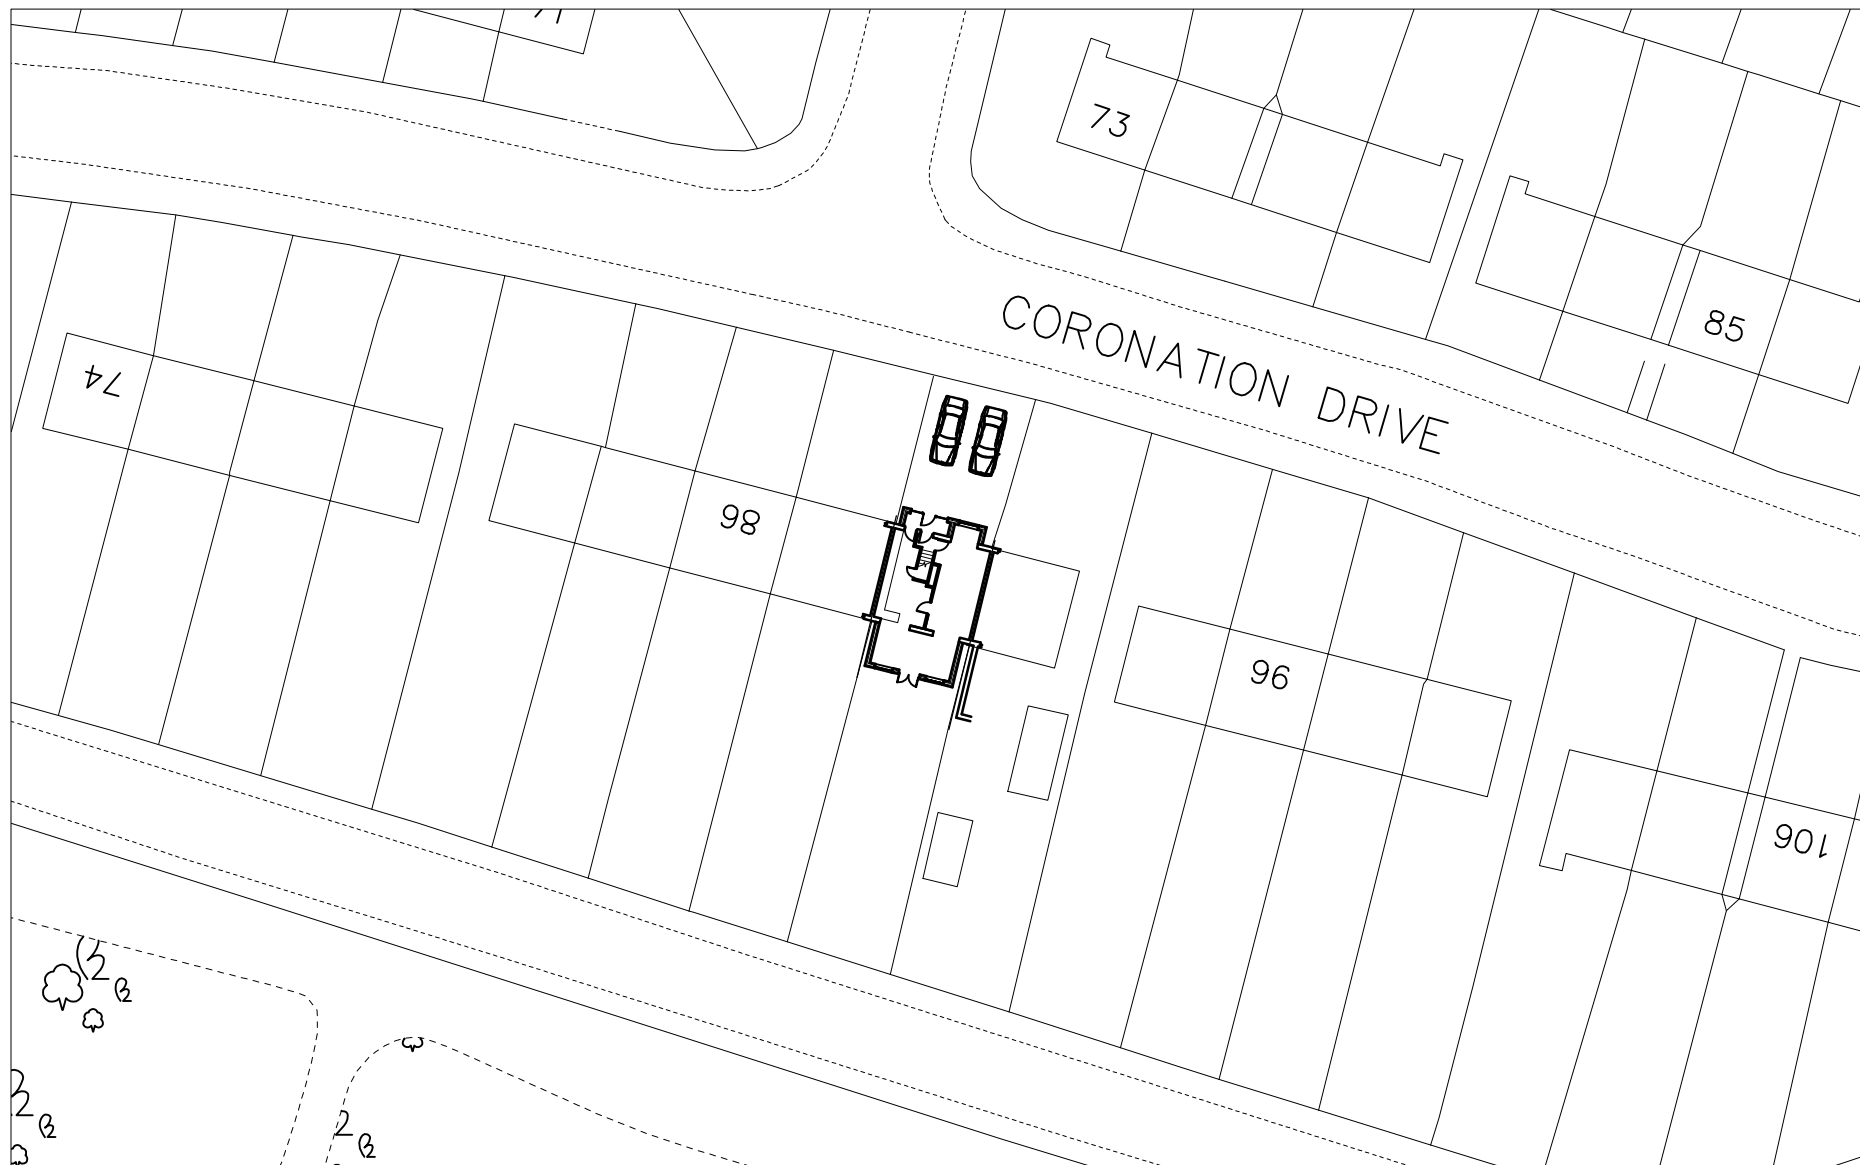


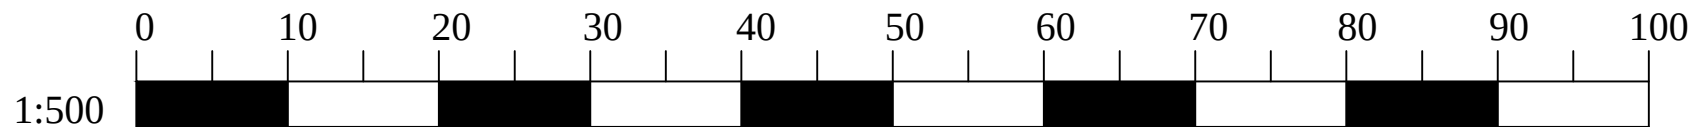

PROPOSED SITE PLAN 1:500