


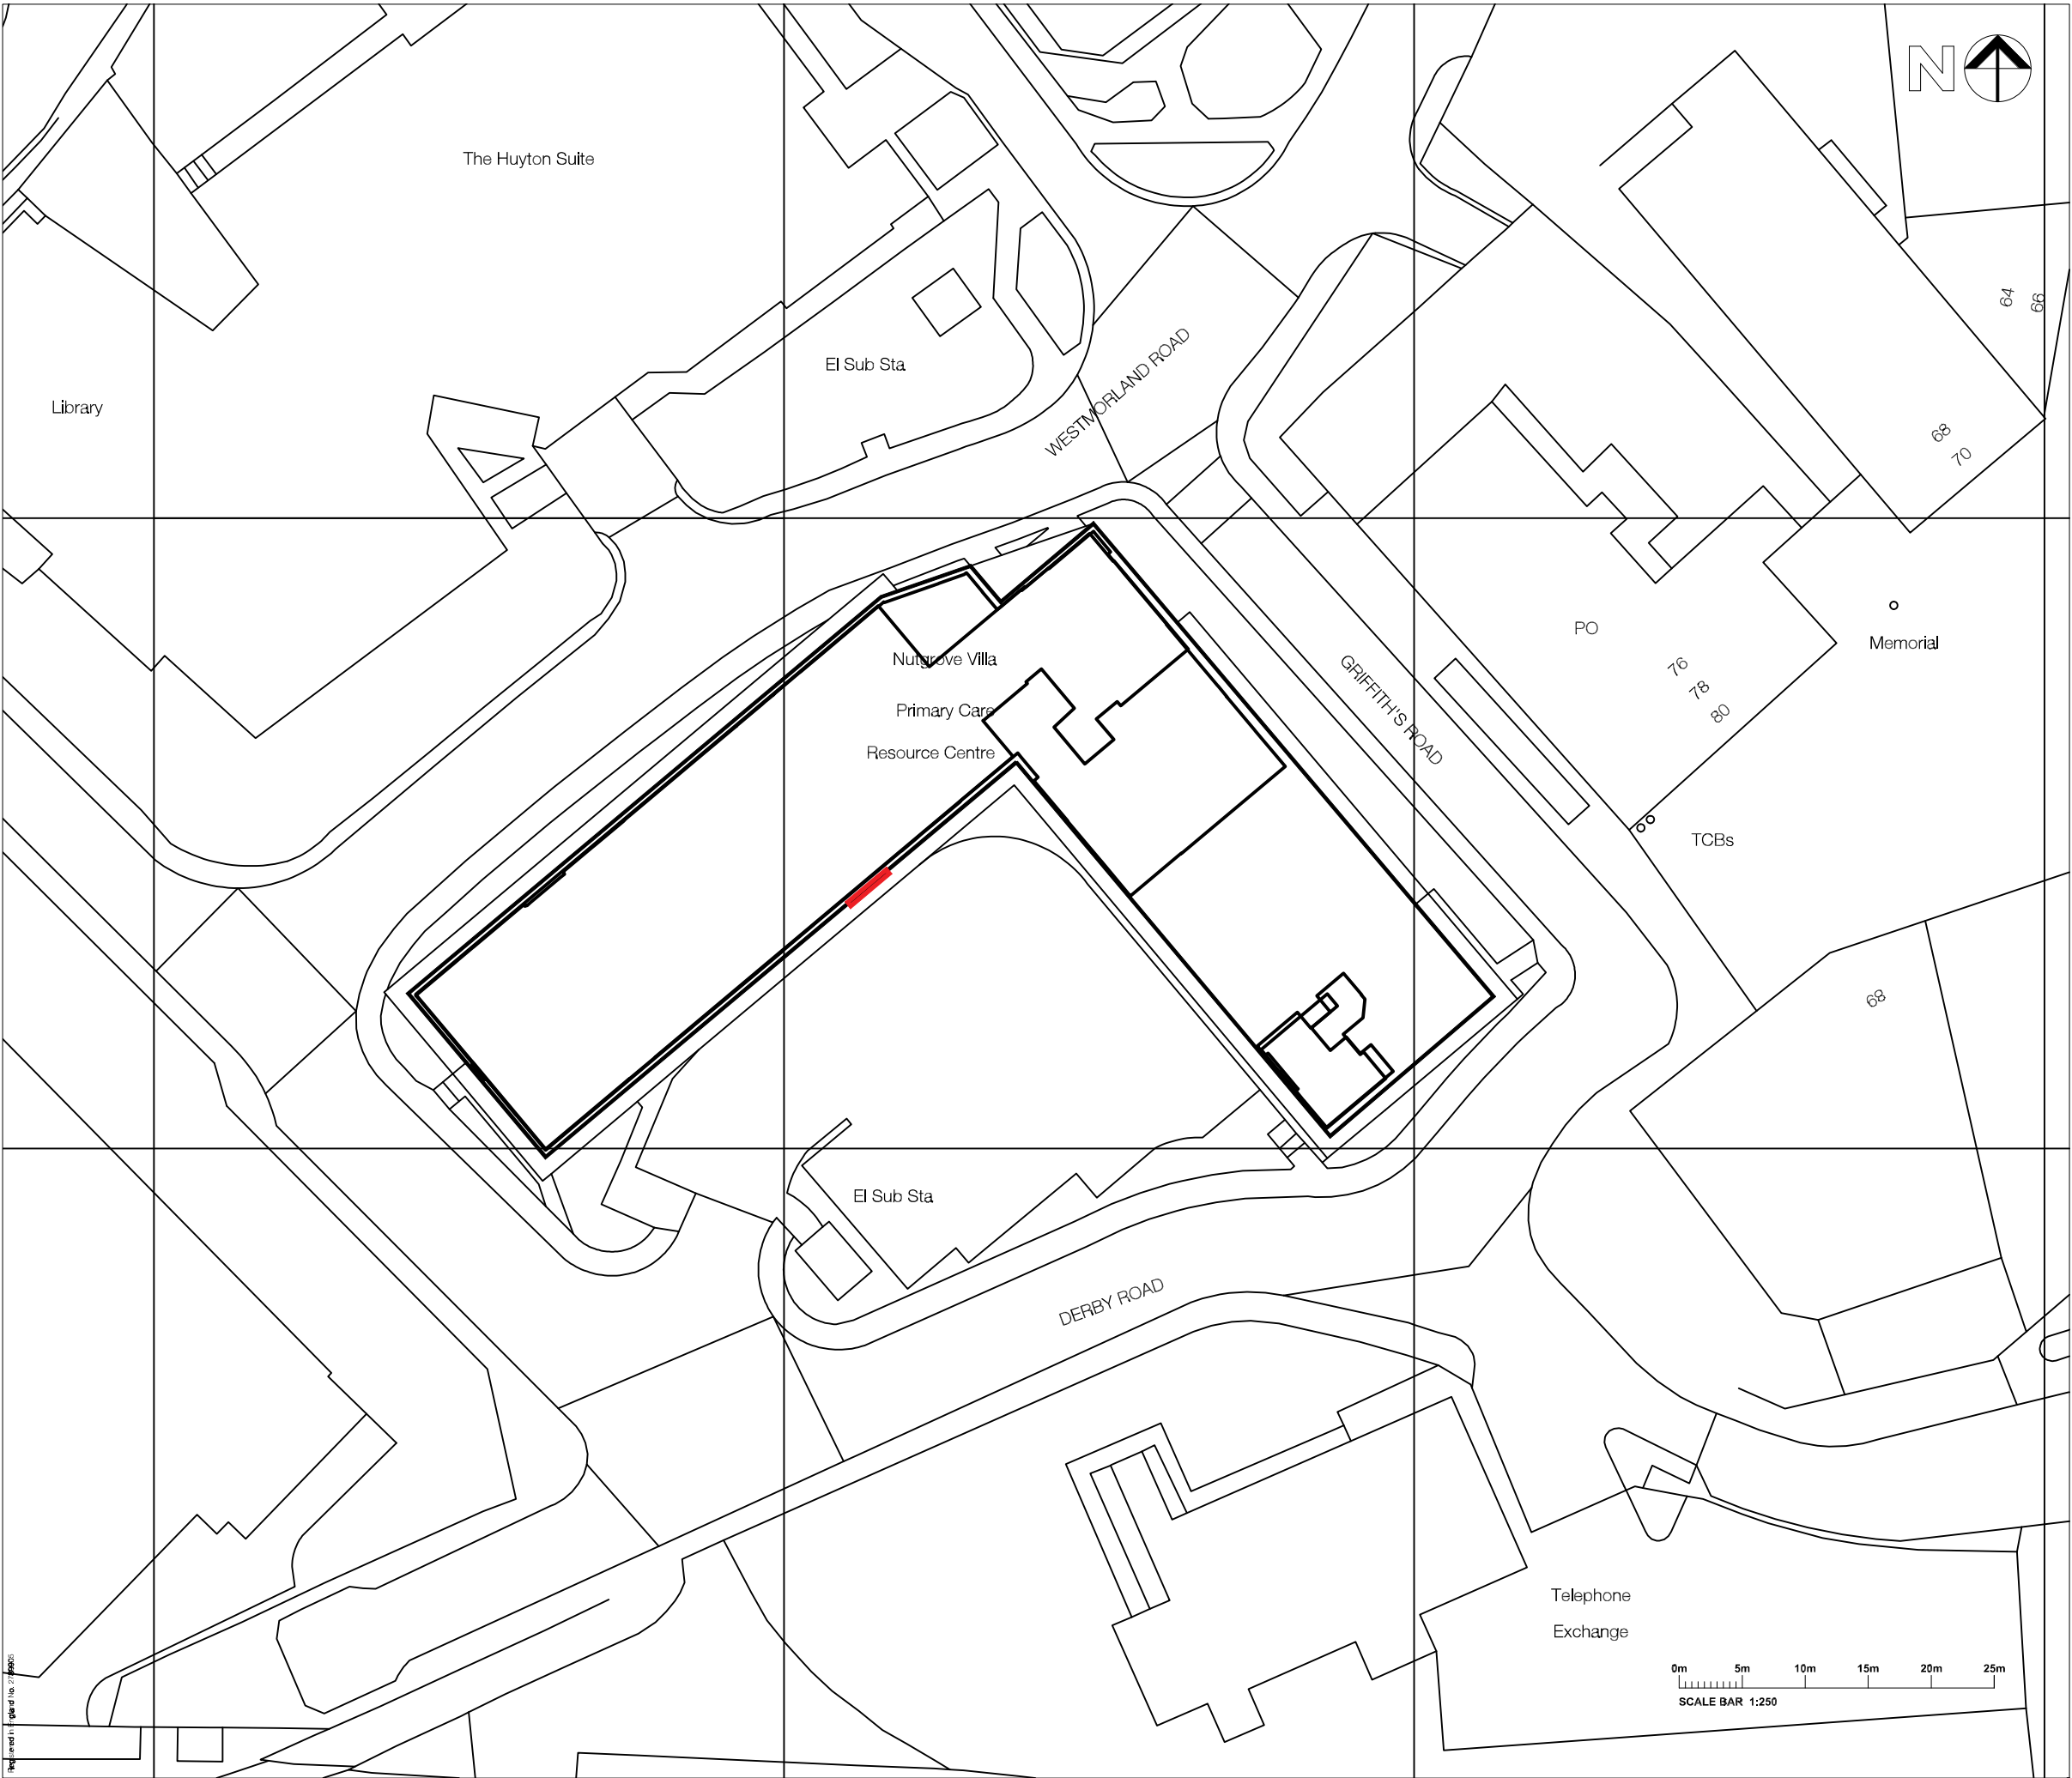

Use only labelled dimensions and levels for construction. All dimensions & levels to be checked on site before commencing work and any discrepancies to be notified to C.A. immediately. If in doubt ask ?

QMS  
ISO 9001  
REGISTERED FIRM

A | Scale bar & North Point added | AC | 17.01.25  
rev | comments | initial | date



architects: Mersey Design Group Ltd telephone: 0151 207 9431  
interior designers: Cleveville House fax: 0151 207 9477  
strategy planners: 41 Shaw Street e-mail: info@mdg.design  
quantity surveyors: Liverpool L11 1LL web: www.mdg.design  
principal designers:

client: Mersey Care NHS Foundation Trust

project: Nutgrove Villa Dental Air Con  
Westmorland Road  
Huyton

content: Location Plan

|                           |                         |      |          |         |
|---------------------------|-------------------------|------|----------|---------|
| scale<br>1:250            | sheet<br>A1             | date | drawn by | checked |
| project number<br>154-349 | drawing number<br>AL/01 |      | rev      | A       |
| purpose of issue          |                         |      |          |         |