

Project Title

5-11 Eccleston Street

Client Name

Onyx Ltd

Project Address

5-11 Eccleston Street
Prescot, L34 5QH

Additional Notes



REV	Date	Description	Issued

TitleSite Layout Plan - Proposed

Drawing No.

1286-02-02-002

Scale	Date	Sheet Size	Drawn by	Checked by
1:200	14/05/24	A3	RJ	DB

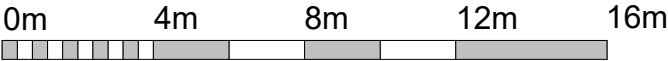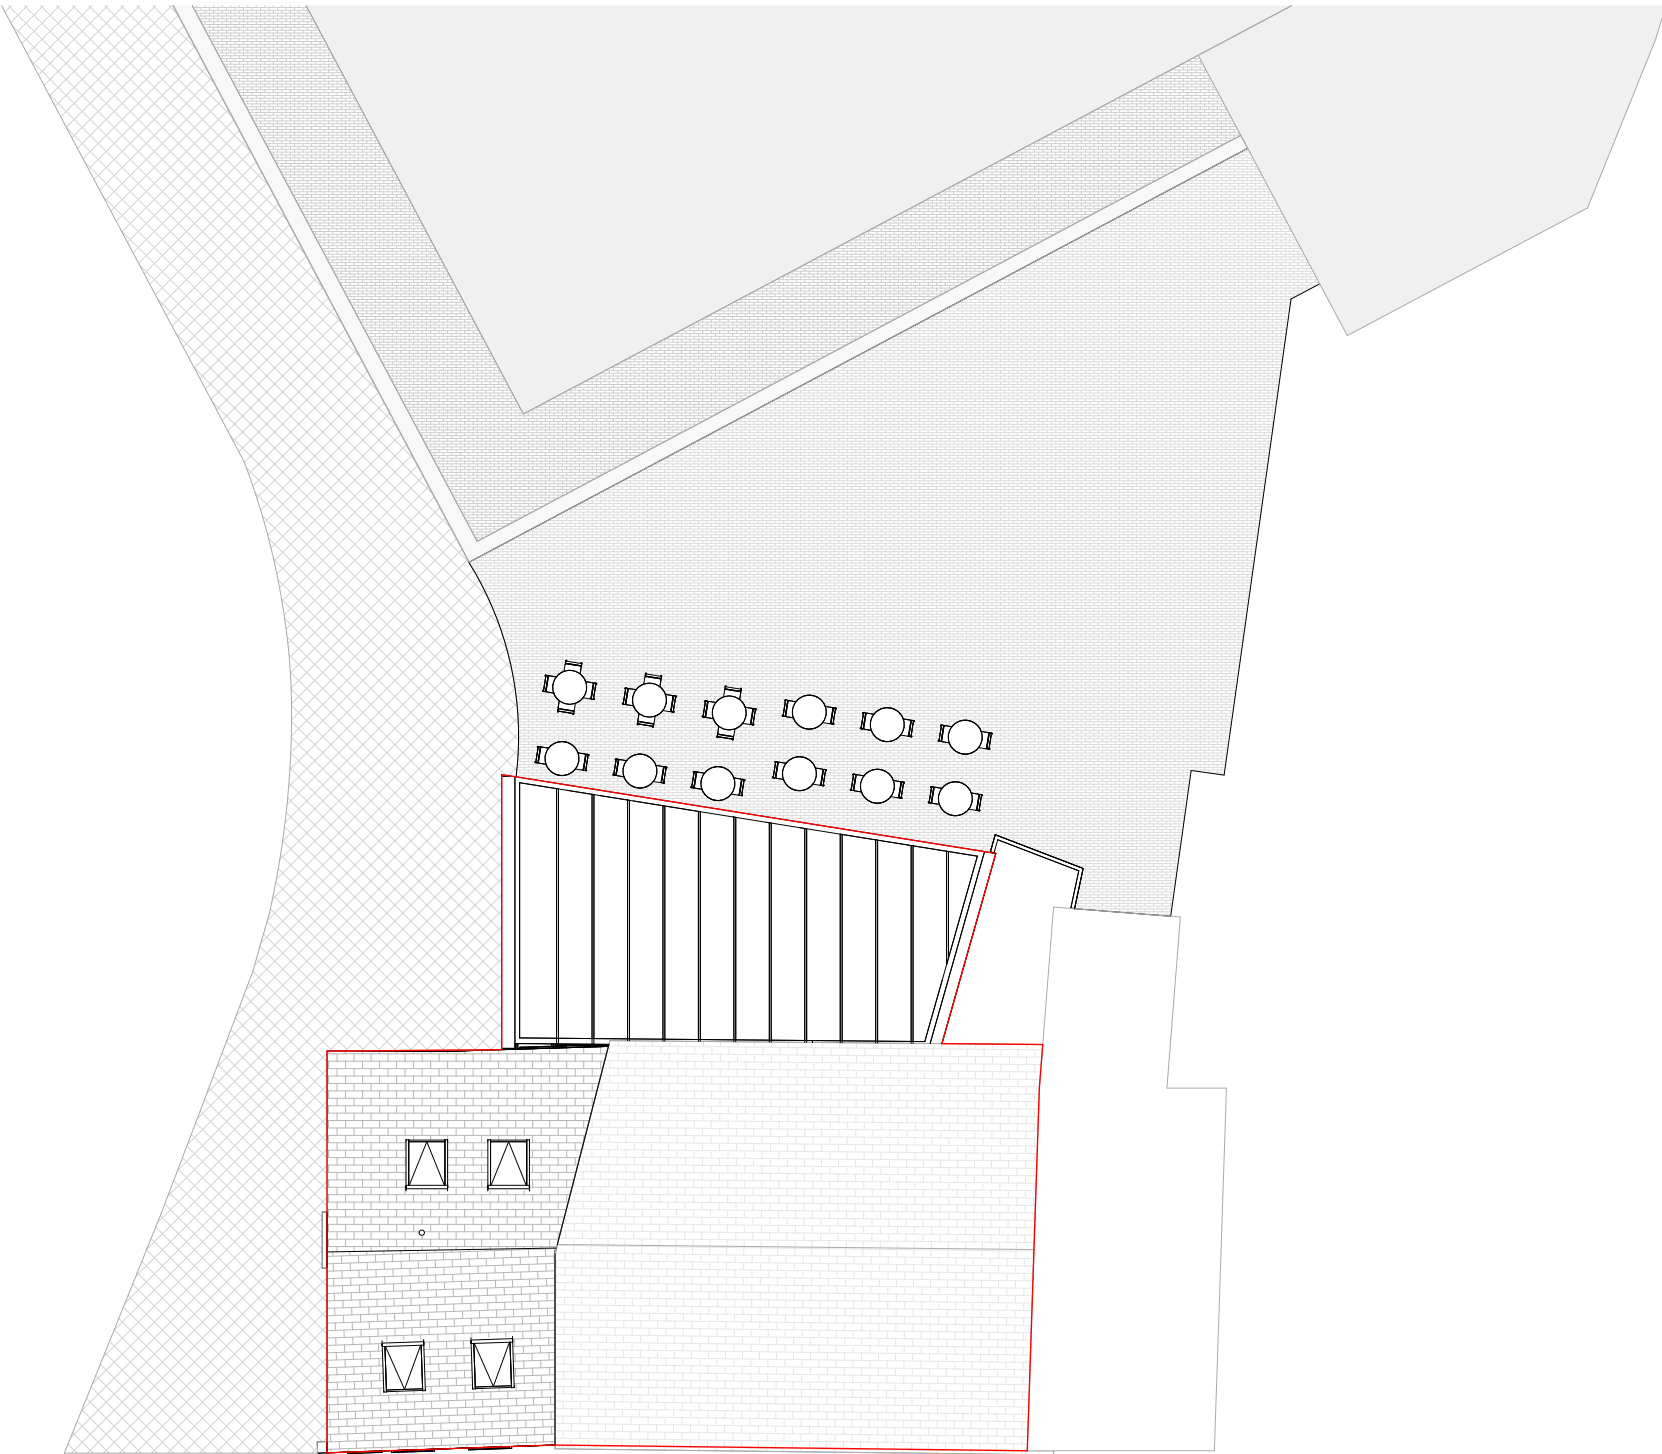

VISUAL SCALE 1:200 @ A3