


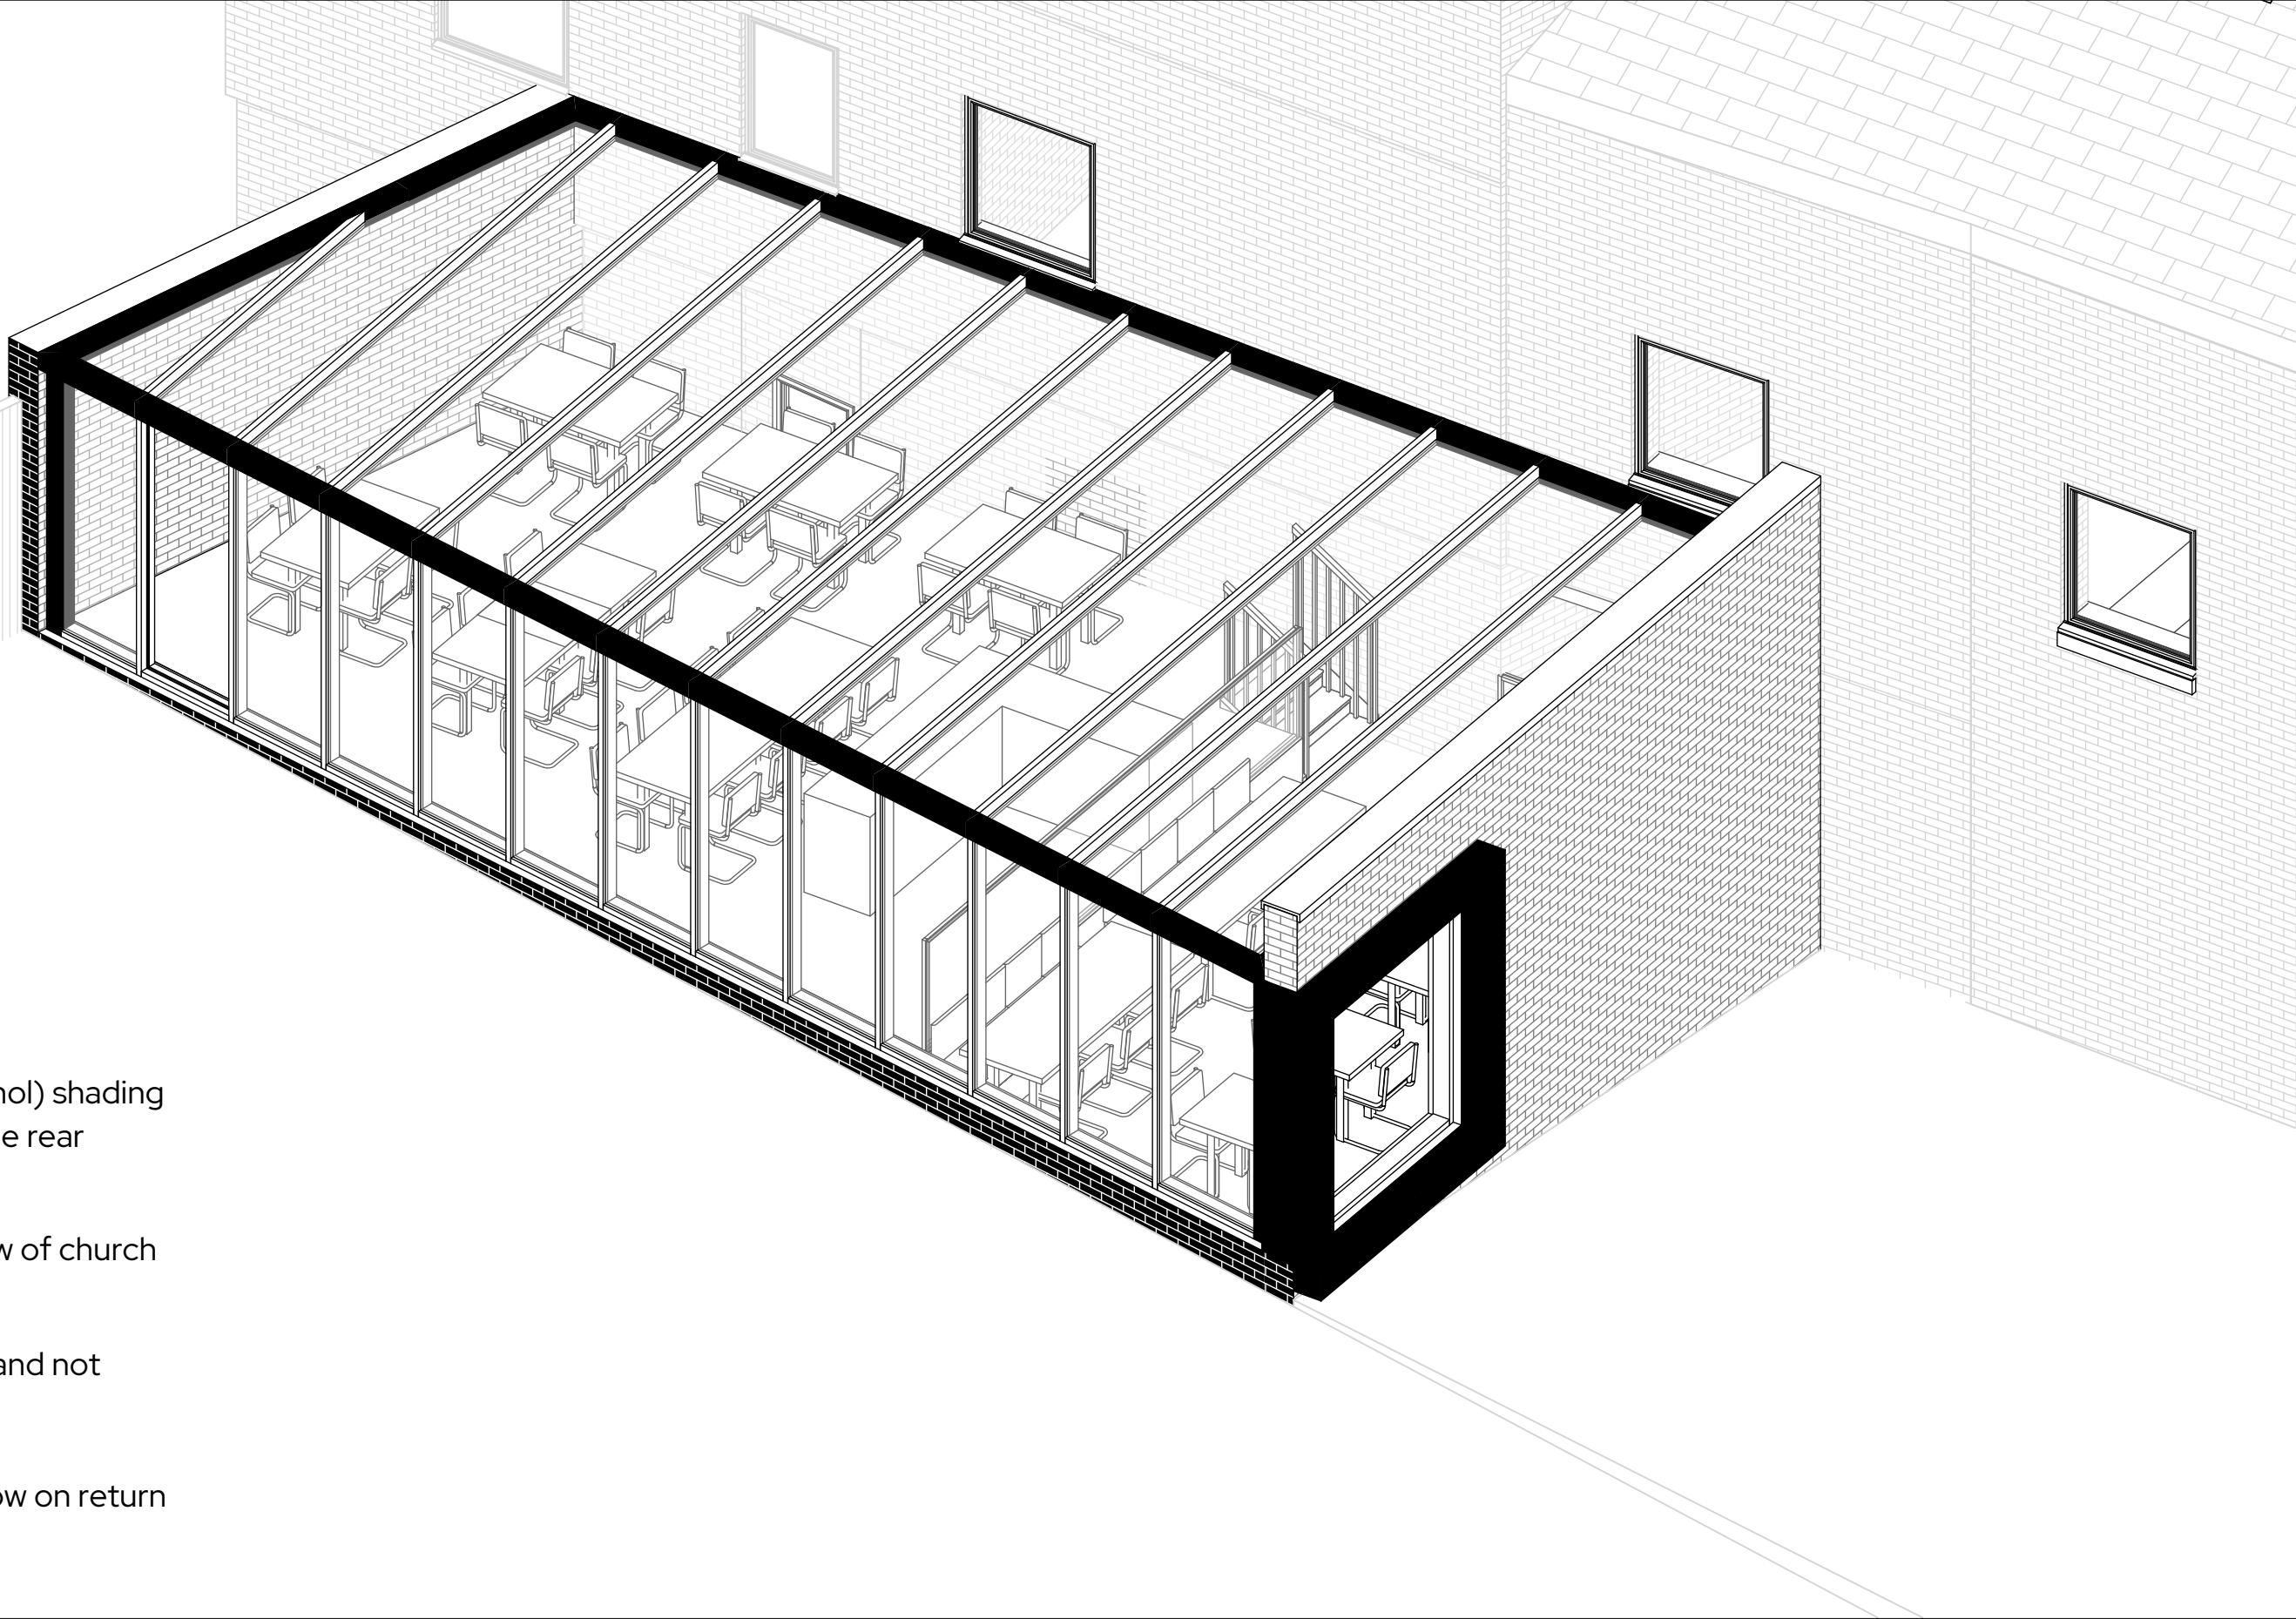

- Goss outdoor (SenolSenol) shading system to be used for the rear extension.
- Glass return to allow view of church facing.
- Glazed roof to be fixed and not retractable.
- Aluminium picture window on return of extension

REV	Date	Description	Issued	Additional Notes	Project Title	Title
					5-11 Eccleston Street	Extension - Proposed
					Client Name	Drawing No.
					Onyx Ltd	1286-02-SKP-001
					Project Address	Date
					5-11 Eccleston Street	19/03/25
					Prescot, L34 5QH	Scale
						Sheet Size
						A3
						Drawn by
						AG
						Checked by
						DB

STUDIO256
Architecture • Design • Build

Unit 256, Slater Studios, 9 Slater Street, Liverpool, L1 4BW
admin@studio256design.co.uk / +44 (0)151 345 7600