


NOTE
This drawing must not be reissued, loaned or copied without the written consent of
Department of Corporate Resources, KMBC. (the originator).
All errors, omissions, discrepancies should be reported to the originator immediately.
All dimensions to be checked before site fabrication by the contractor, his sub-
contractor or supplier.


Any deviation from the drawing to be reported to the originator immediately.

Any mapped information depicted is based on Ordnance Survey material with the
permission of Ordnance Survey on behalf of the Controller of Her Majesty's Stationary
Office Crown Copyright.
Unauthorized reproduction infringes Crown Copyright and may lead to prosecution or
civil proceedings.
Knowsley MBC, LA 100017655
Ref: MAPREF


Drawing issue status:
☐ PRELIMINARY ☐ CLIENT APPROVAL ☐ PLANNING ☐
☐ BUILDING REGS ☐ TENDER ☐ CONSTRUCTION ☐ AS-BUILT ☐

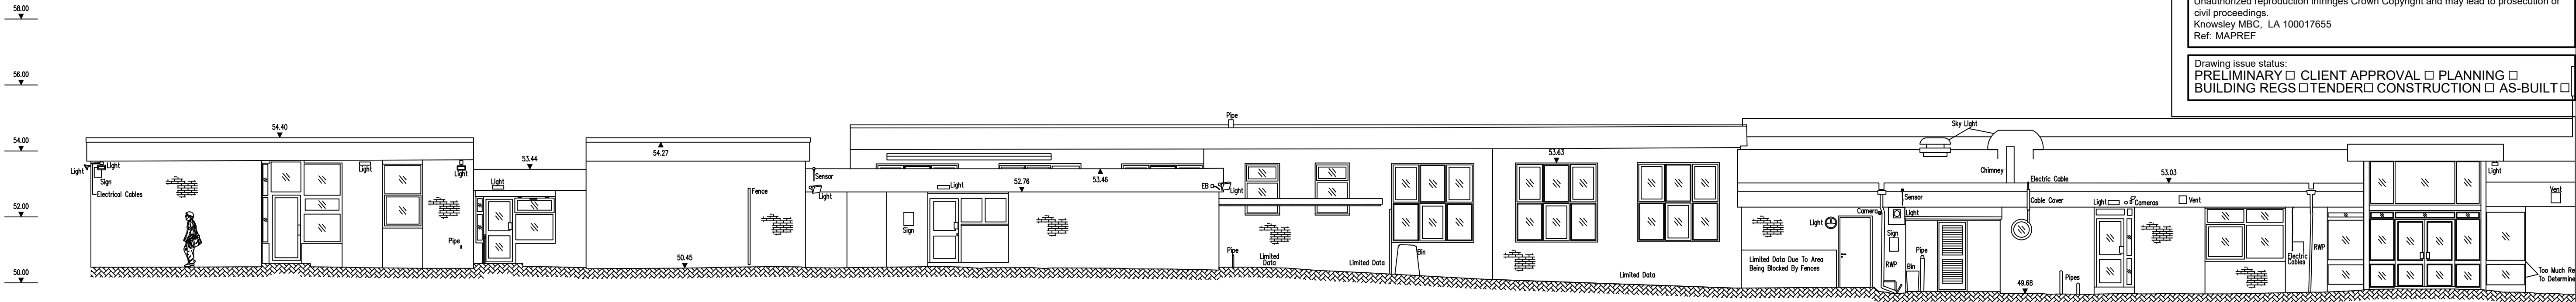

Elevation A

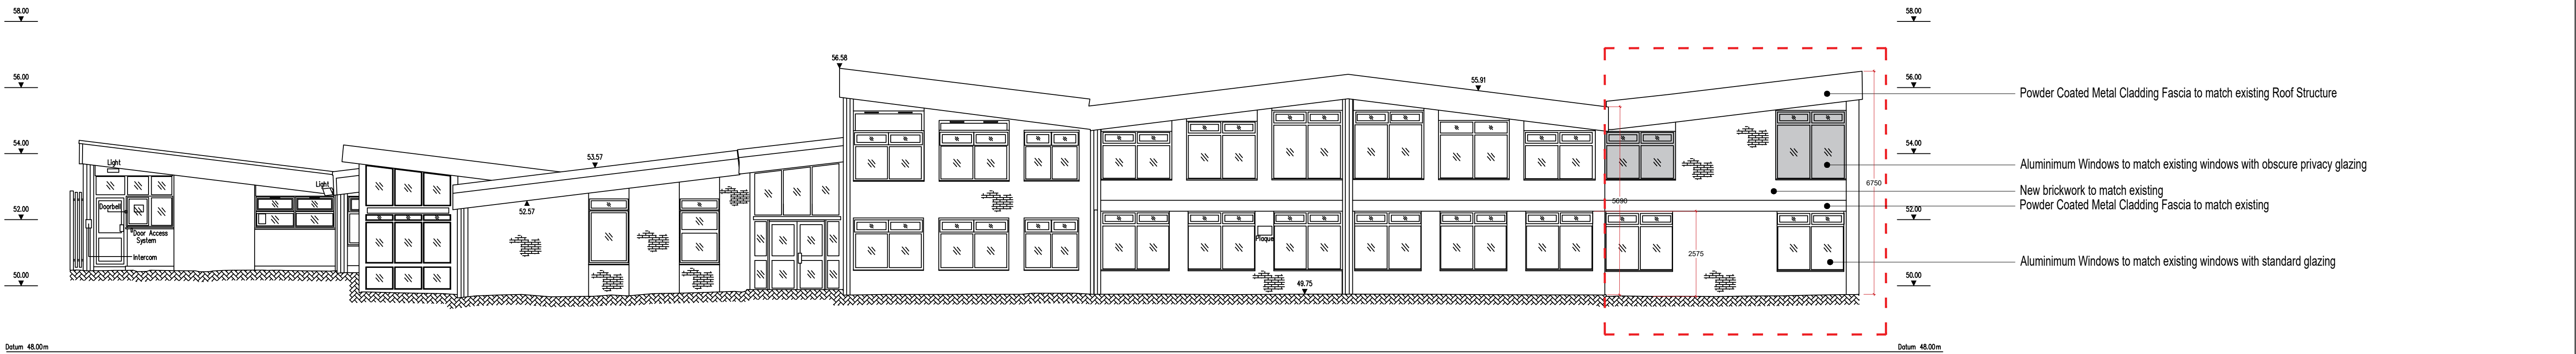

Elevation B

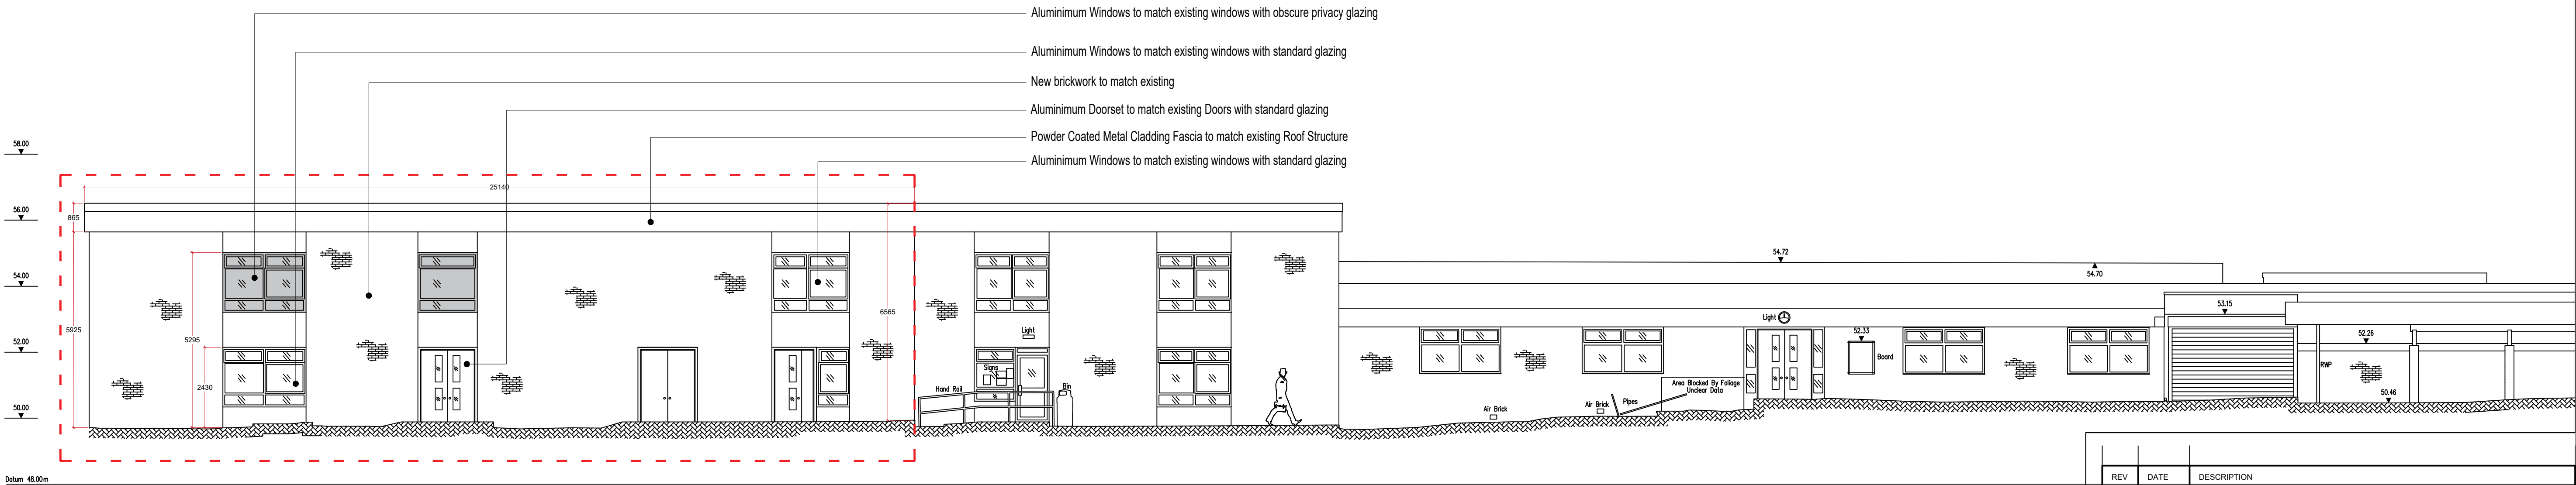

Elevation C



Directorate of Corporate Resources
Asset Management
2nd Floor
Yorkon Buildings
Archway Road
Merseyside, L36 9YU
TEL:0151 443 2611 FAX:

REV	DATE	DESCRIPTION
PROJECT PLANTATION SCHOOL REFURBISH		
CLIENT CHILDREN'S SERVICES		
SUBJECT PROPOSED ELEVATIONS		
PROJECT NR 2022/10/A		
DRAWING NR 07		
REV -		
DATE 01.10.22		
SCALE 1:100		
DRAWN DW		
CHECKED DW		