



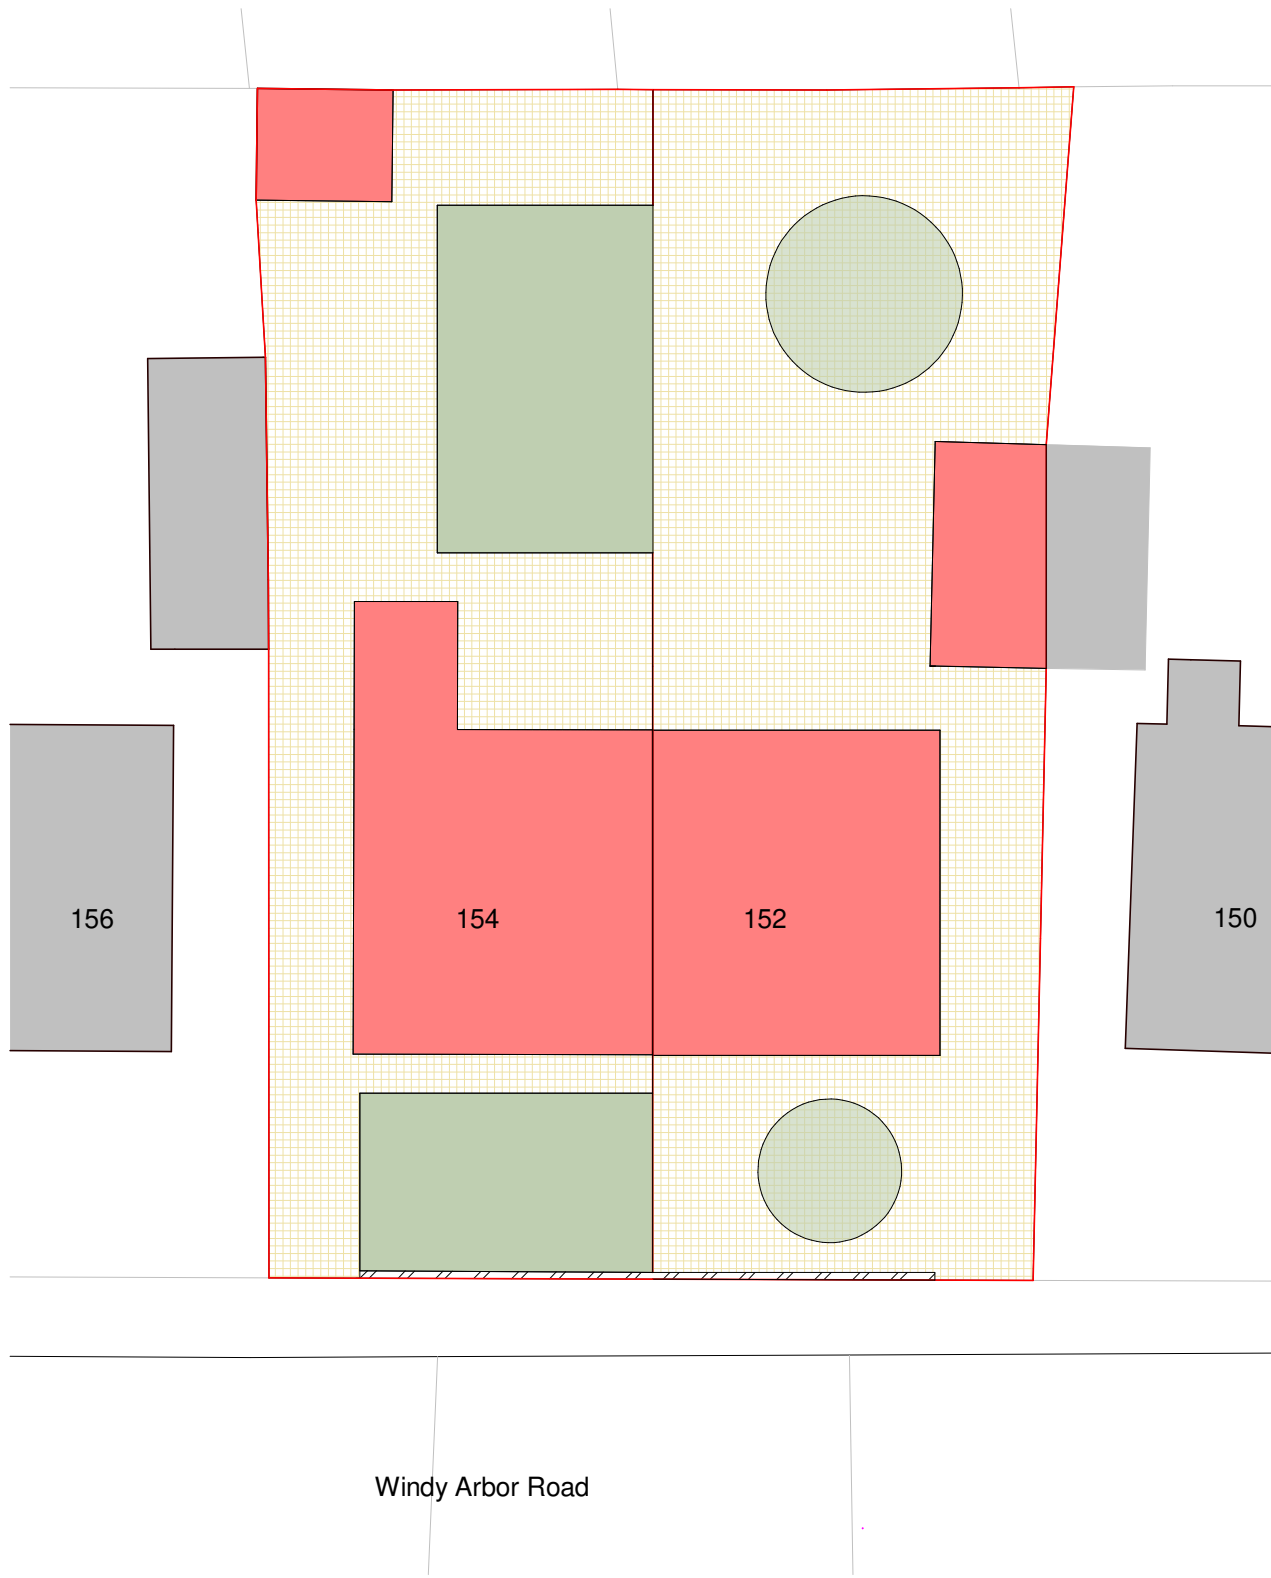

1 Site - Existing
1 : 200



2 Site - Proposed
1 : 200

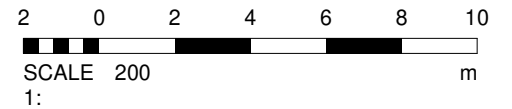

PROJECT	152 & 154 Windy Arbor Road, Whiston	PROJECT NUMBER	GSS22123	DRAWING NUMBER	004	REV	1	1	No.	Scale Bar	24/03/2023	Date
TITLE	Site - Existing & Proposed	DRAWN BY	CB	CHECKED BY	SG	DATE	15/02/2023	SCALE (@ A1)	1 : 200	STATUS	PLANNING	
CLIENT	Brooks											

GOLD SKETCH

S T U D I O S

www.goldsketch.co.uk info@goldsketch.co.uk 0161 792 9595

NOTES
© COPYRIGHT : ALL RIGHTS RESERVED.
THIS DRAWING MUST NOT BE REPRODUCED WITHOUT PRIOR WRITTEN CONSENT.
DRAWING TO BE USED FOR THE STATUS INDICATED ONLY.
ALL DIMENSIONS AND SETTING OUT SHALL BE CHECKED AND CONFIRMED ON SITE. ANY DISCREPANCIES TO BE REPORTED TO THE DESIGNER
PRIOR TO THE COMMENCEMENT OF ANY WORK. ALL WORK AND MATERIALS TO BE IN ACCORDANCE WITH CURRENT STATUTORY LEGISLATION.
RELEVANT CODES OF PRACTICE AND BRITISH STANDARDS. ALL DIMENSIONS ON THIS DRAWING ARE IN MILLIMETRES (UNLESS OTHERWISE STATED).