


The Contractor is responsible for checking dimensions and any discrepancy to be verified with the Architects before proceeding. Figured dimensions to be worked to only. Subject to all Local Authority and Statutory approvals.
DO NOT SCALE

PLANNING

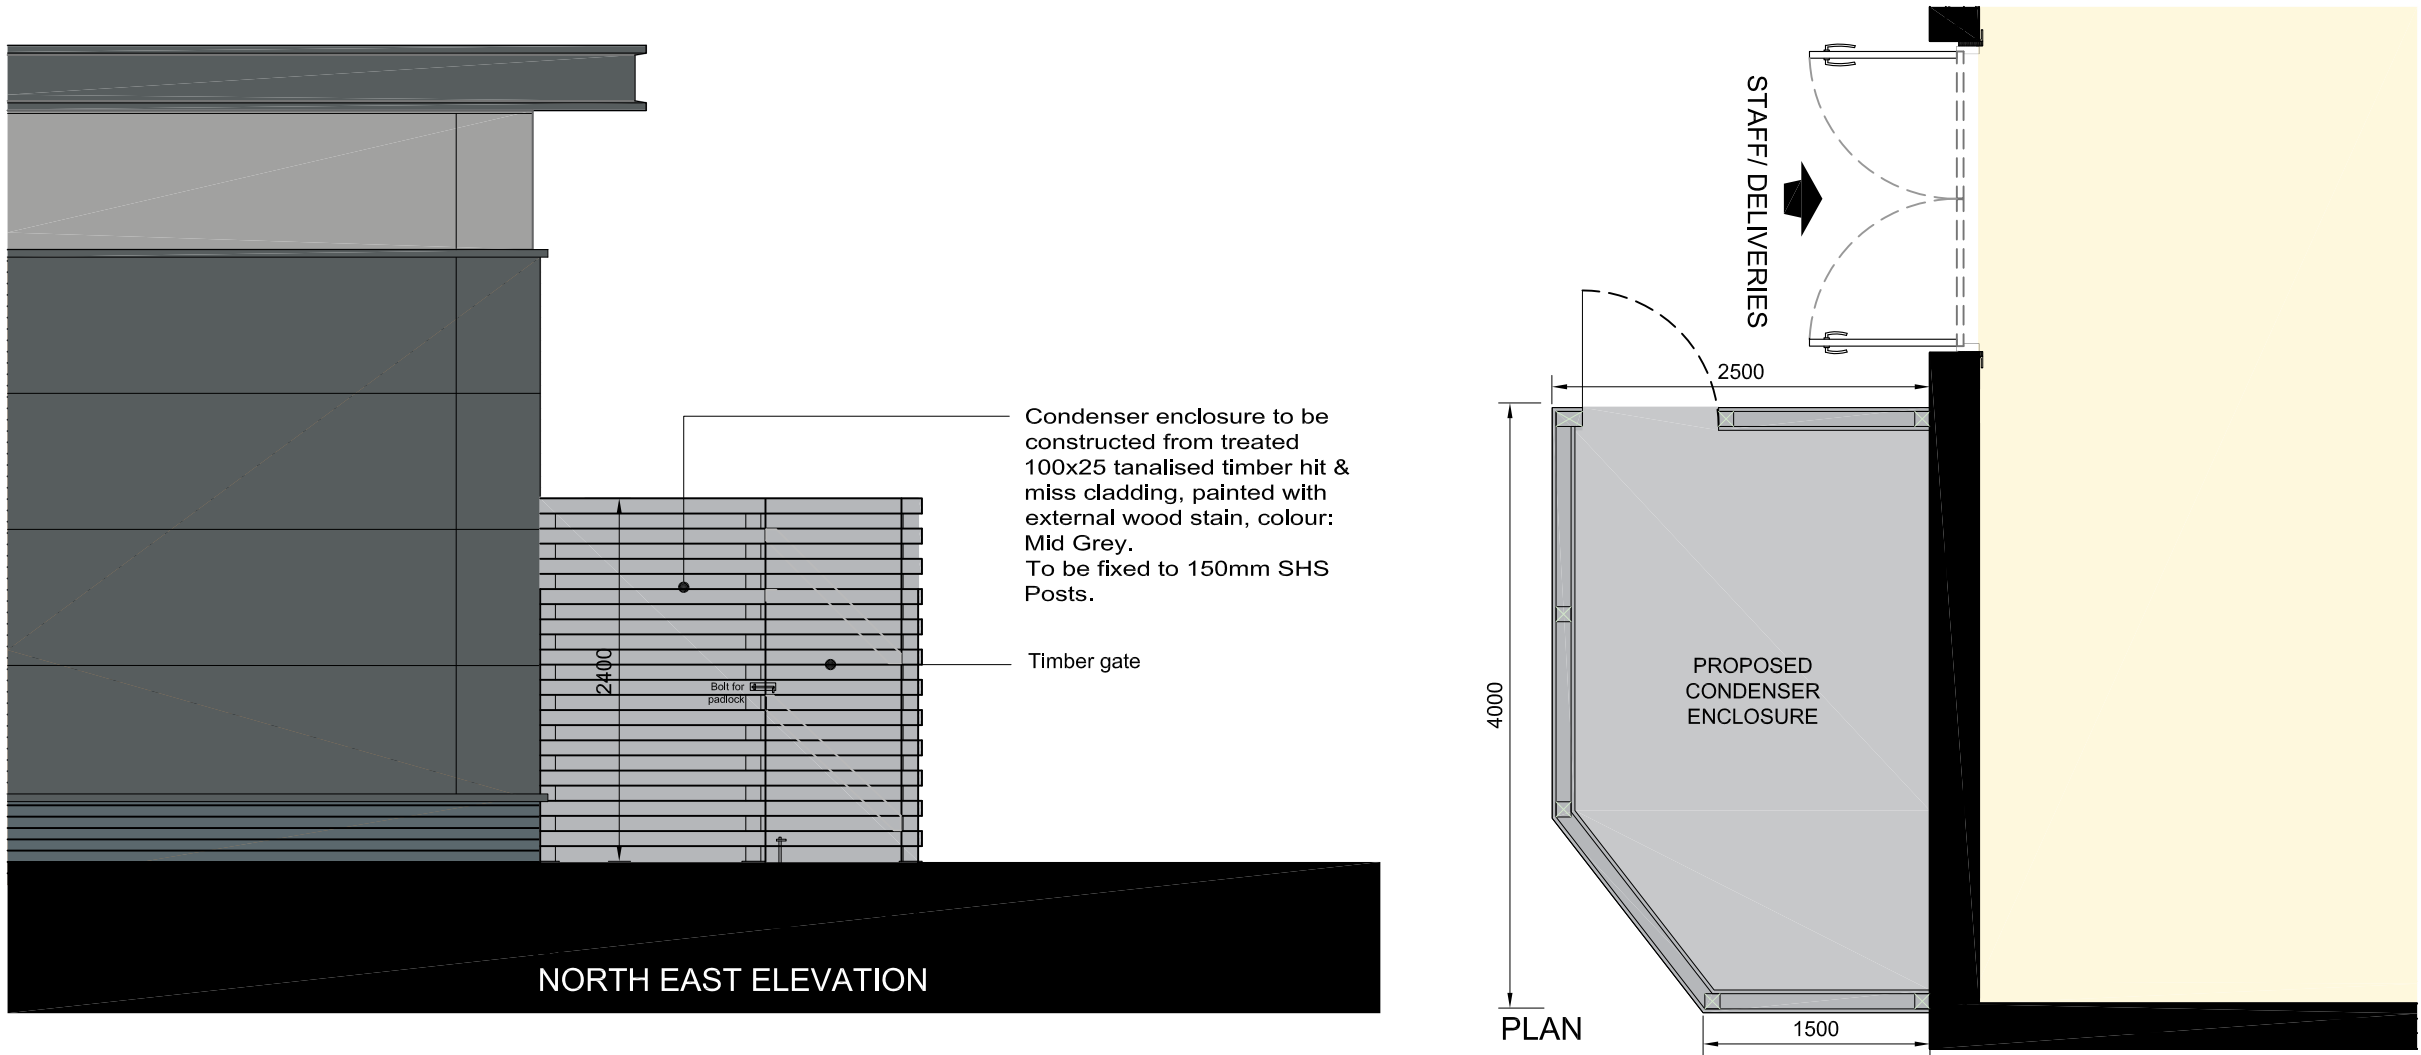

1:50 (measured in metres)



A	Enclosure height updated	06.12.23
REV	DESCRIPTION	DATE
EMERSON HOUSE, HEYES LANE, ALDERLEY EDGE, CHESHIRE SK9 7LF Tel: (01625) 588400; Fax: (01625) 588276 Orbit Developments		
location		
ACADEMY BUSINESS PARK LEES ROAD KNOWSLEY L33 7SA		
title		
PLAN + ELEVATIONS Proposed Condenser Compound		
scale	ref	checked
1:50 @ A3	t.l.h.	
date	04.05.23	
drawing no.		
1372-PL-2002-A		