



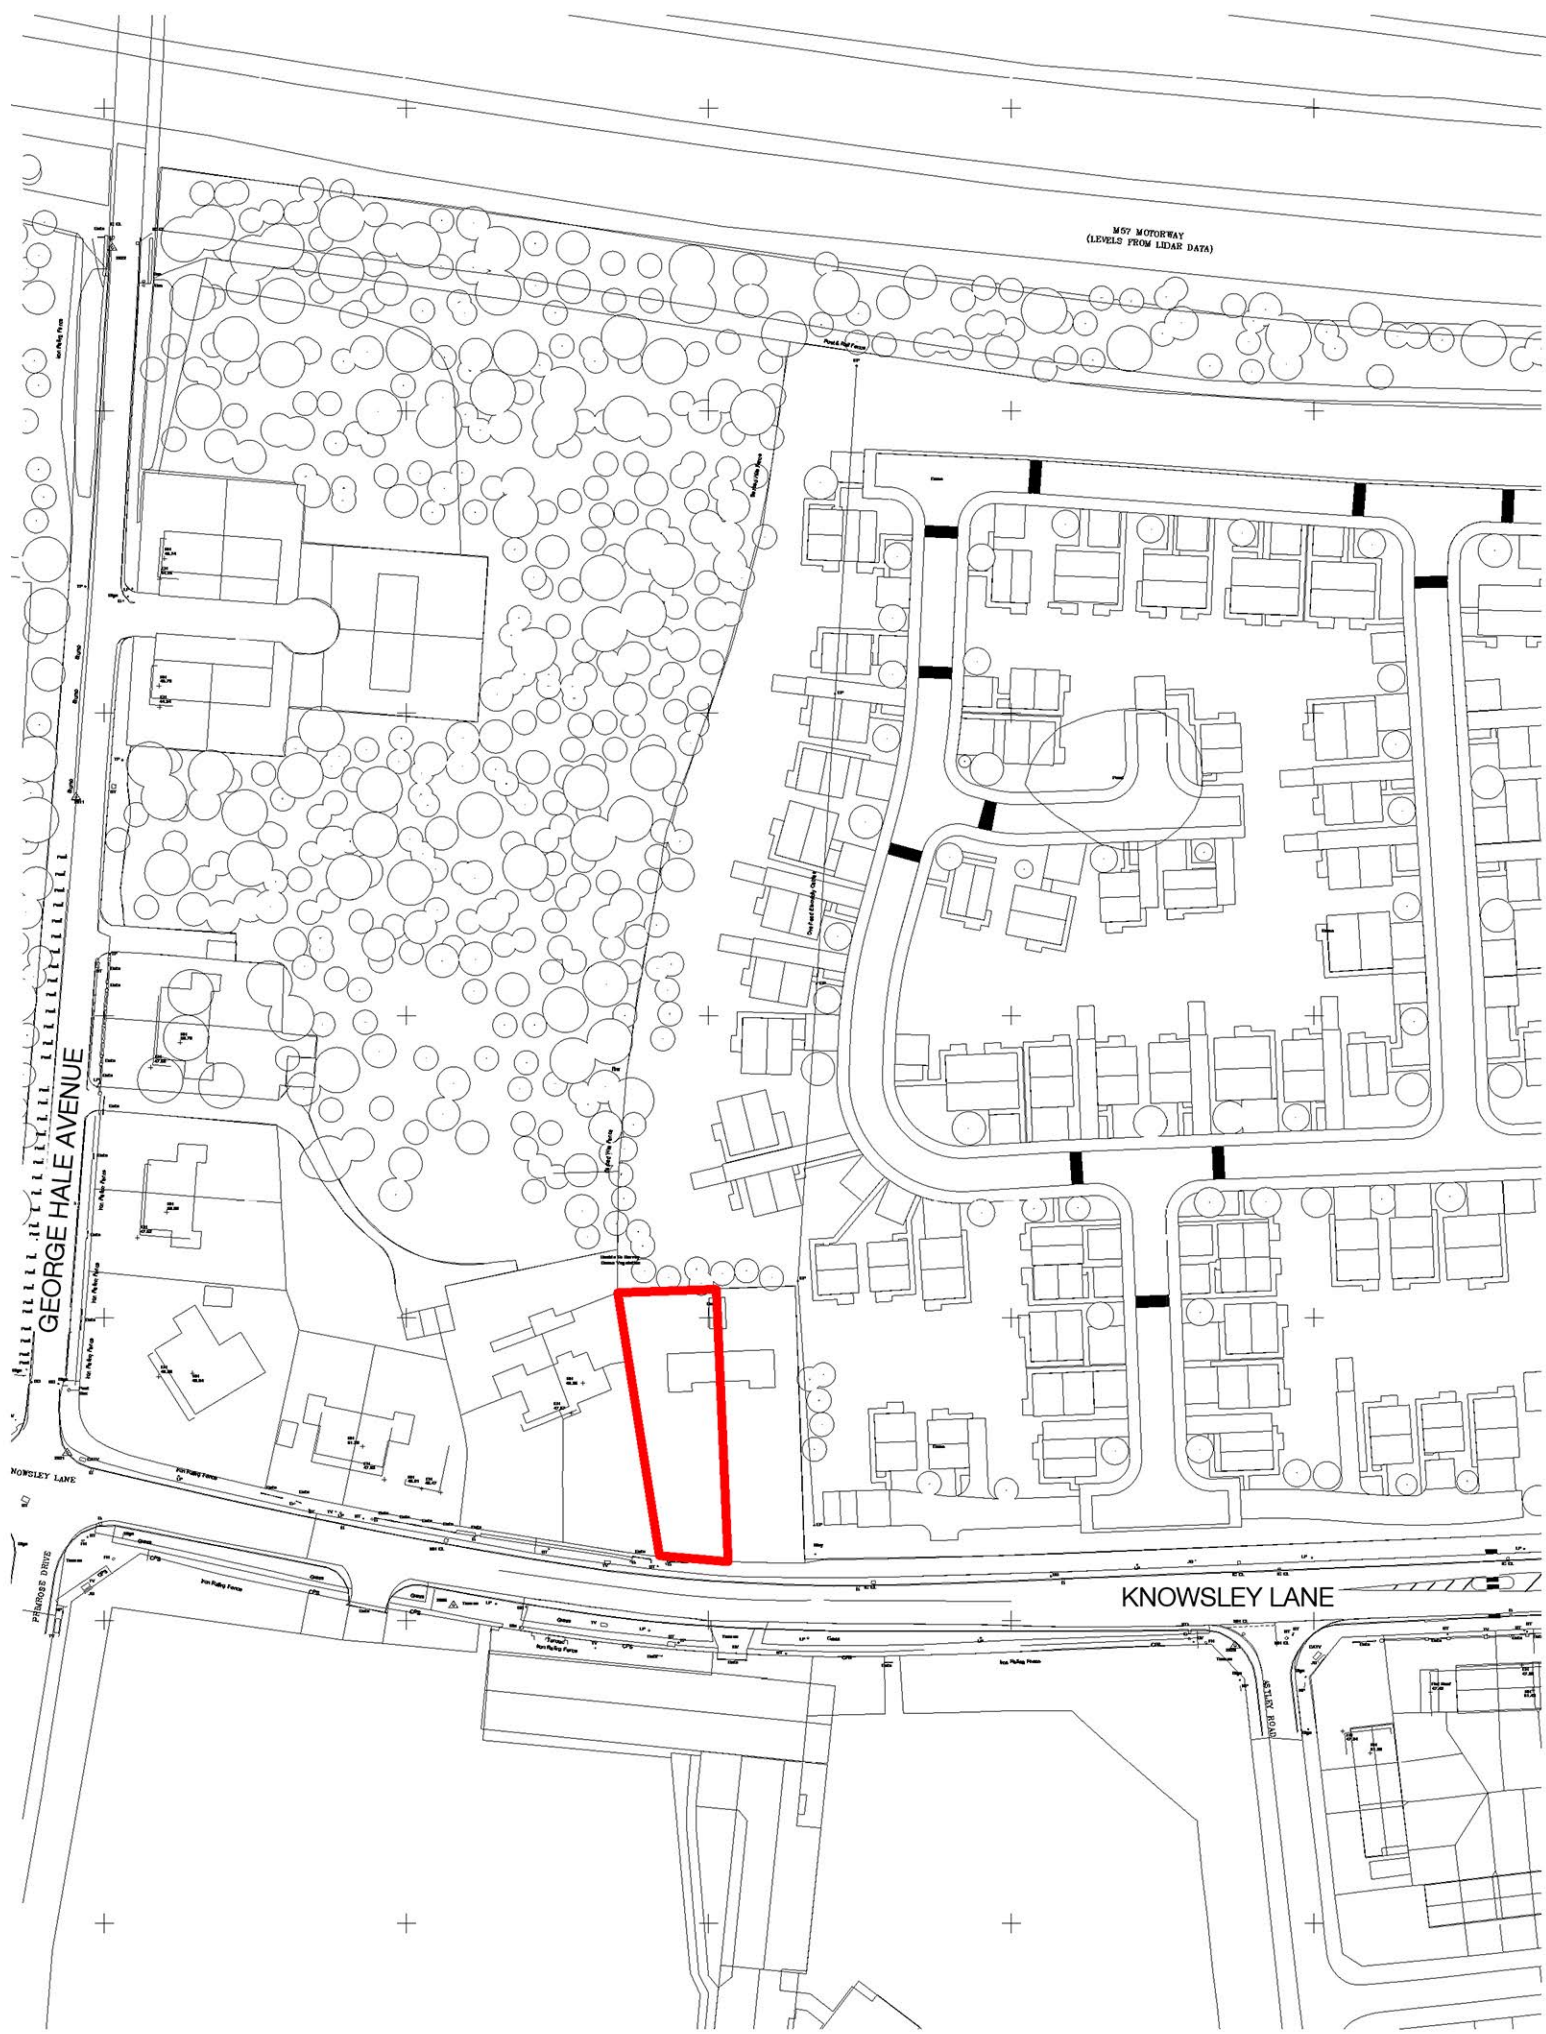


Location Plan Scale 1:1250

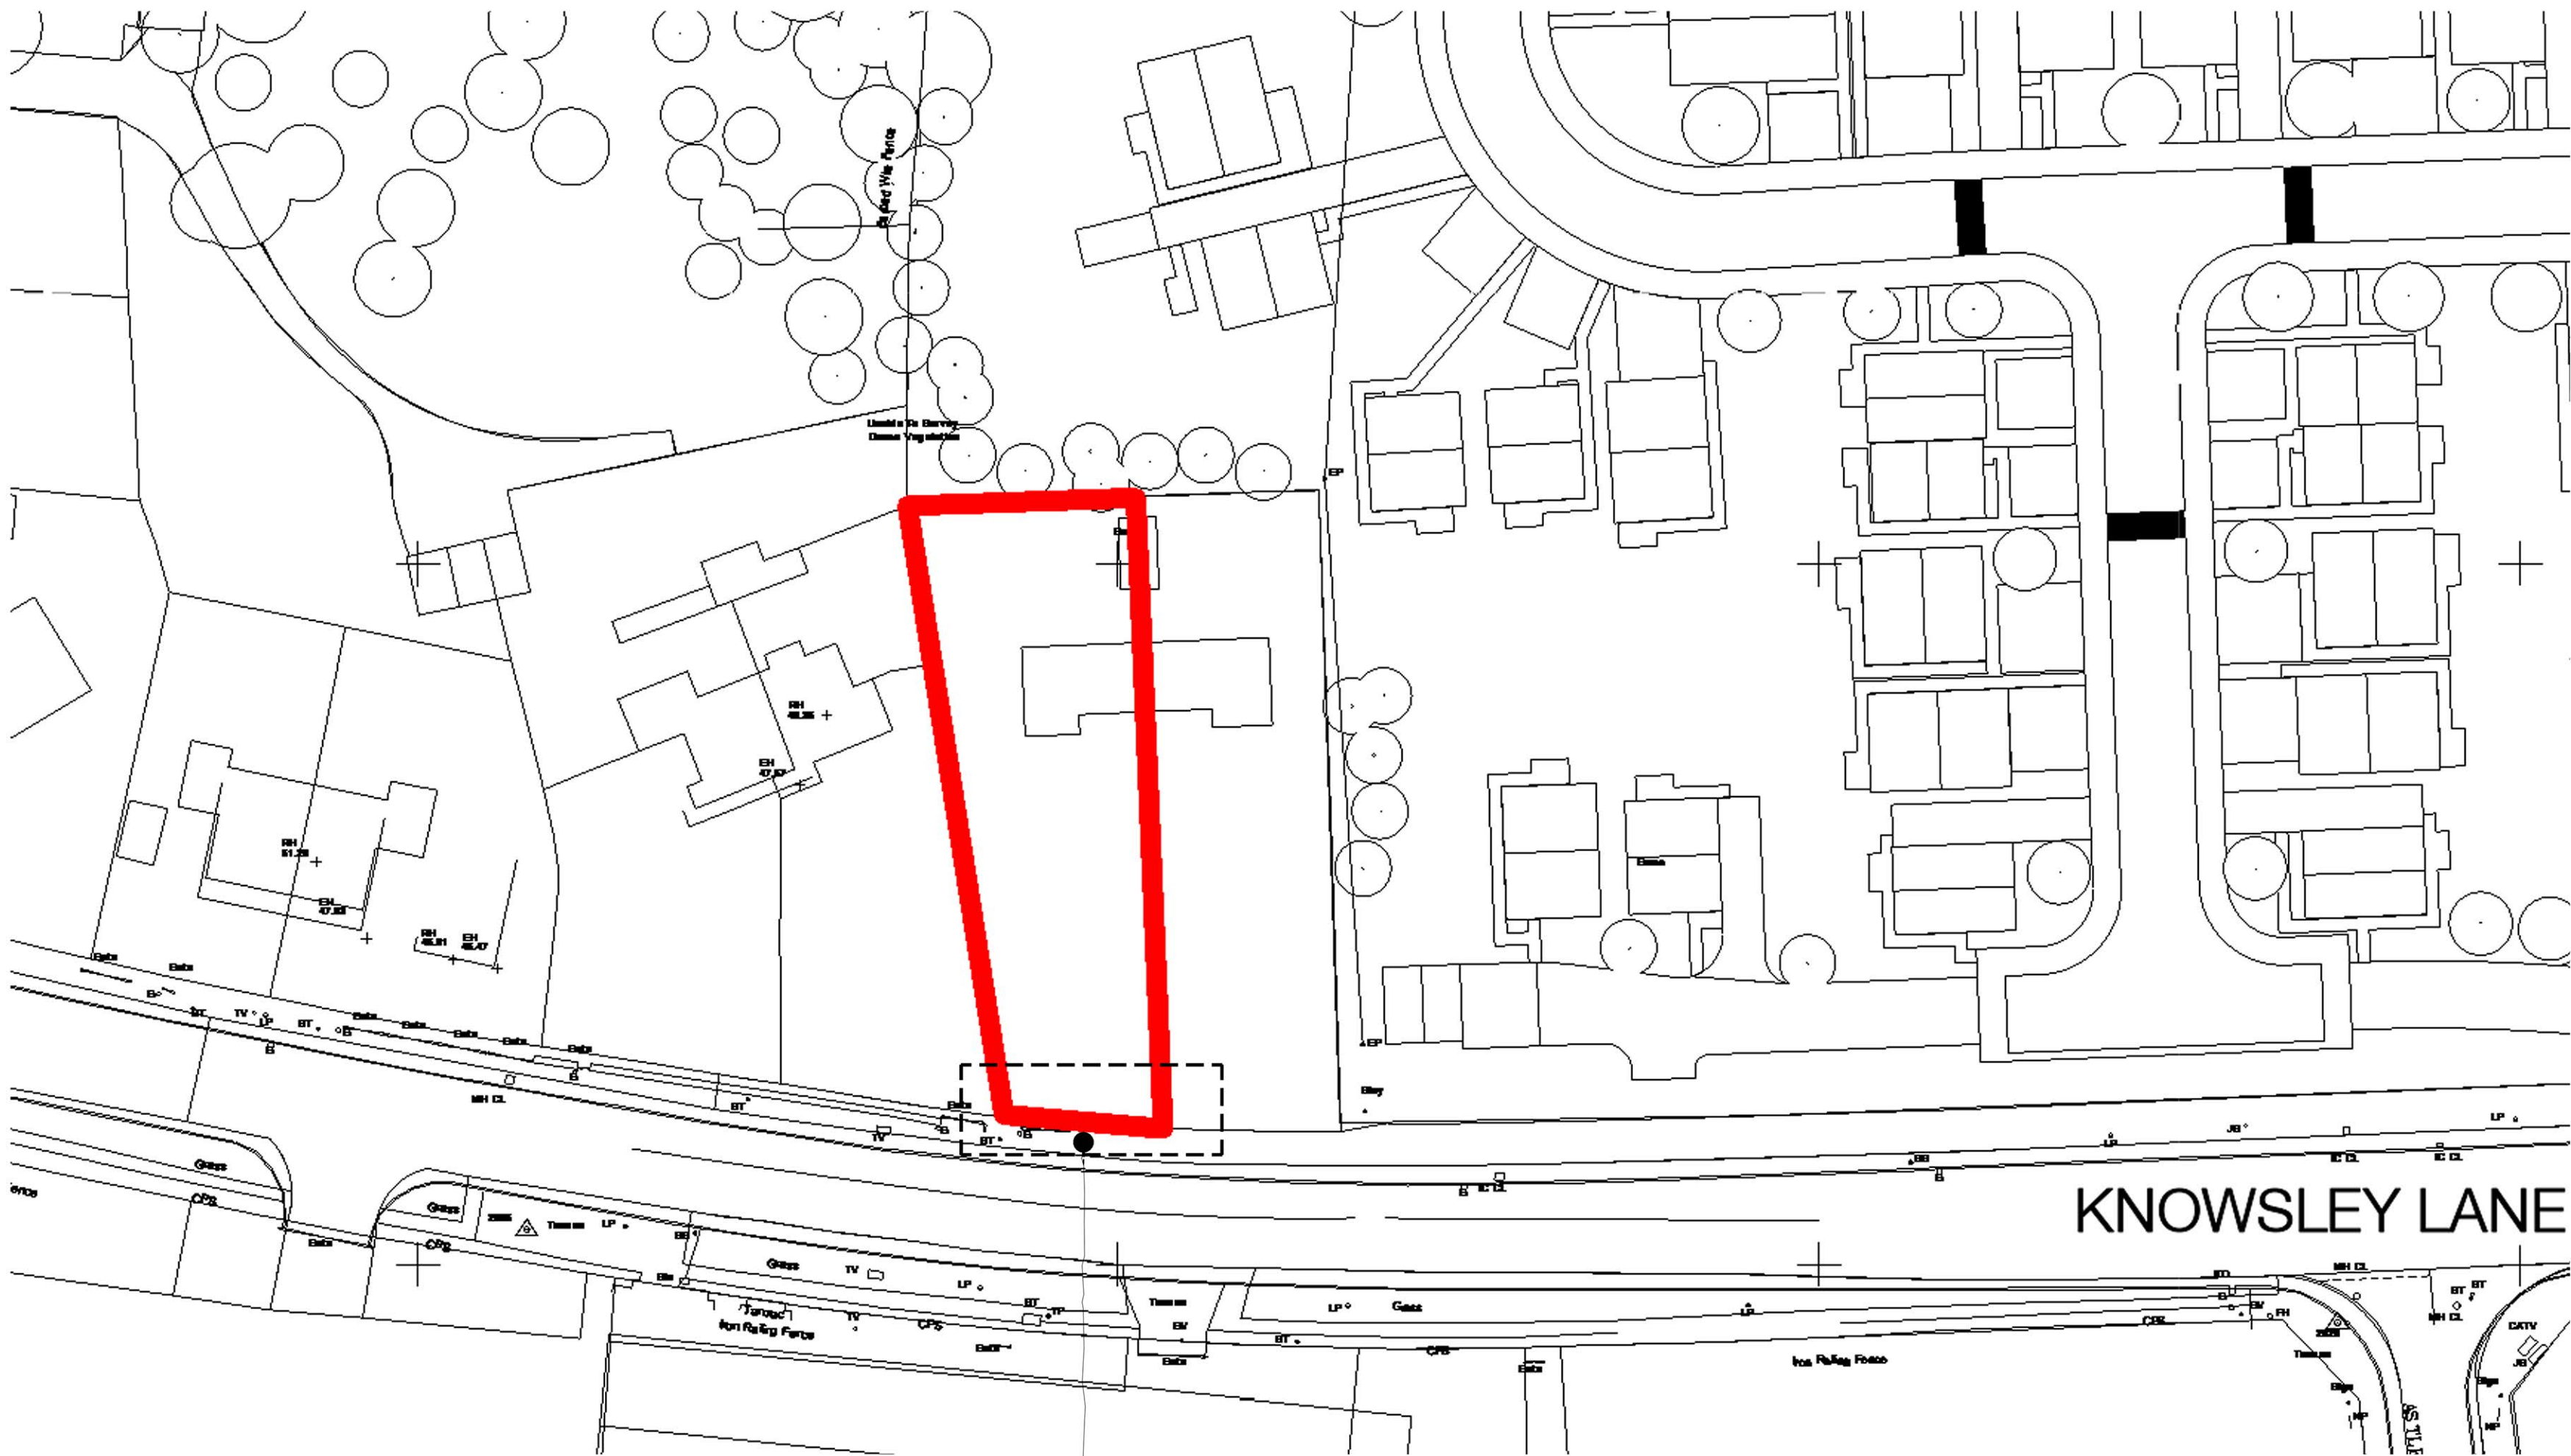


Block Plan NTS

Wall & Fence Position


KNOWSLEY LANE

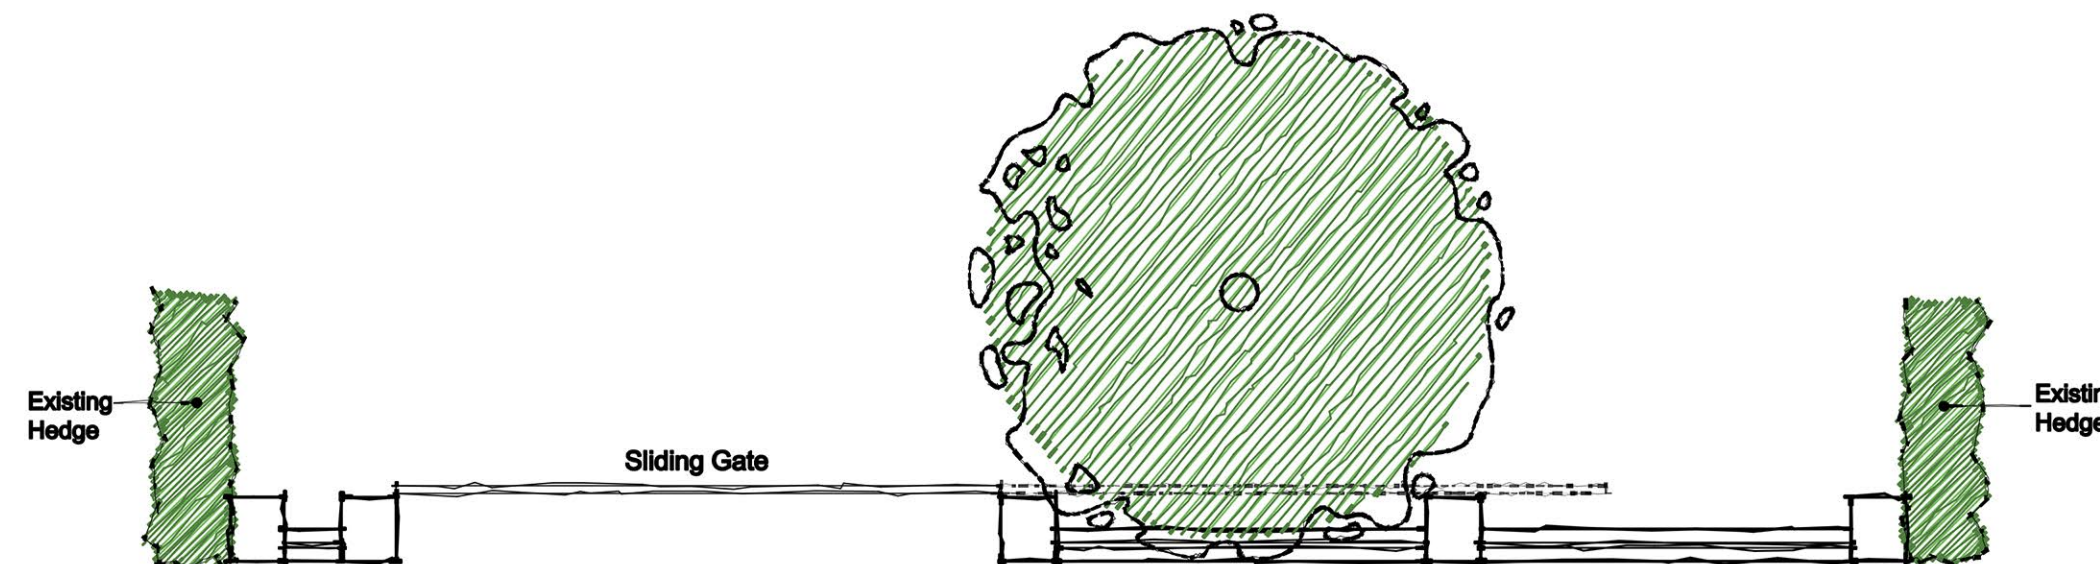


Existing Wall Plan Scale 1:50

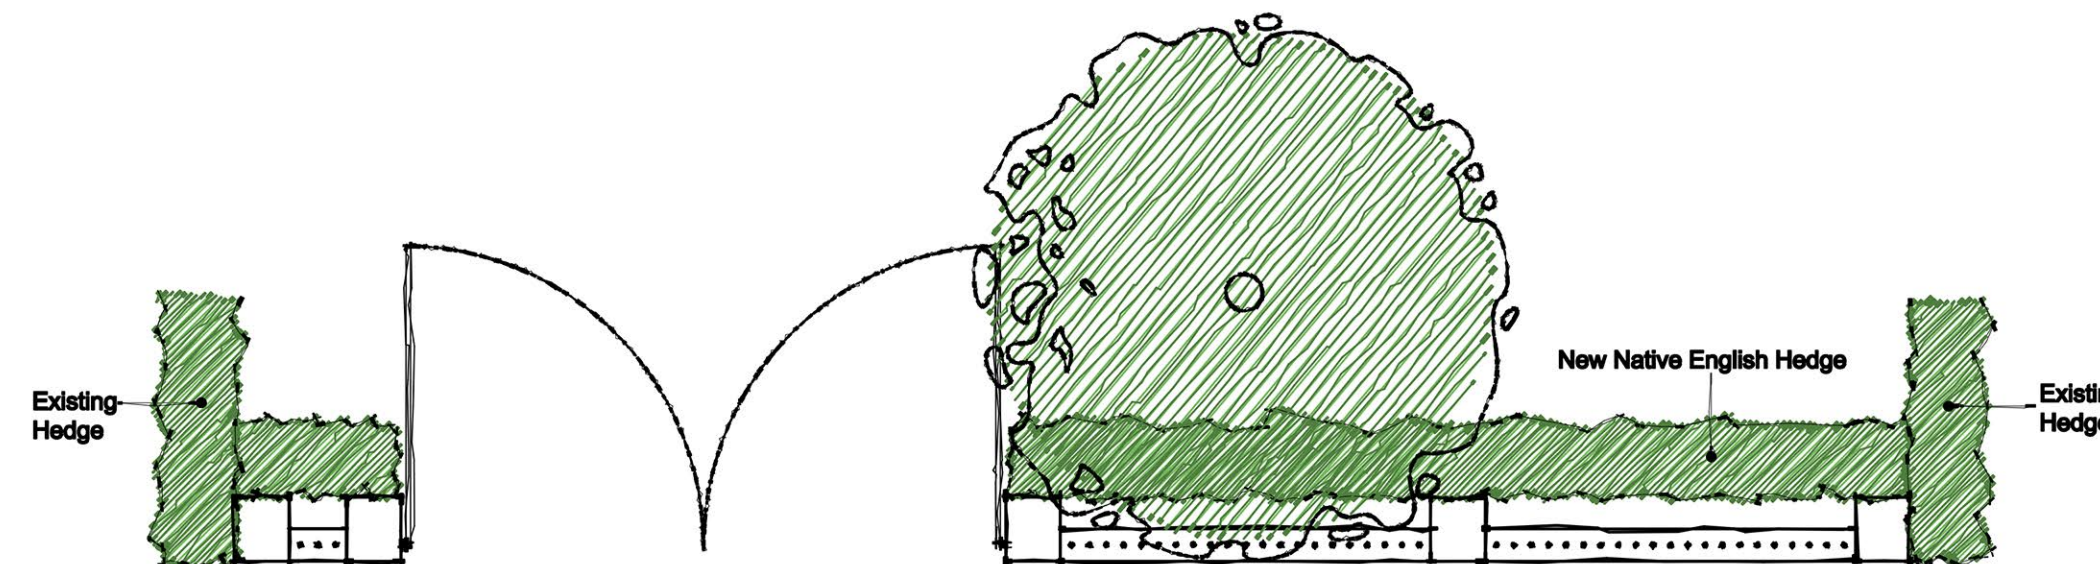

Proposed Wall Plan Scale 1:50

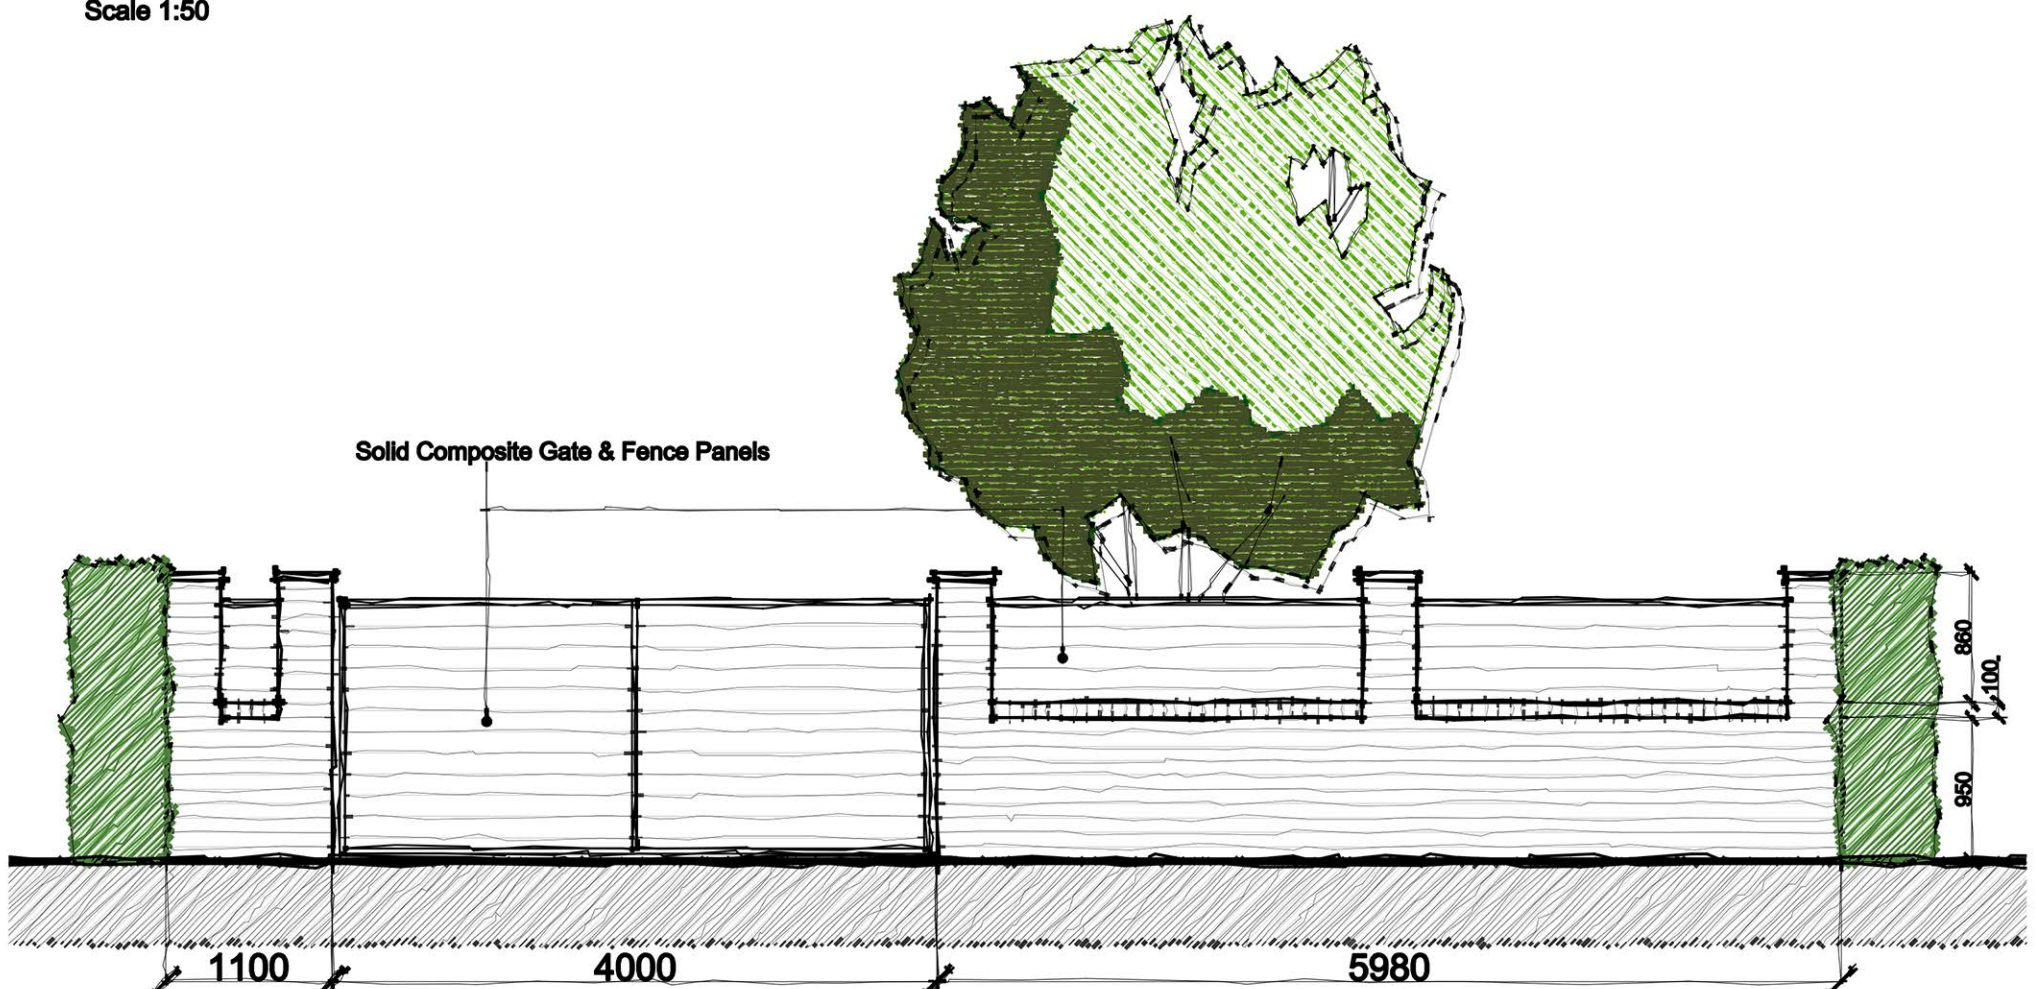

Existing Wall Elevation Scale 1:50

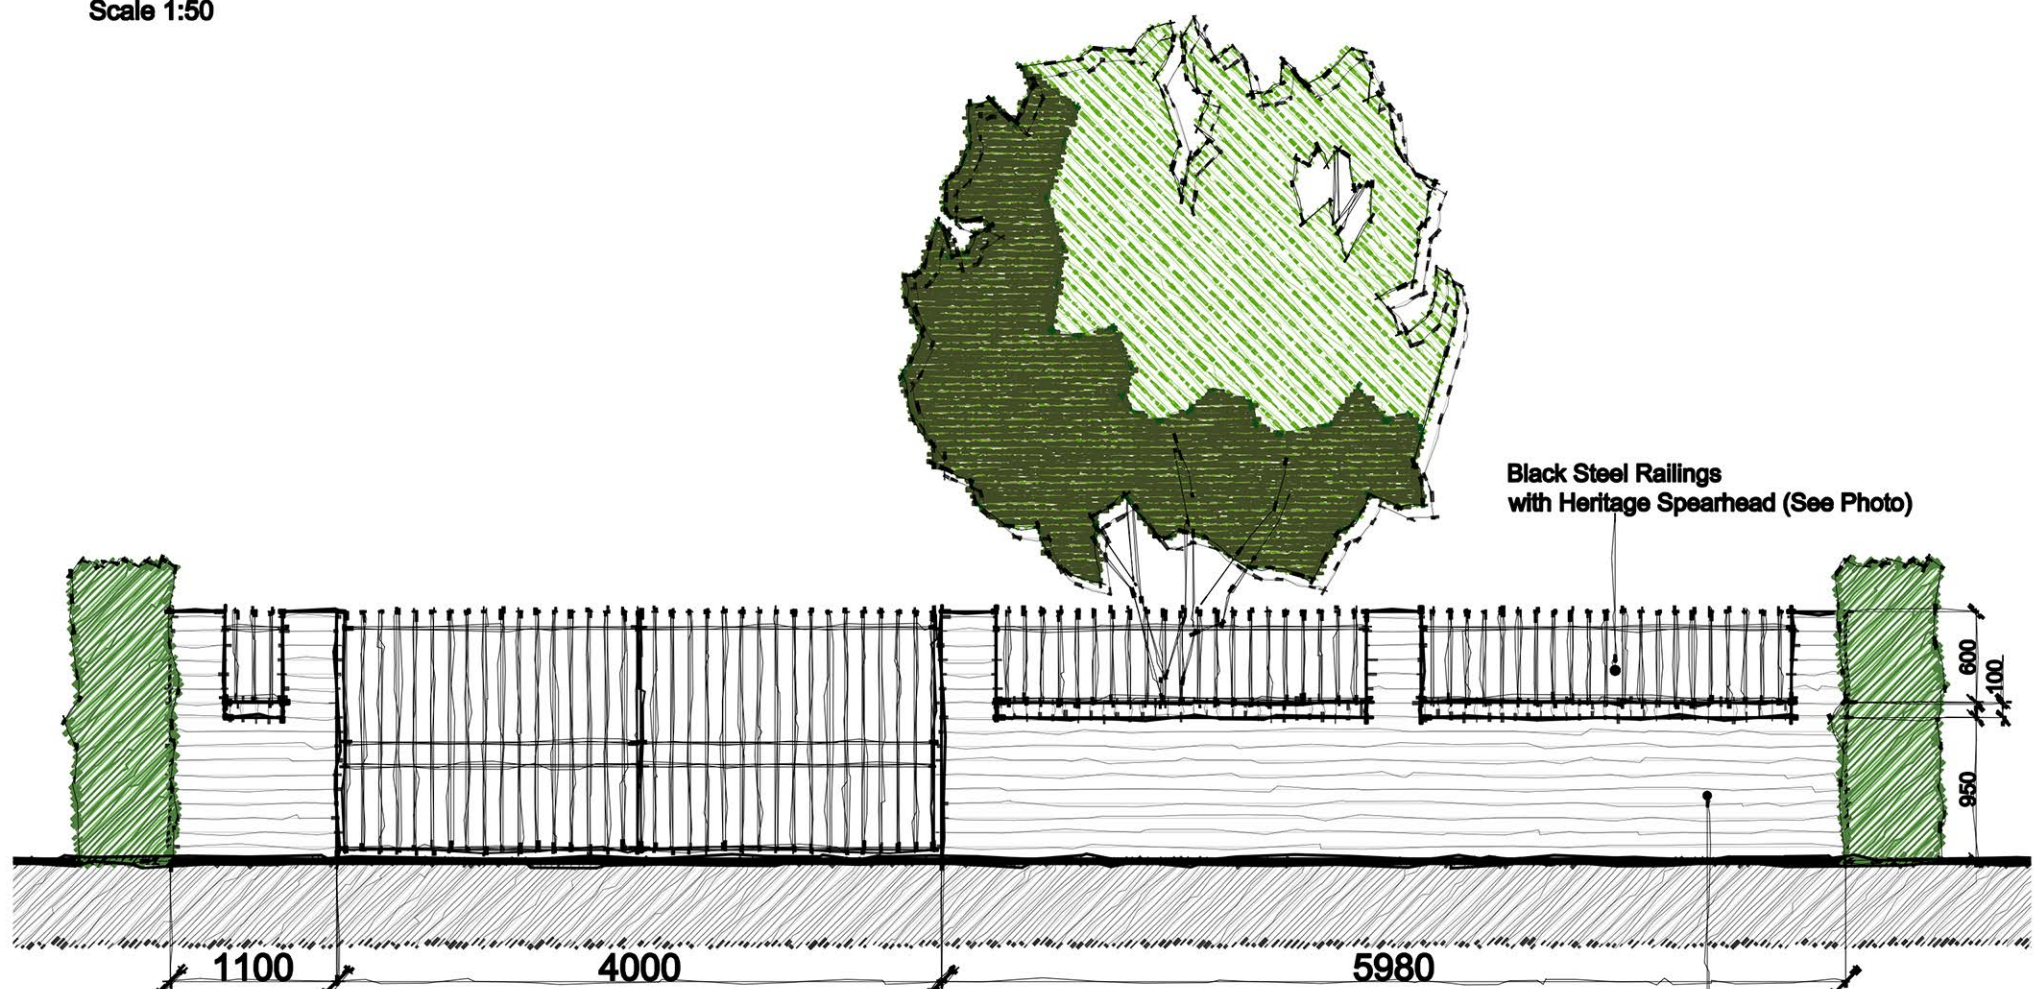

Proposed Wall Elevation Scale 1:50

Black Steel Railings with Heritage Spearhead (See Photo)

Reclaimed Facing Brick with Lime Mortar

Rev	Amendment	Drawn	Checked	Date
1				19.03.25
2				19.03.25
3				19.03.25



PHOTO (Railing)



RA
Revival Architecture
revivalarchitecture.co.uk
Dream. Plan. Begin.
0151 702 6700

This drawing is copyright and remains the property of Revival Architecture Ltd. This drawing must only be used for the purpose for which it is supplied and its contents must not be reproduced for any purpose without written permission.

Project:	222 Knowsley Lane, Prescott
Client:	TBC
Title:	Existing & Proposed Plans
Date:	19.03.25
Drawn:	CW
Check:	GNP
Scale@A1:	1:50
Revision:	
Status:	Planning
Drawing Number:	

2070-RA-XX-XX-DR-A-0100