


SCALE 1:50

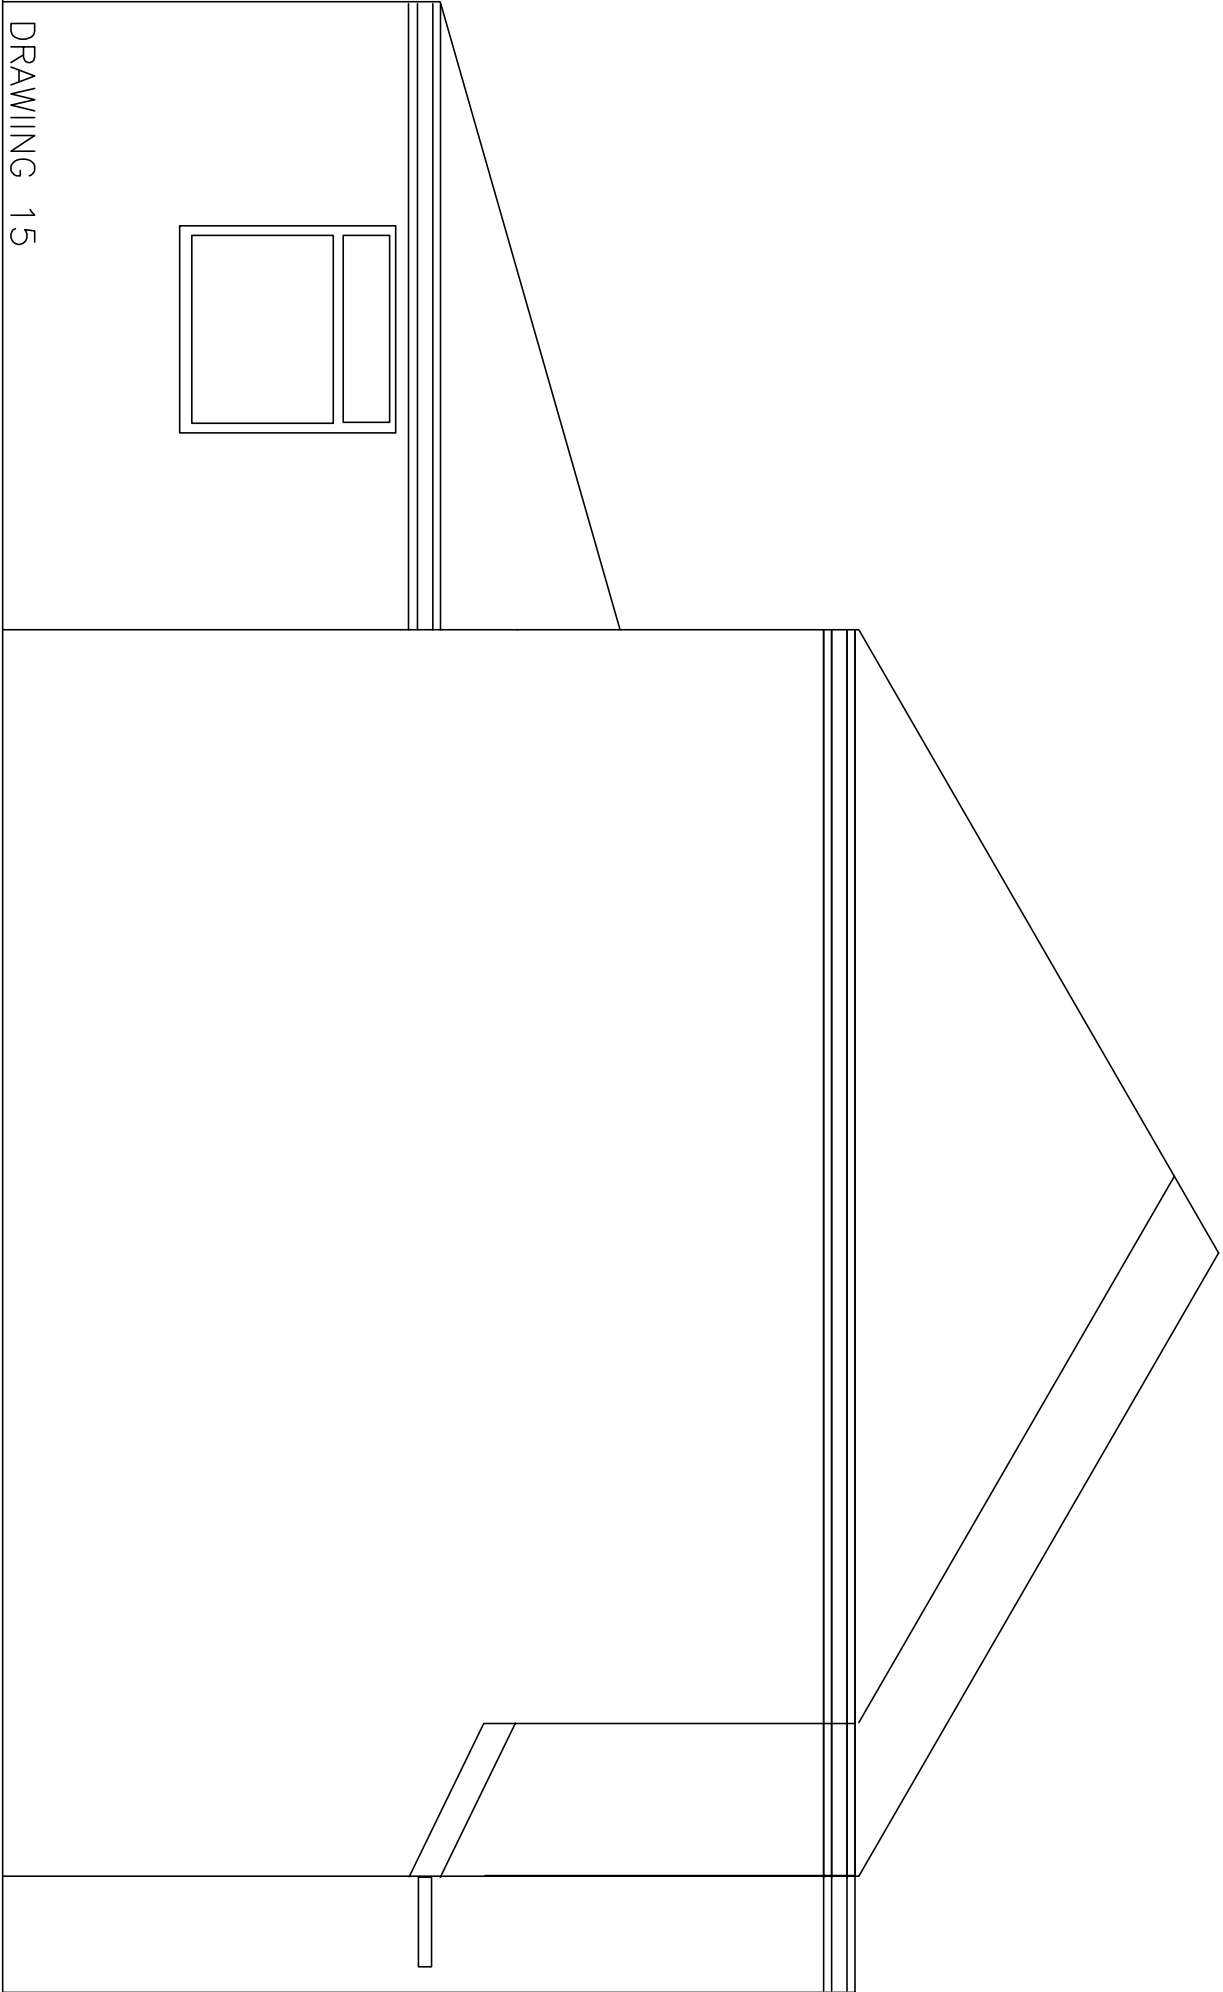

DRAWING 15
PROPOSED SIDE ELEVATION
SCALE 1:50 A4 LANDSCAPE

PROPOSED SIDE ELEVATION