

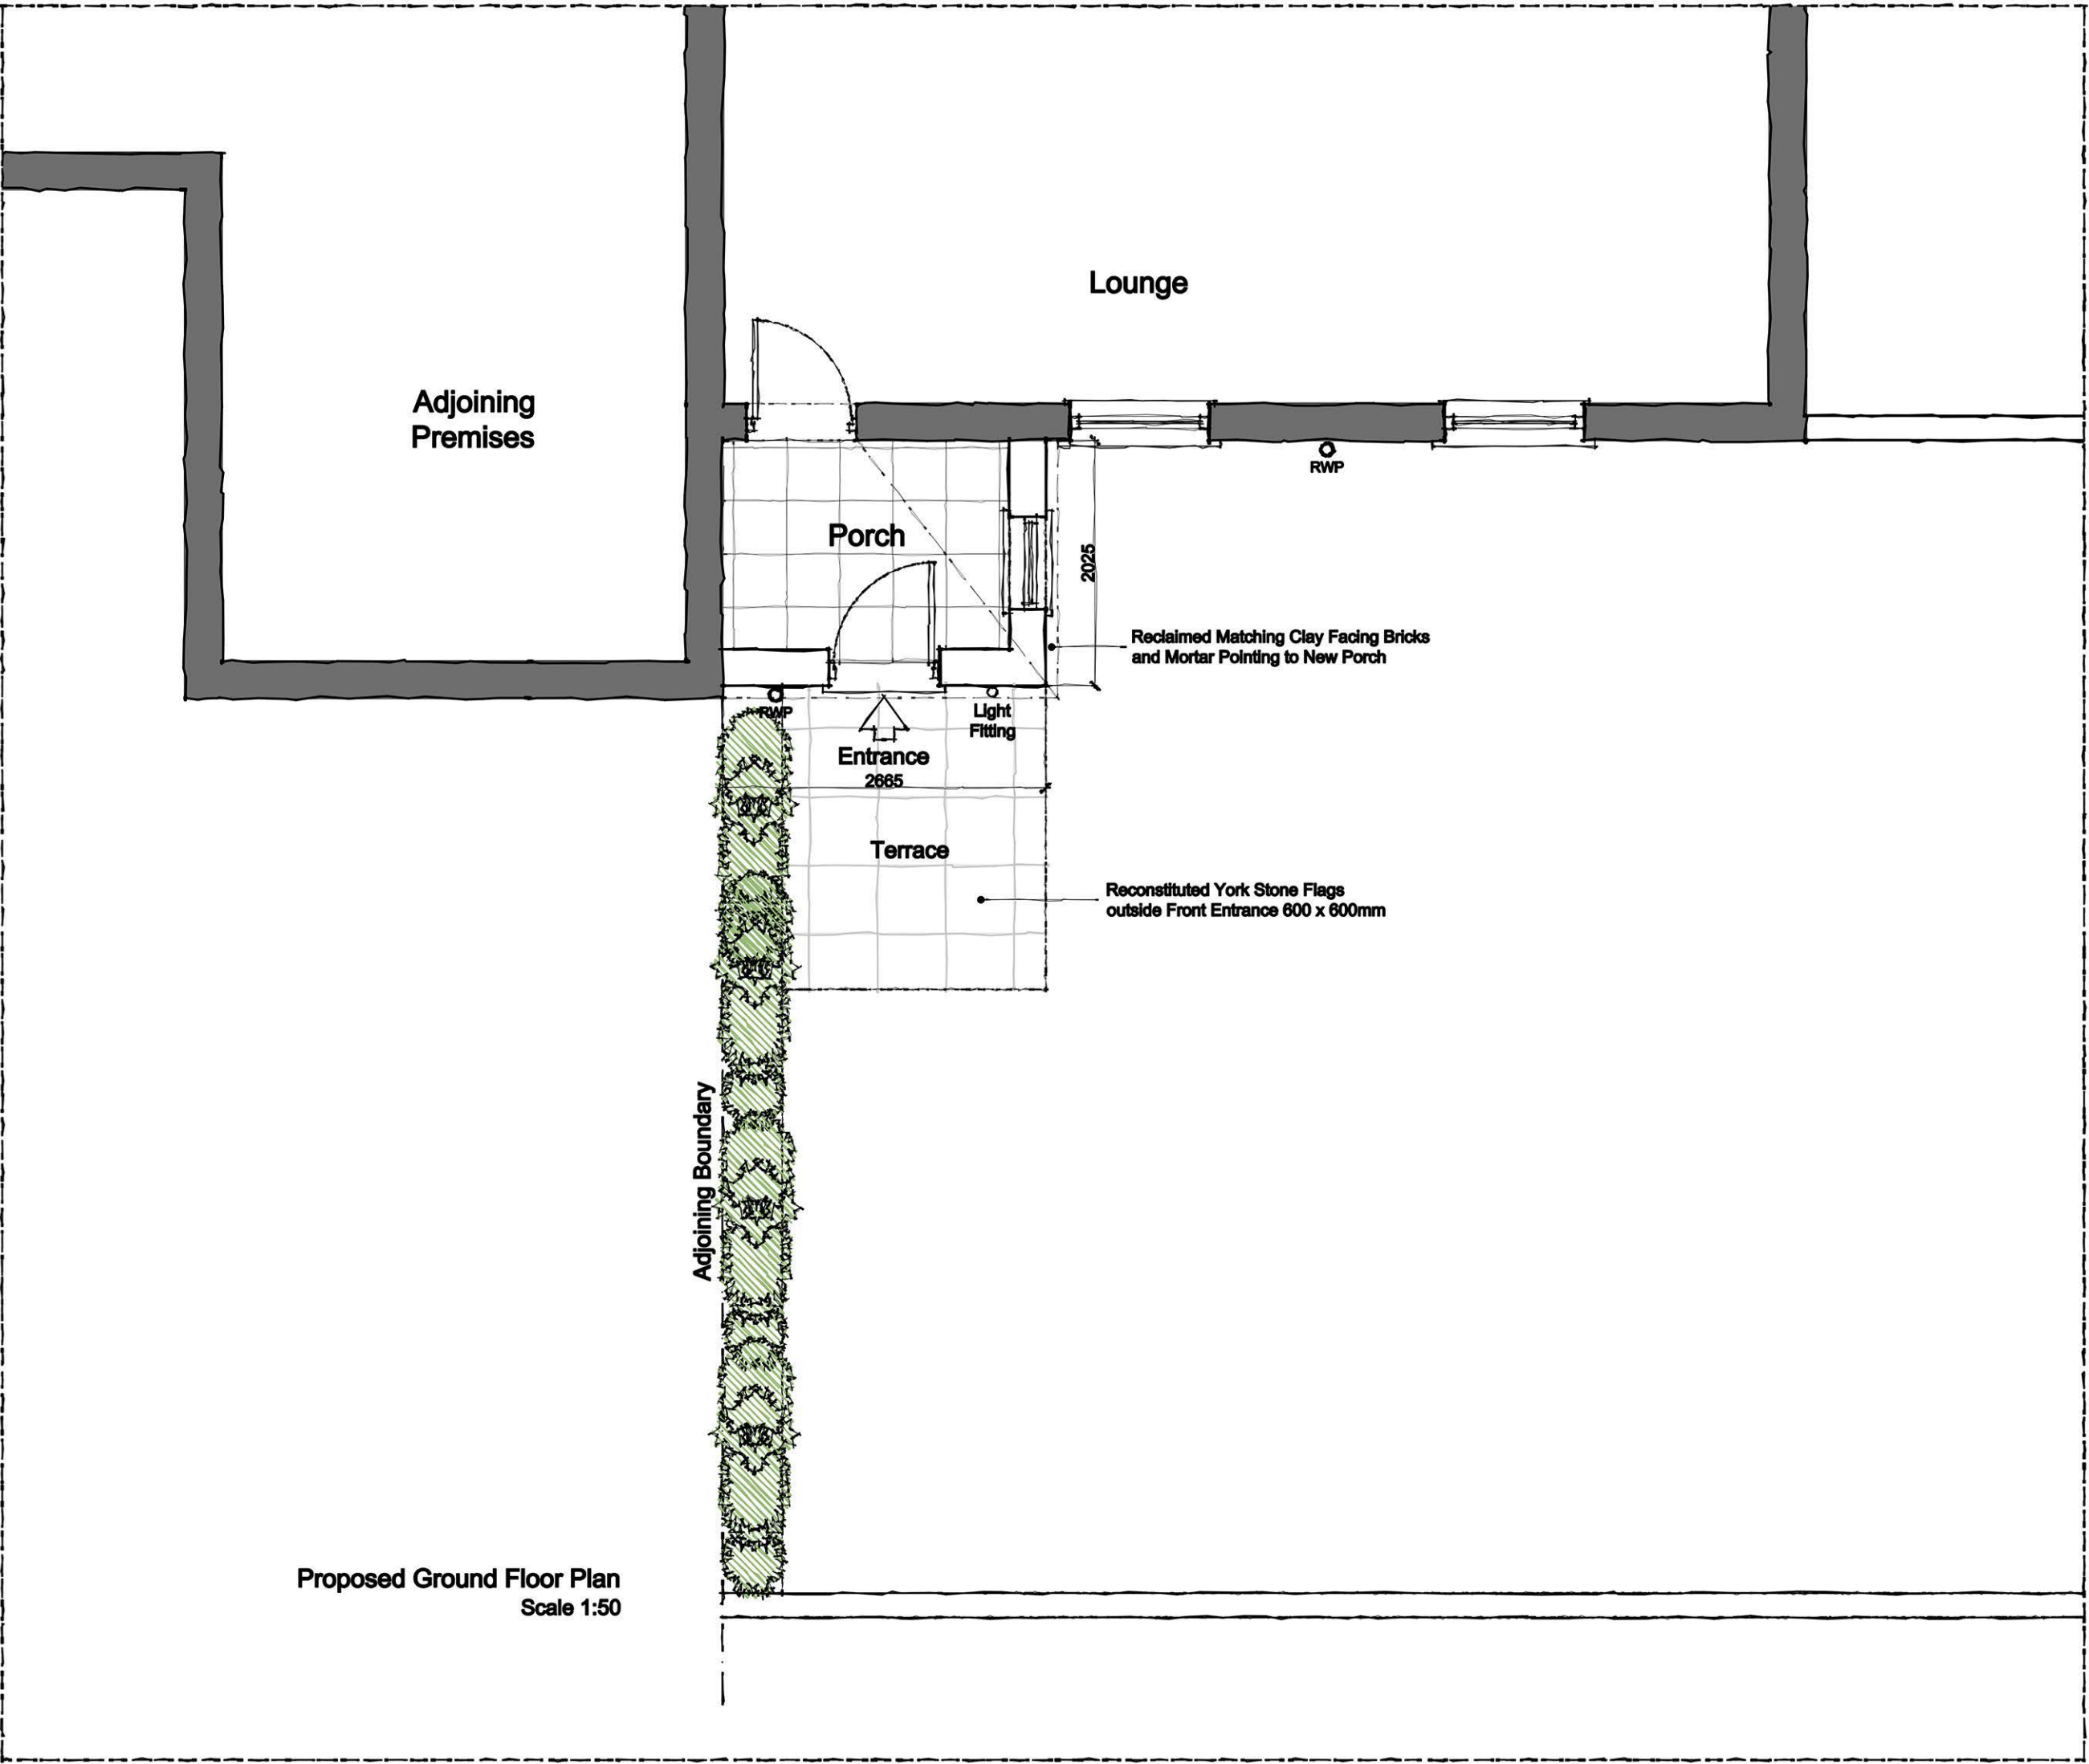
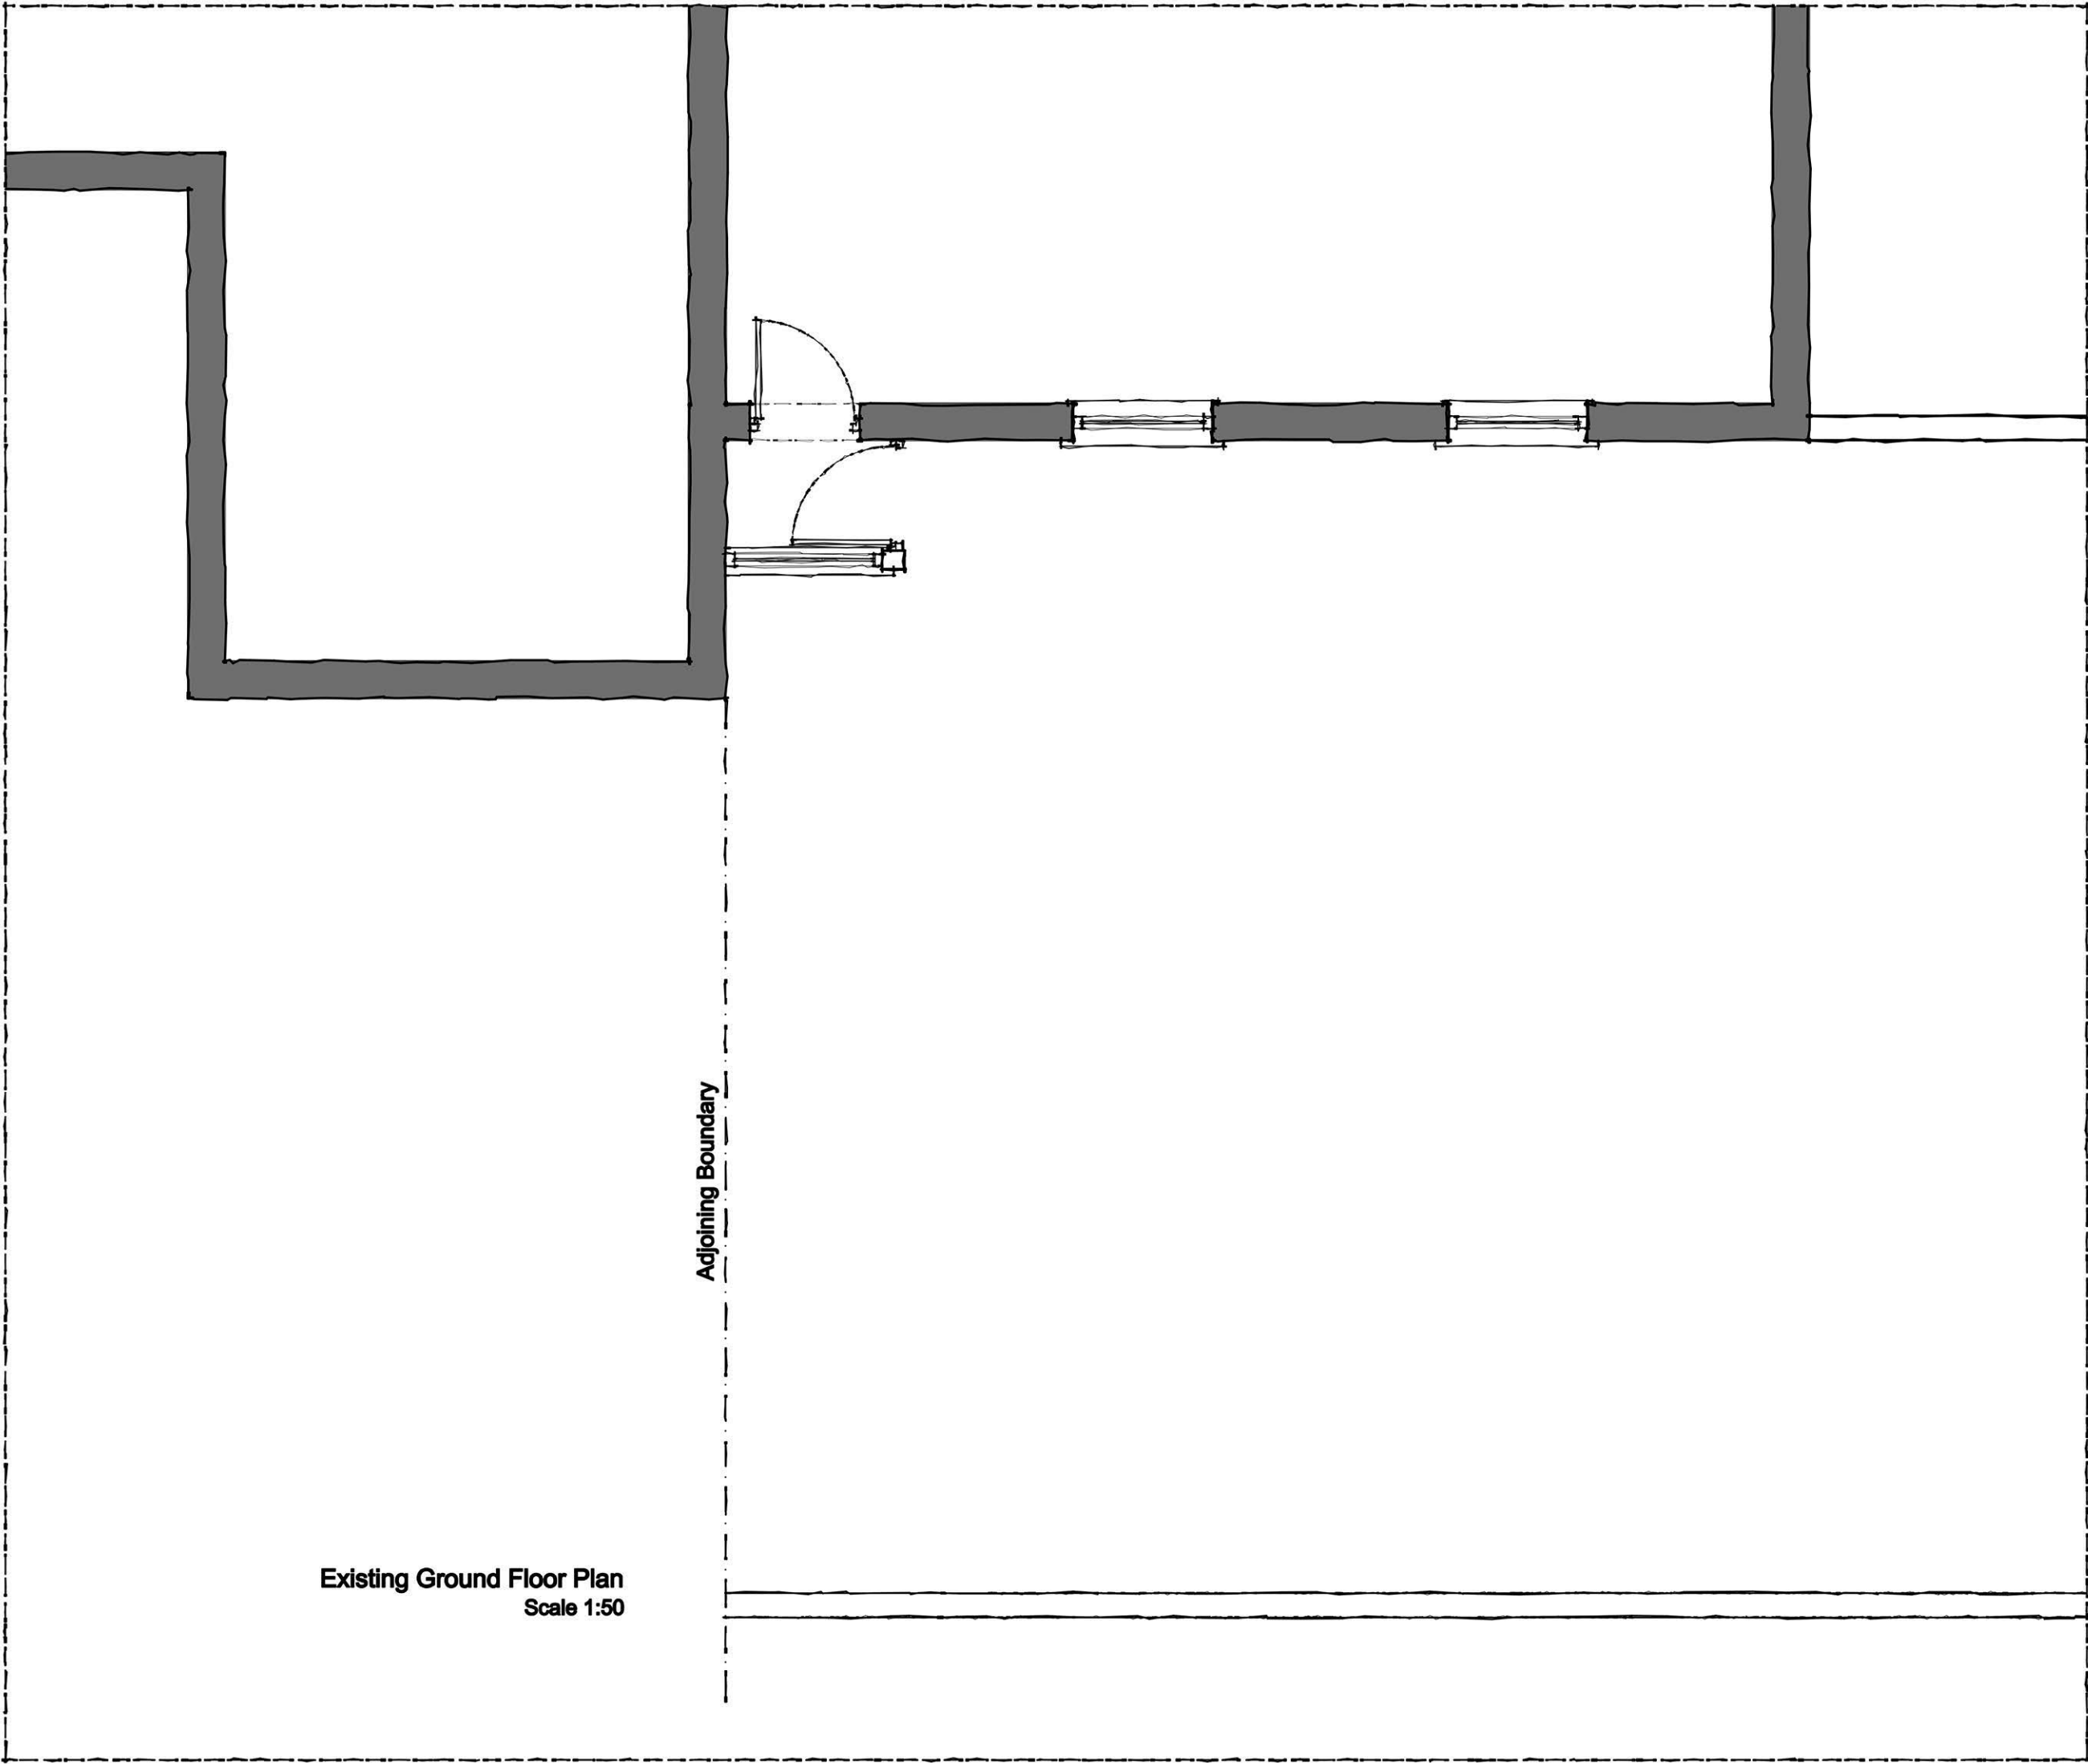
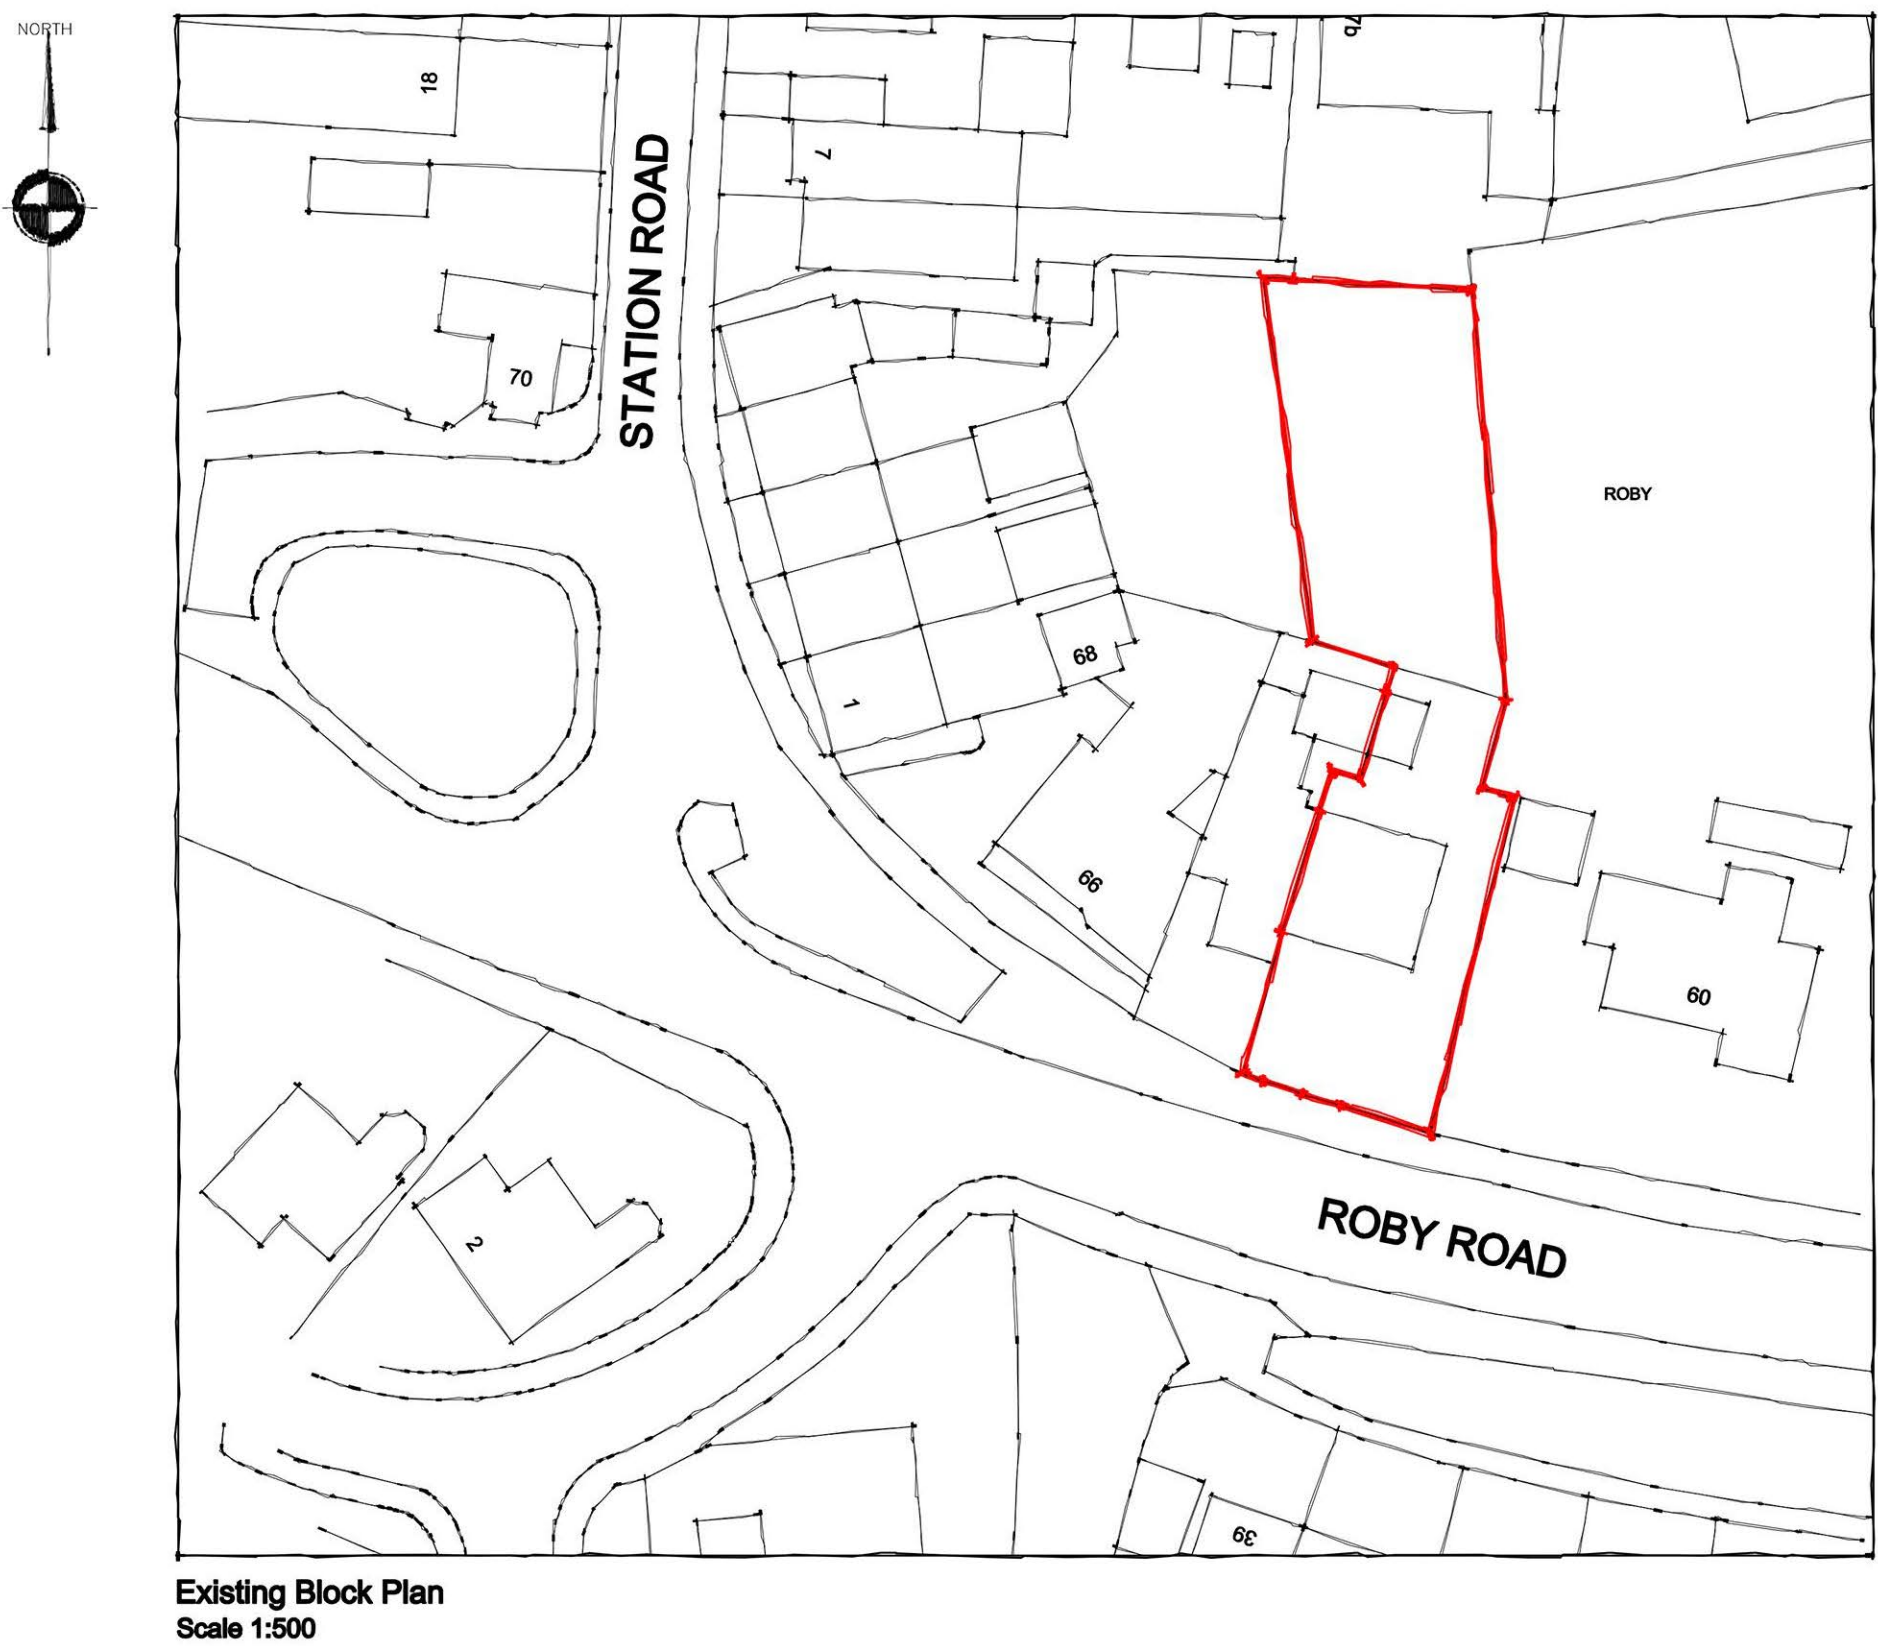
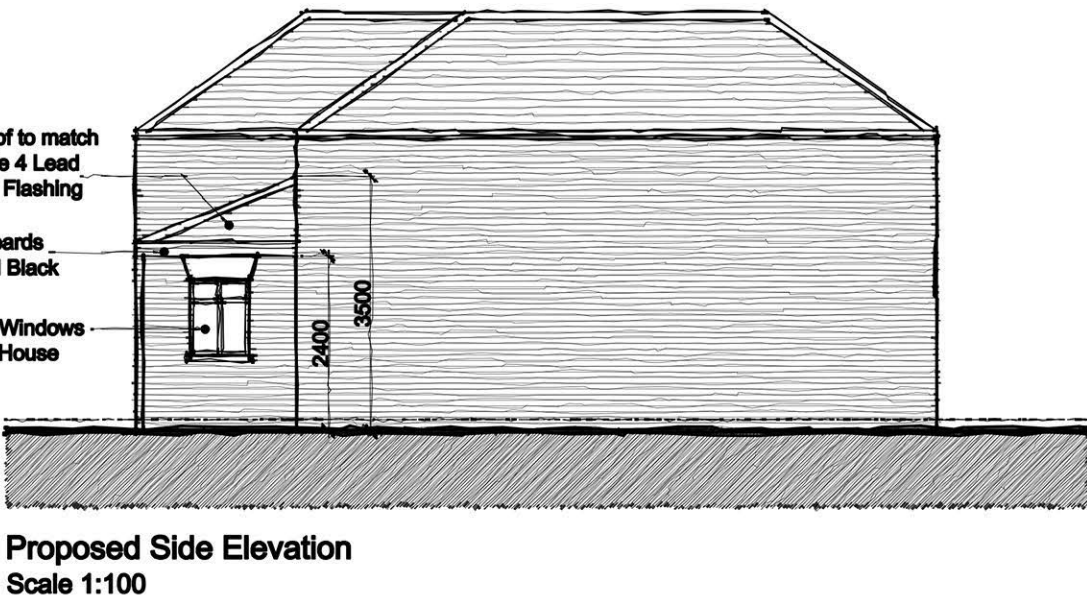
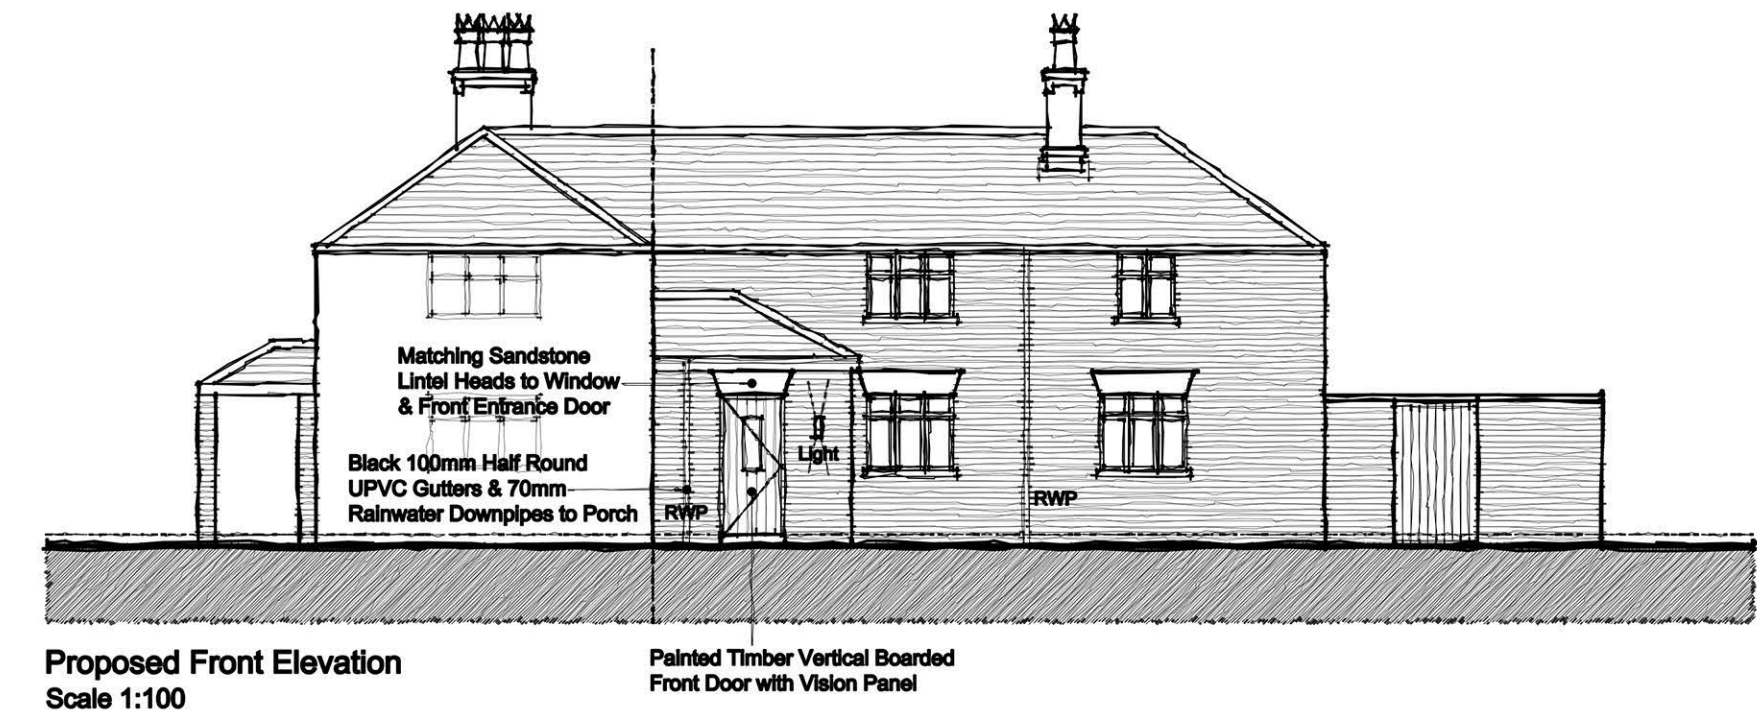
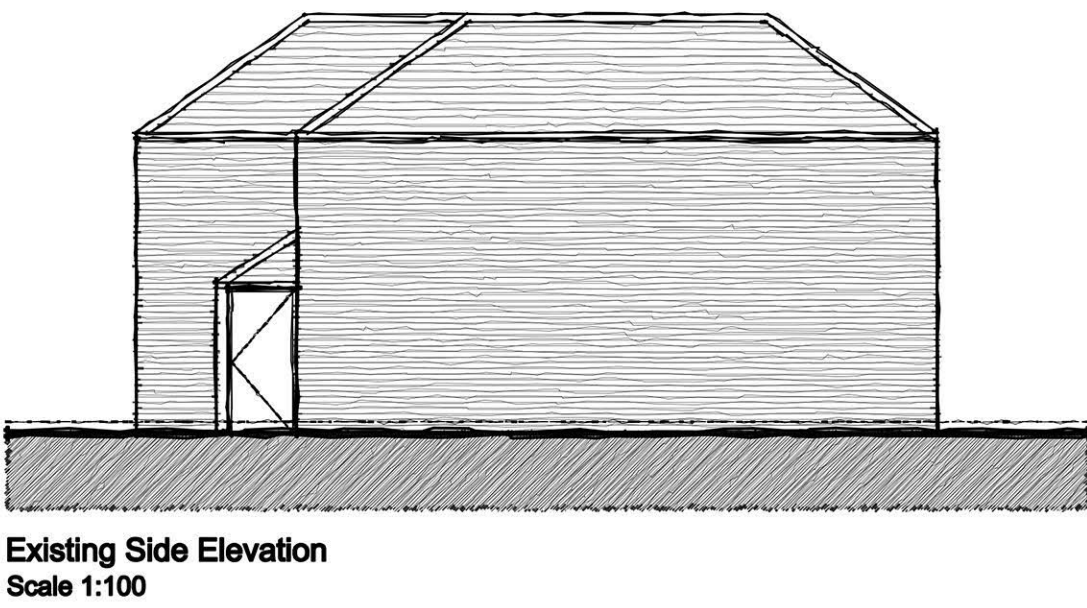
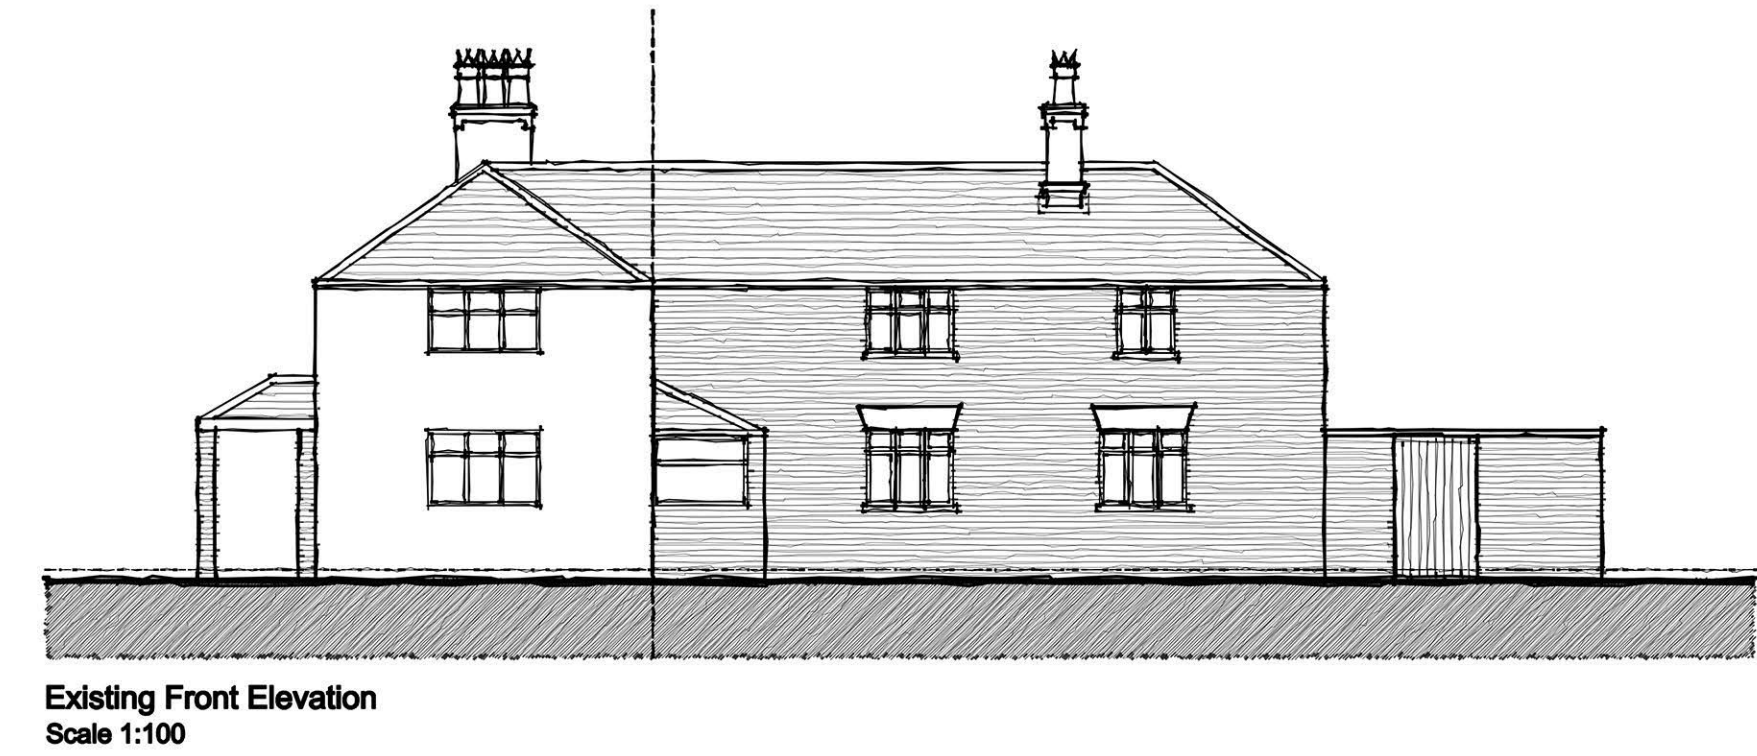
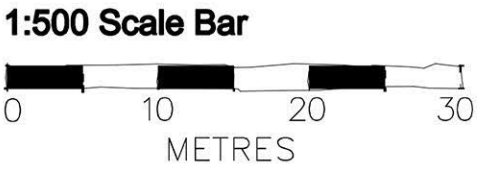


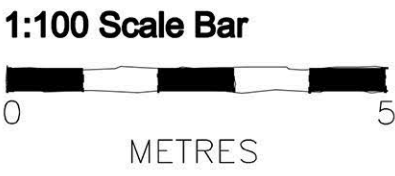

NOTES
All dimensions to be checked on site. Figured dimensions to be read in preference to scaled. Architect accepts no responsibility for any unauthorised amendments to the drawing and does not permit unauthorised copying of the drawing. This drawing is copyright and remains the property of Architect unless otherwise agreed.

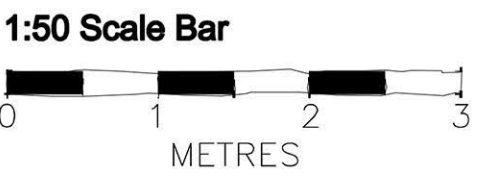

Client			
Viki Barry			
Project Name			
62 Roby Road, Roby, Liverpool			
Drawing Title			
Existing & Proposed Plans			
Scale	Original Size	Planning	
1:50	A1	Checked	Approved
Date	Drawn	Checked	Approved
14.11.22	*	*	*
Drawing Number		Status	
100		Revision	
		*	