
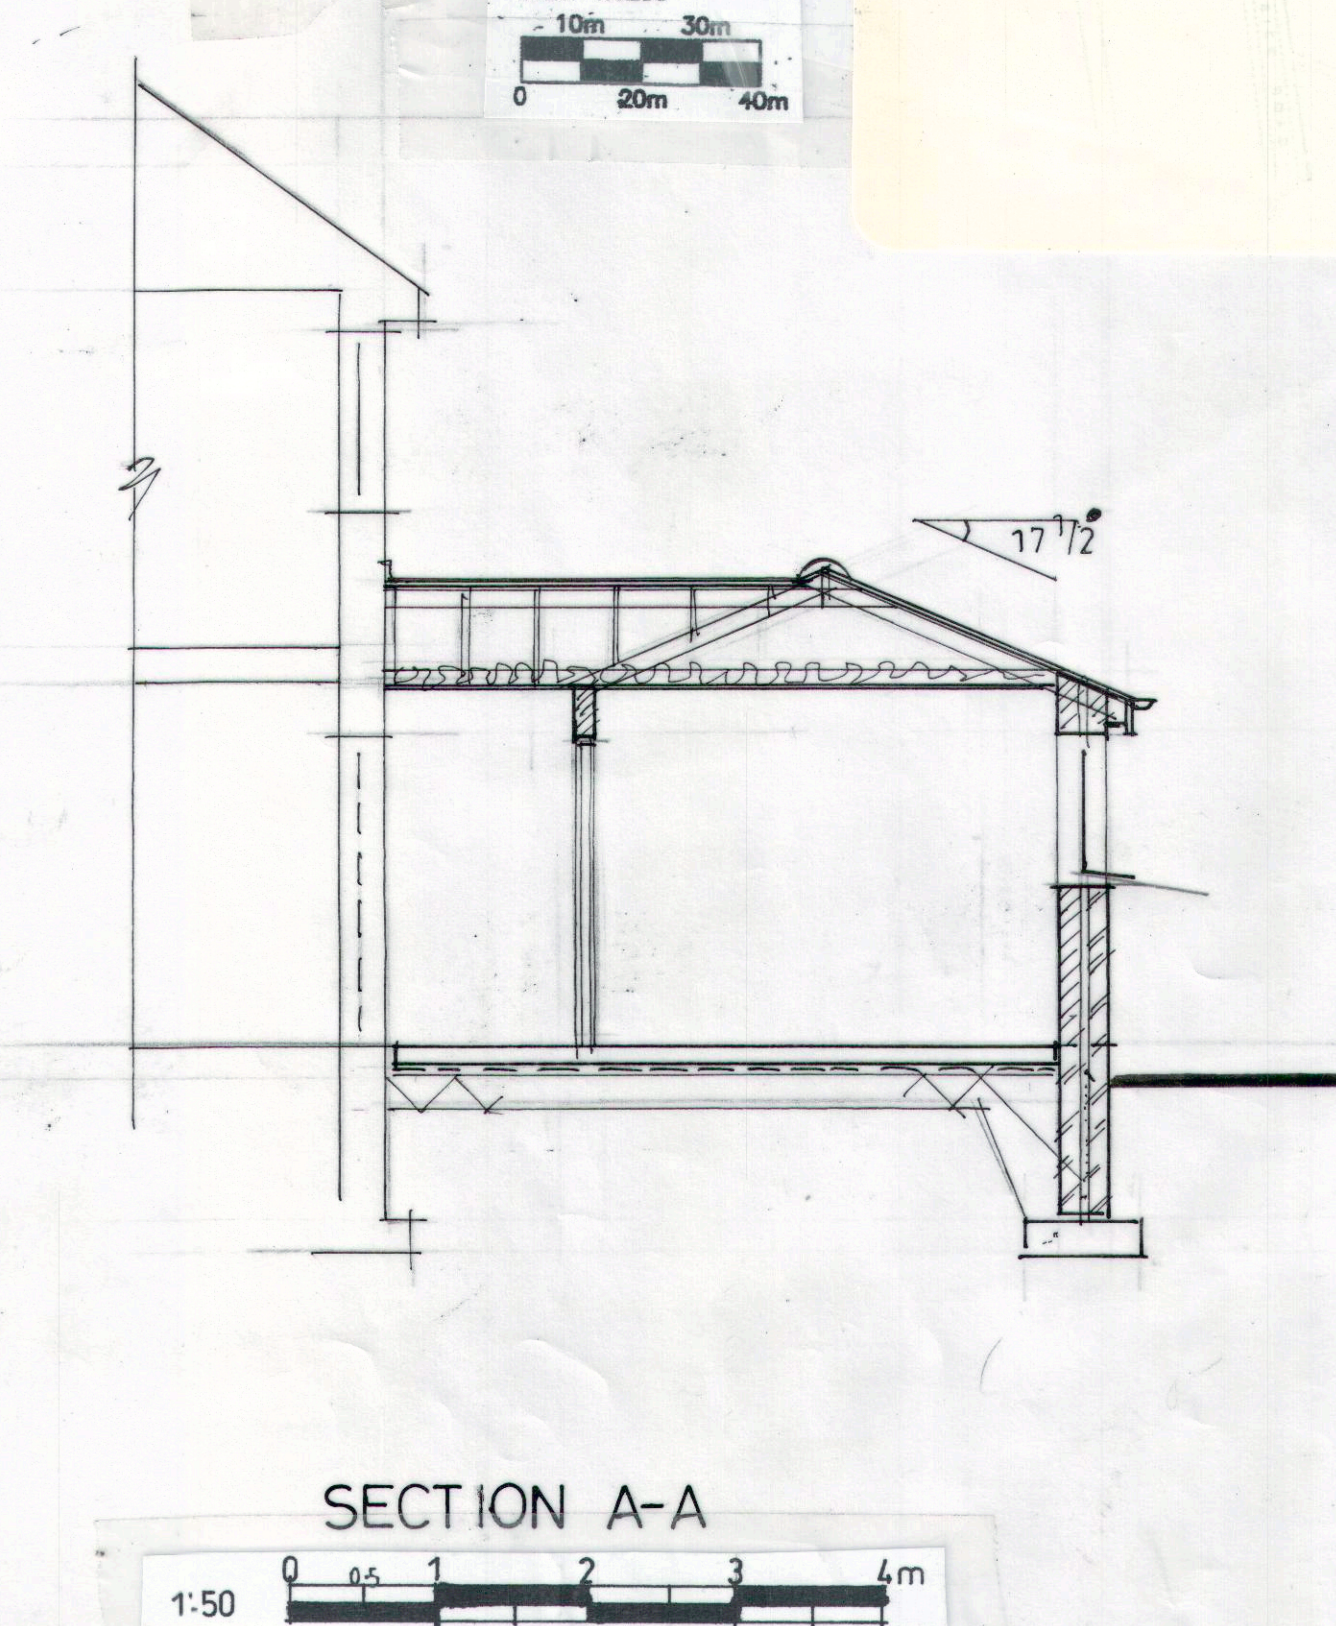
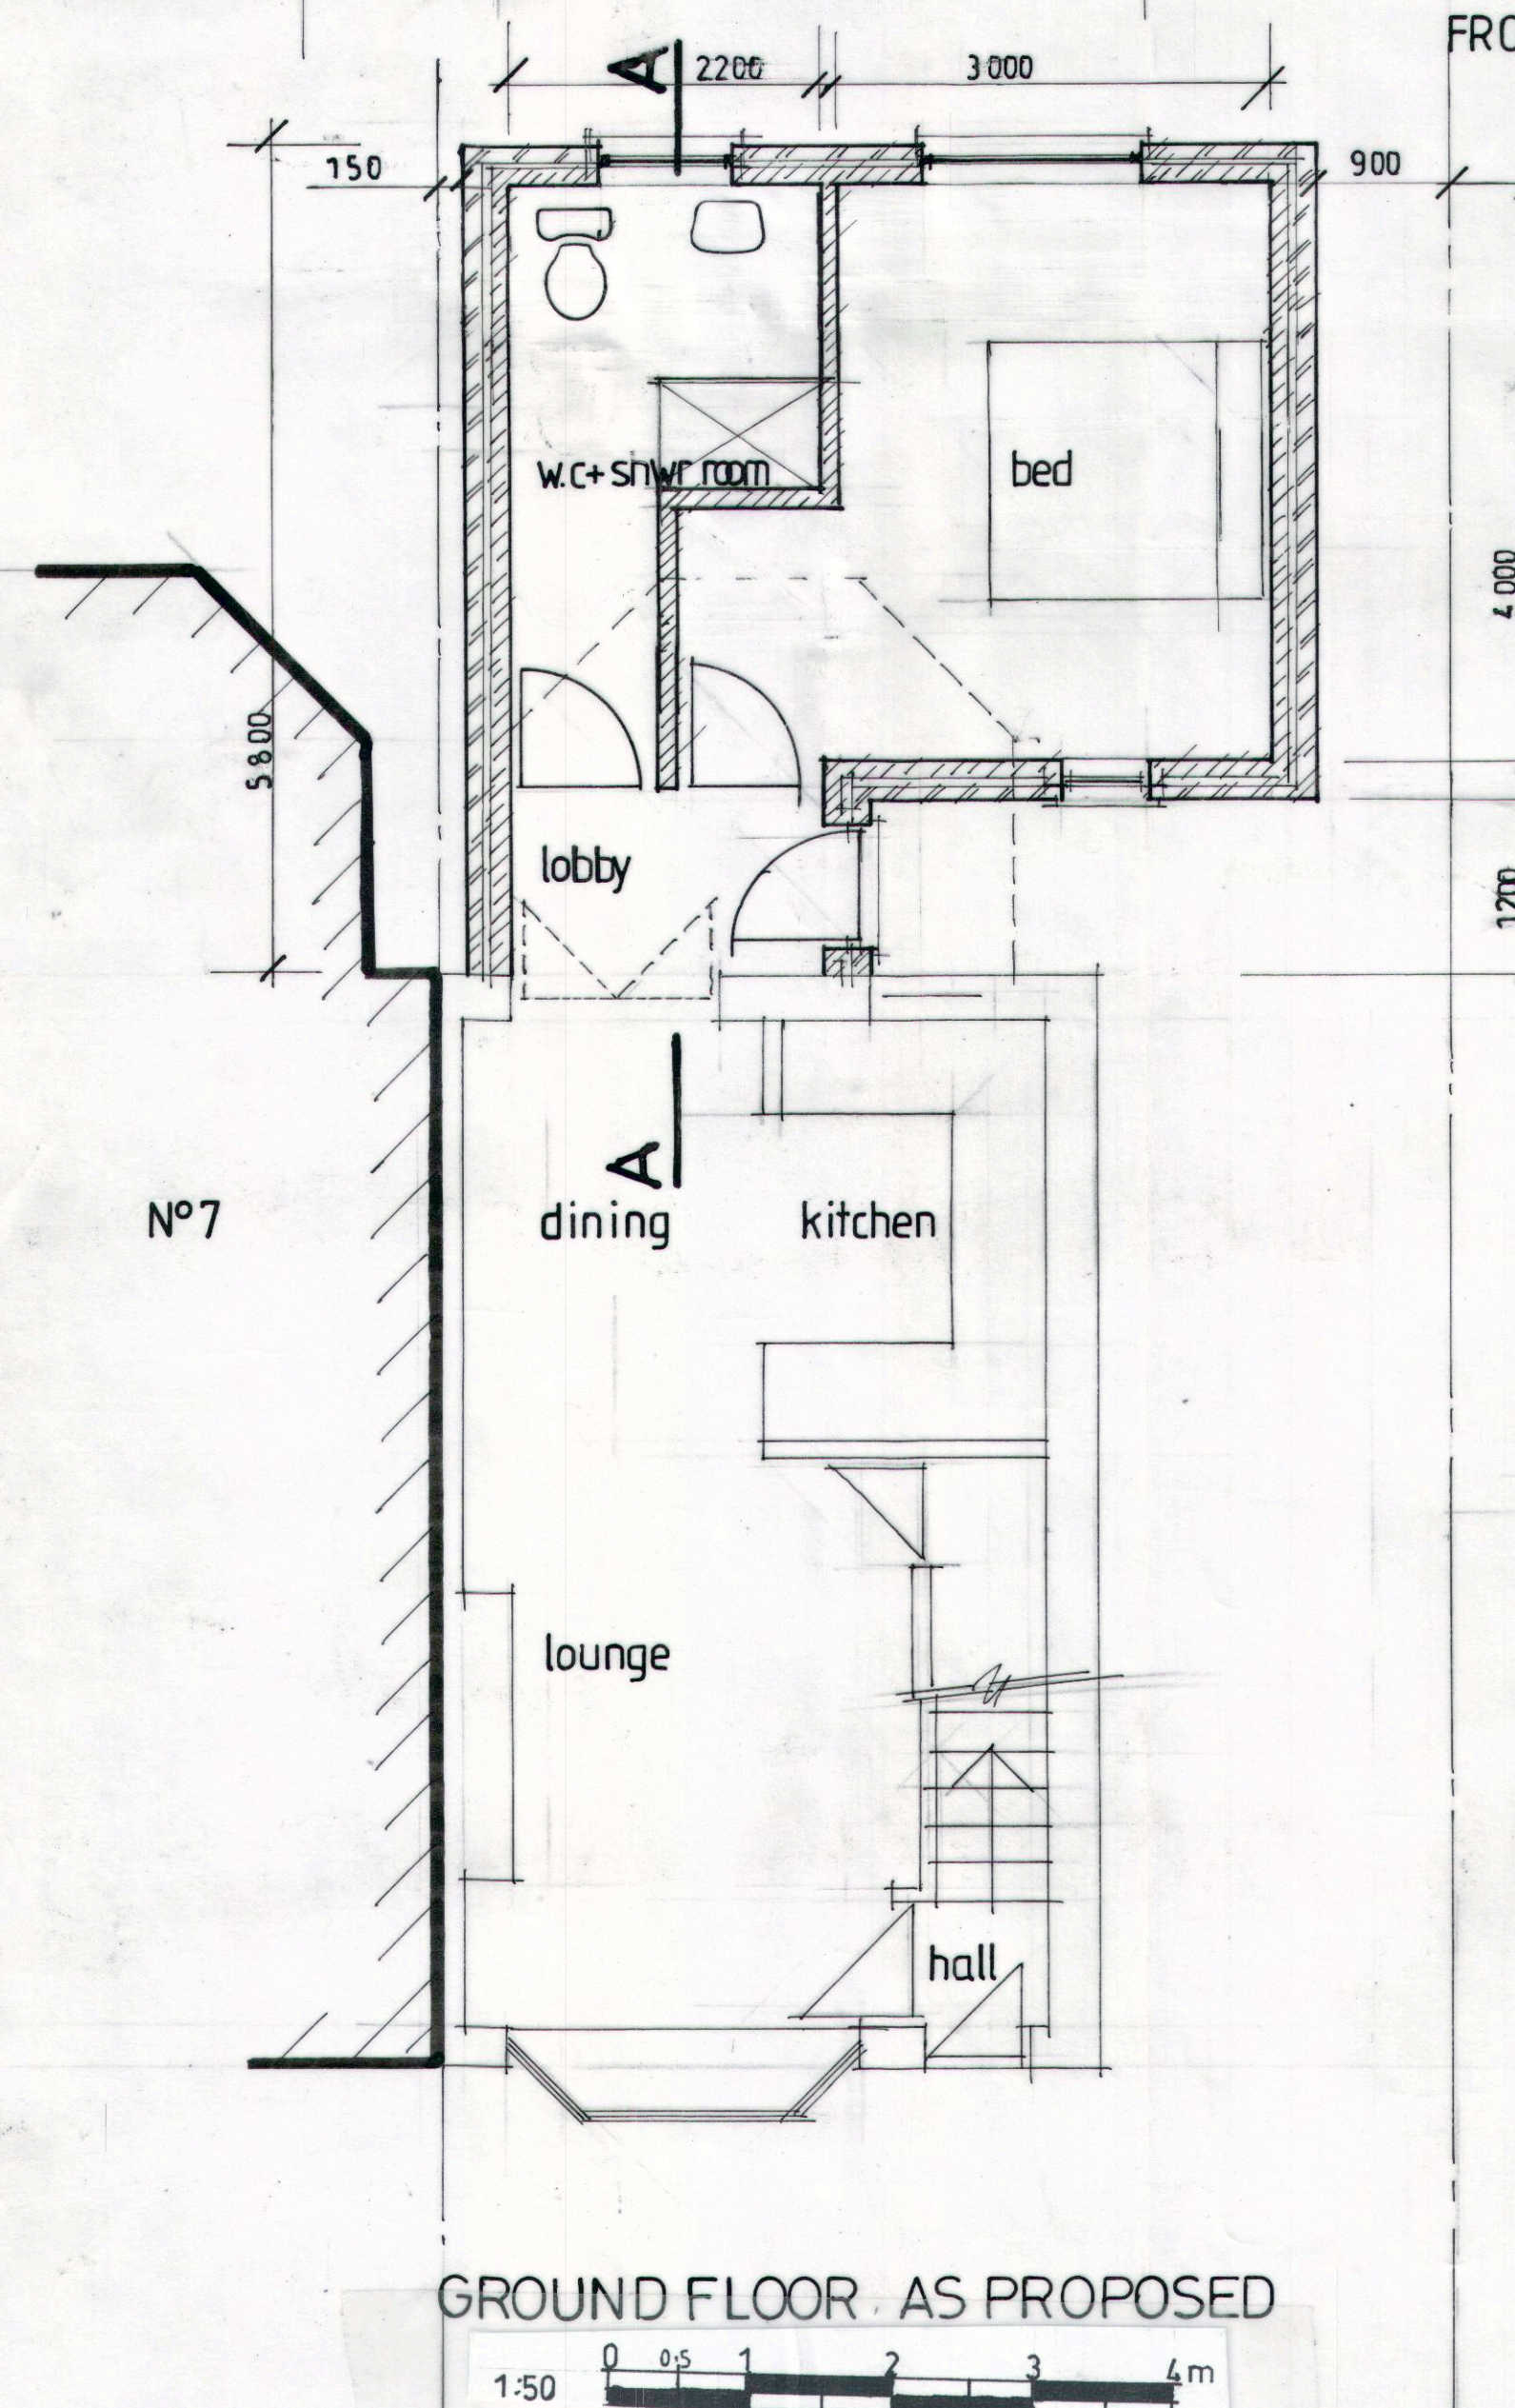
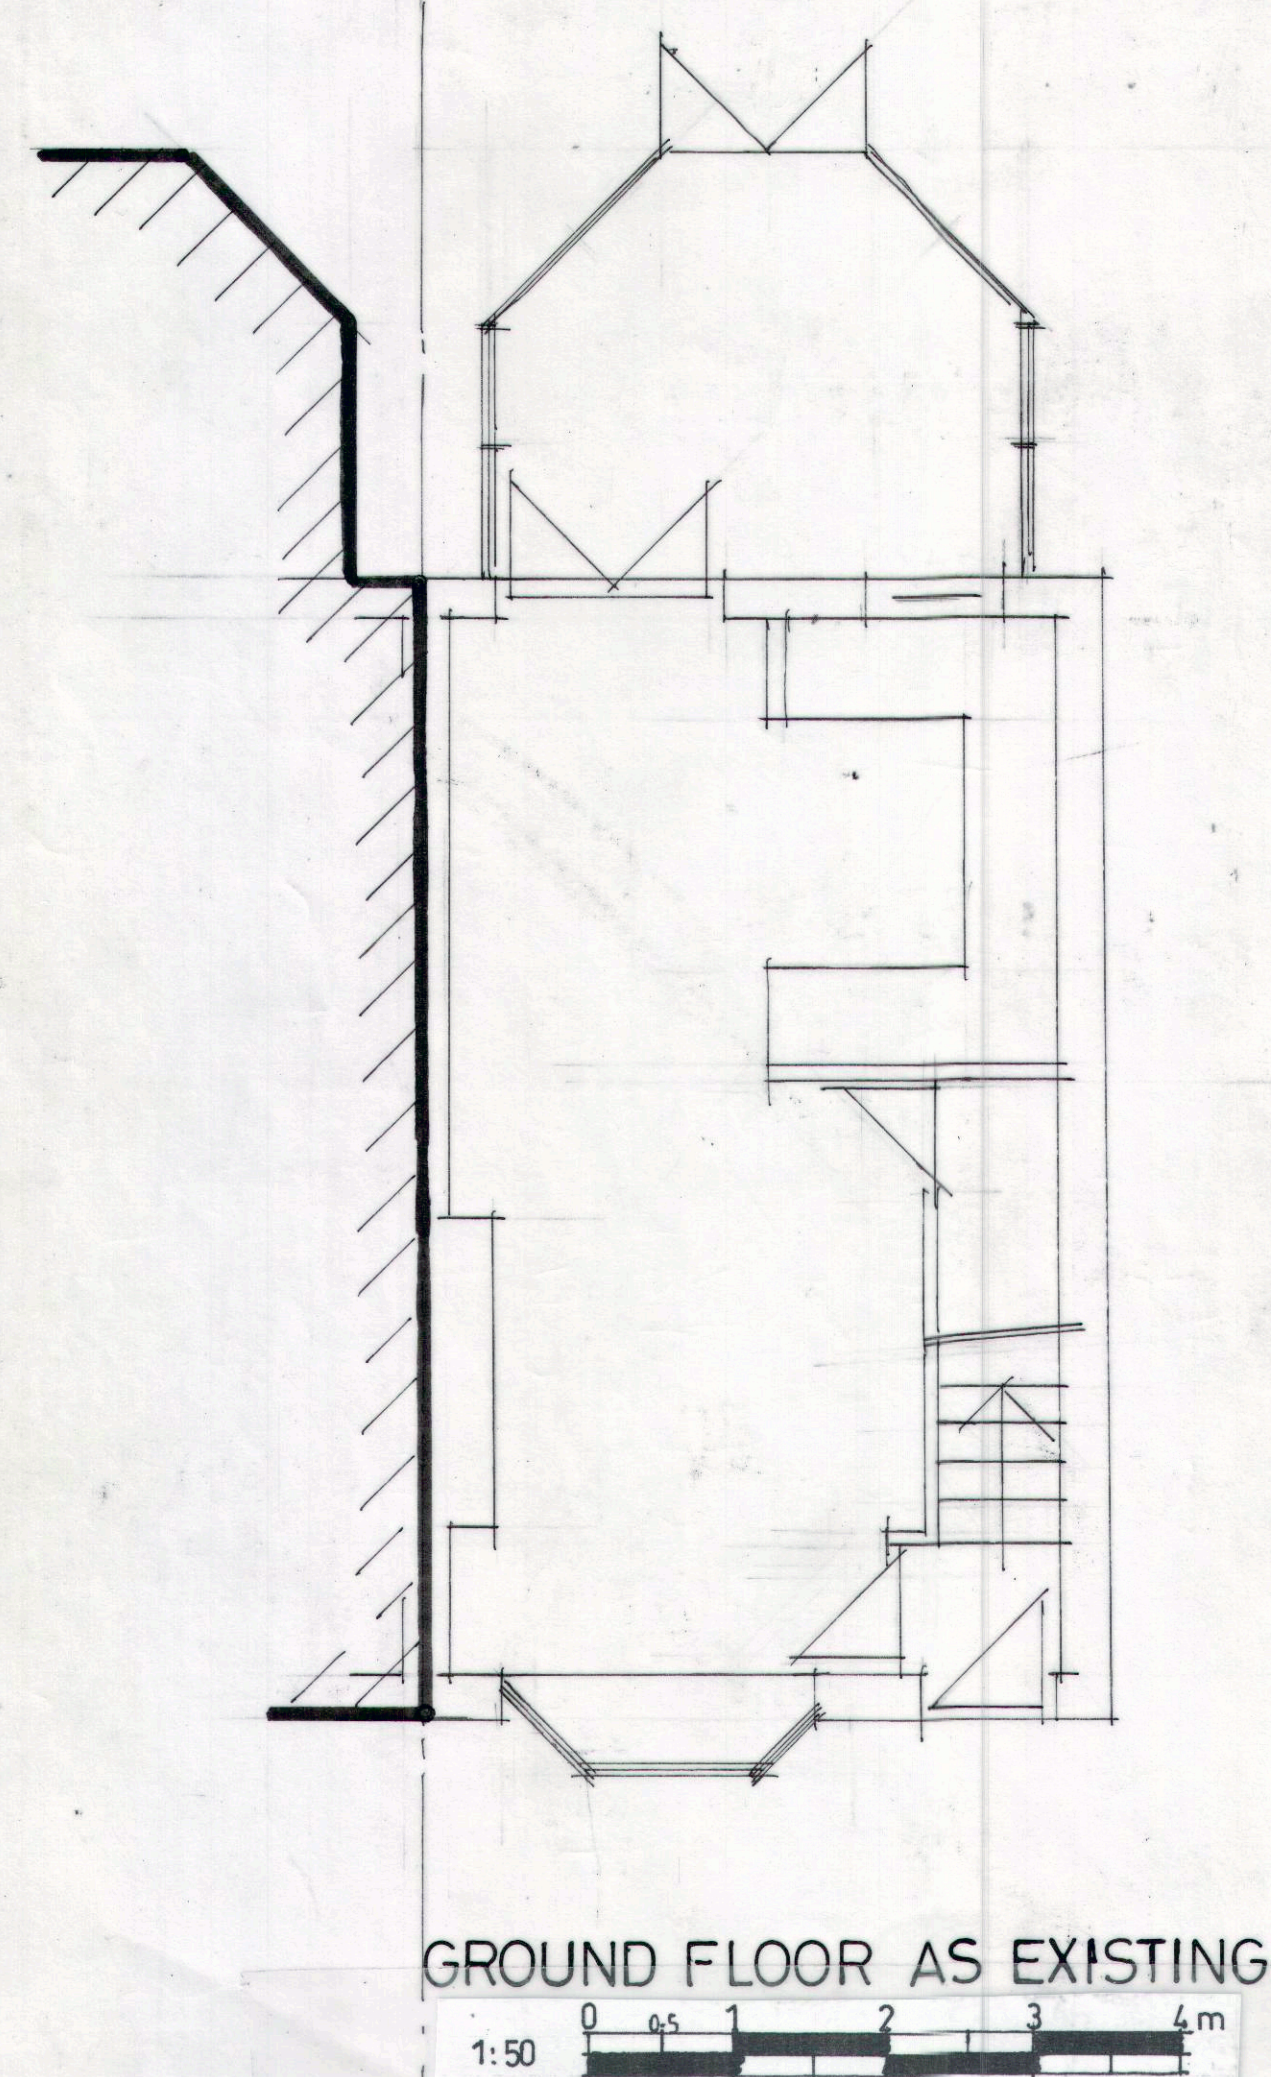
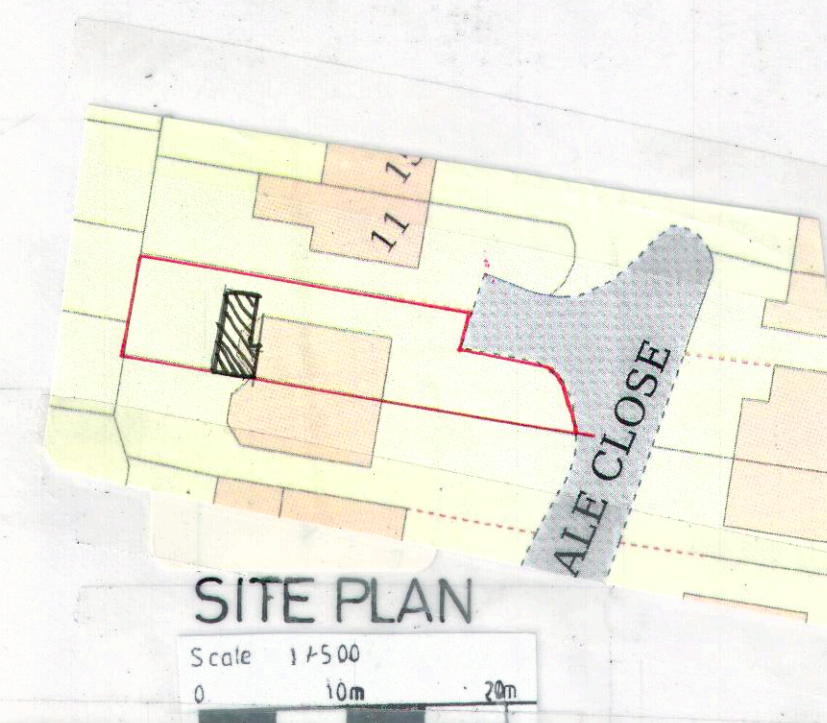
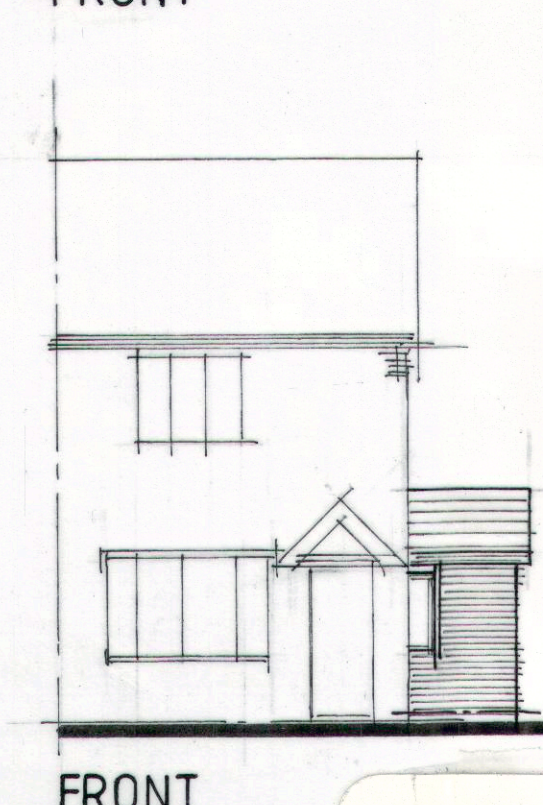
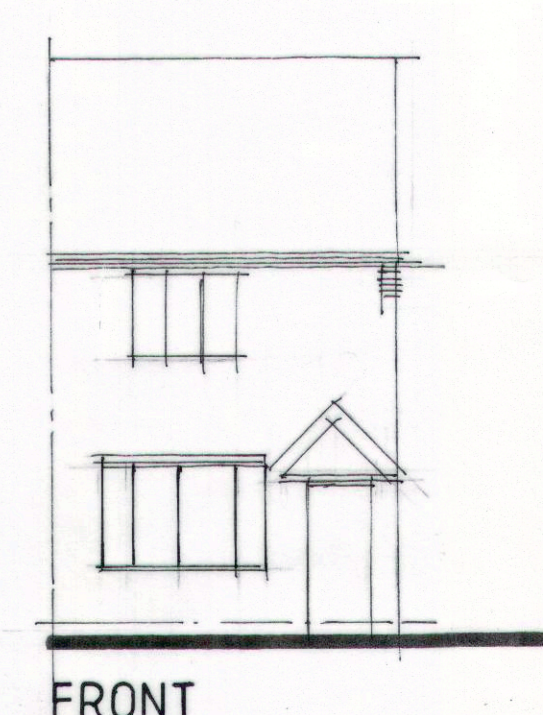
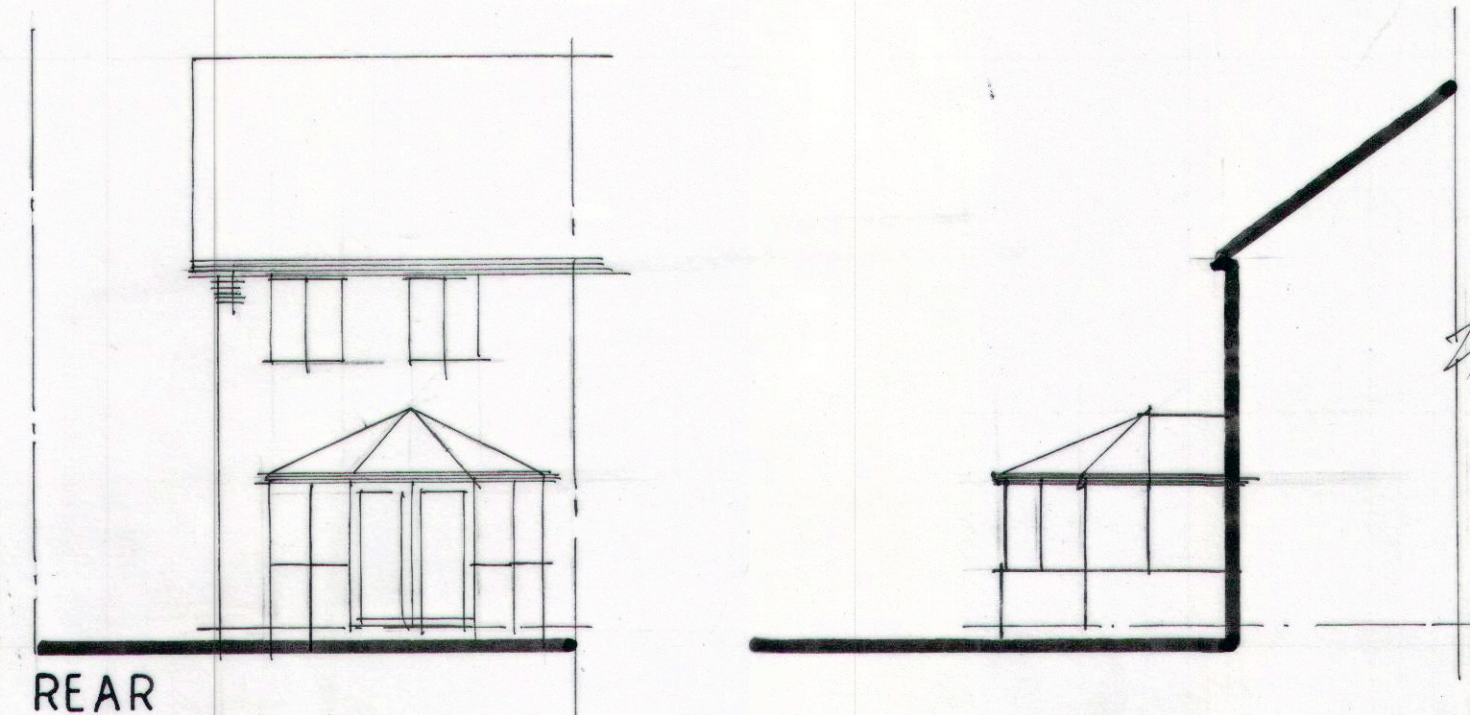
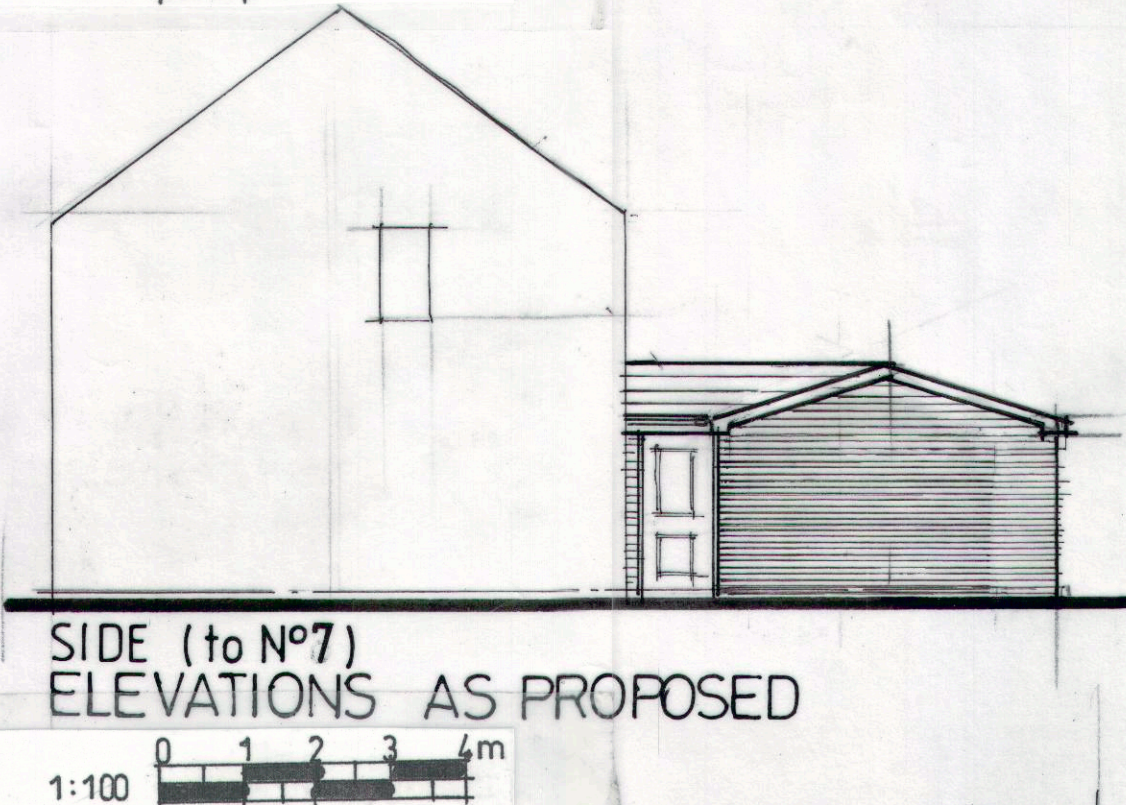


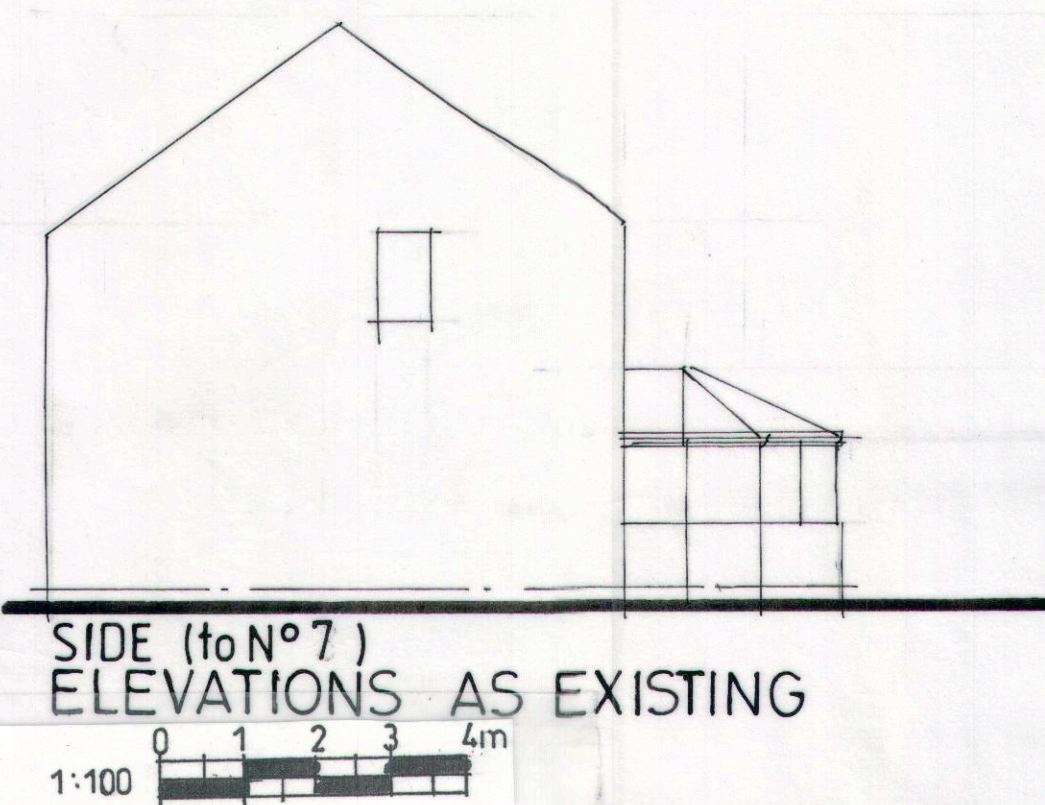

PLANNING NOTES
All external elements of structure roof slates, tiles, render, brick, windows, fascias, guttering, downpipes etc to match existing as close as possible in colour, texture and design.
No element of construction to project beyond boundary.
Foundations, gutters, fascias etc all to be kept within the curtilage of the site.

PLANNING DRAWING

Client:
MR & MRS S HANSON

Site:
**9 LANGDALE CLOSE
SOUTHDENE, KIRKBY, L32 8XB.**

Drawing:
**PROPOSED GROUND FLOOR
BEDROOM AND BATHROOM
EXTENSION**

Scale:-
AS NOTED (AT A1)

Date:-
FEB 2023

A 14/04/23 depth inc to 5800

Revisions:

Richard J Vodrey
34 Stapleton Road, Formby,
Liverpool L37 2YN
Tel No: 07779 129 258
Email: richardvodrey@gmail.com

Dwg No: 1976 / 01 A