


12 THE SPINNEY
RAINFORD
WA11 8AS
01744 885131

1 : 1250


TITLE/SUBJECT **UNIT 1, ACORN BUSINESS CENTRE, LEES ROAD, KIRKBY, L33 7SL**

FOR DETAILED SITE DETAILS REFER TO DRAWING NUMBER P13600sht1

**SITE REFERRED TO HIGHLIGHTED
AND EDGED IN RED**

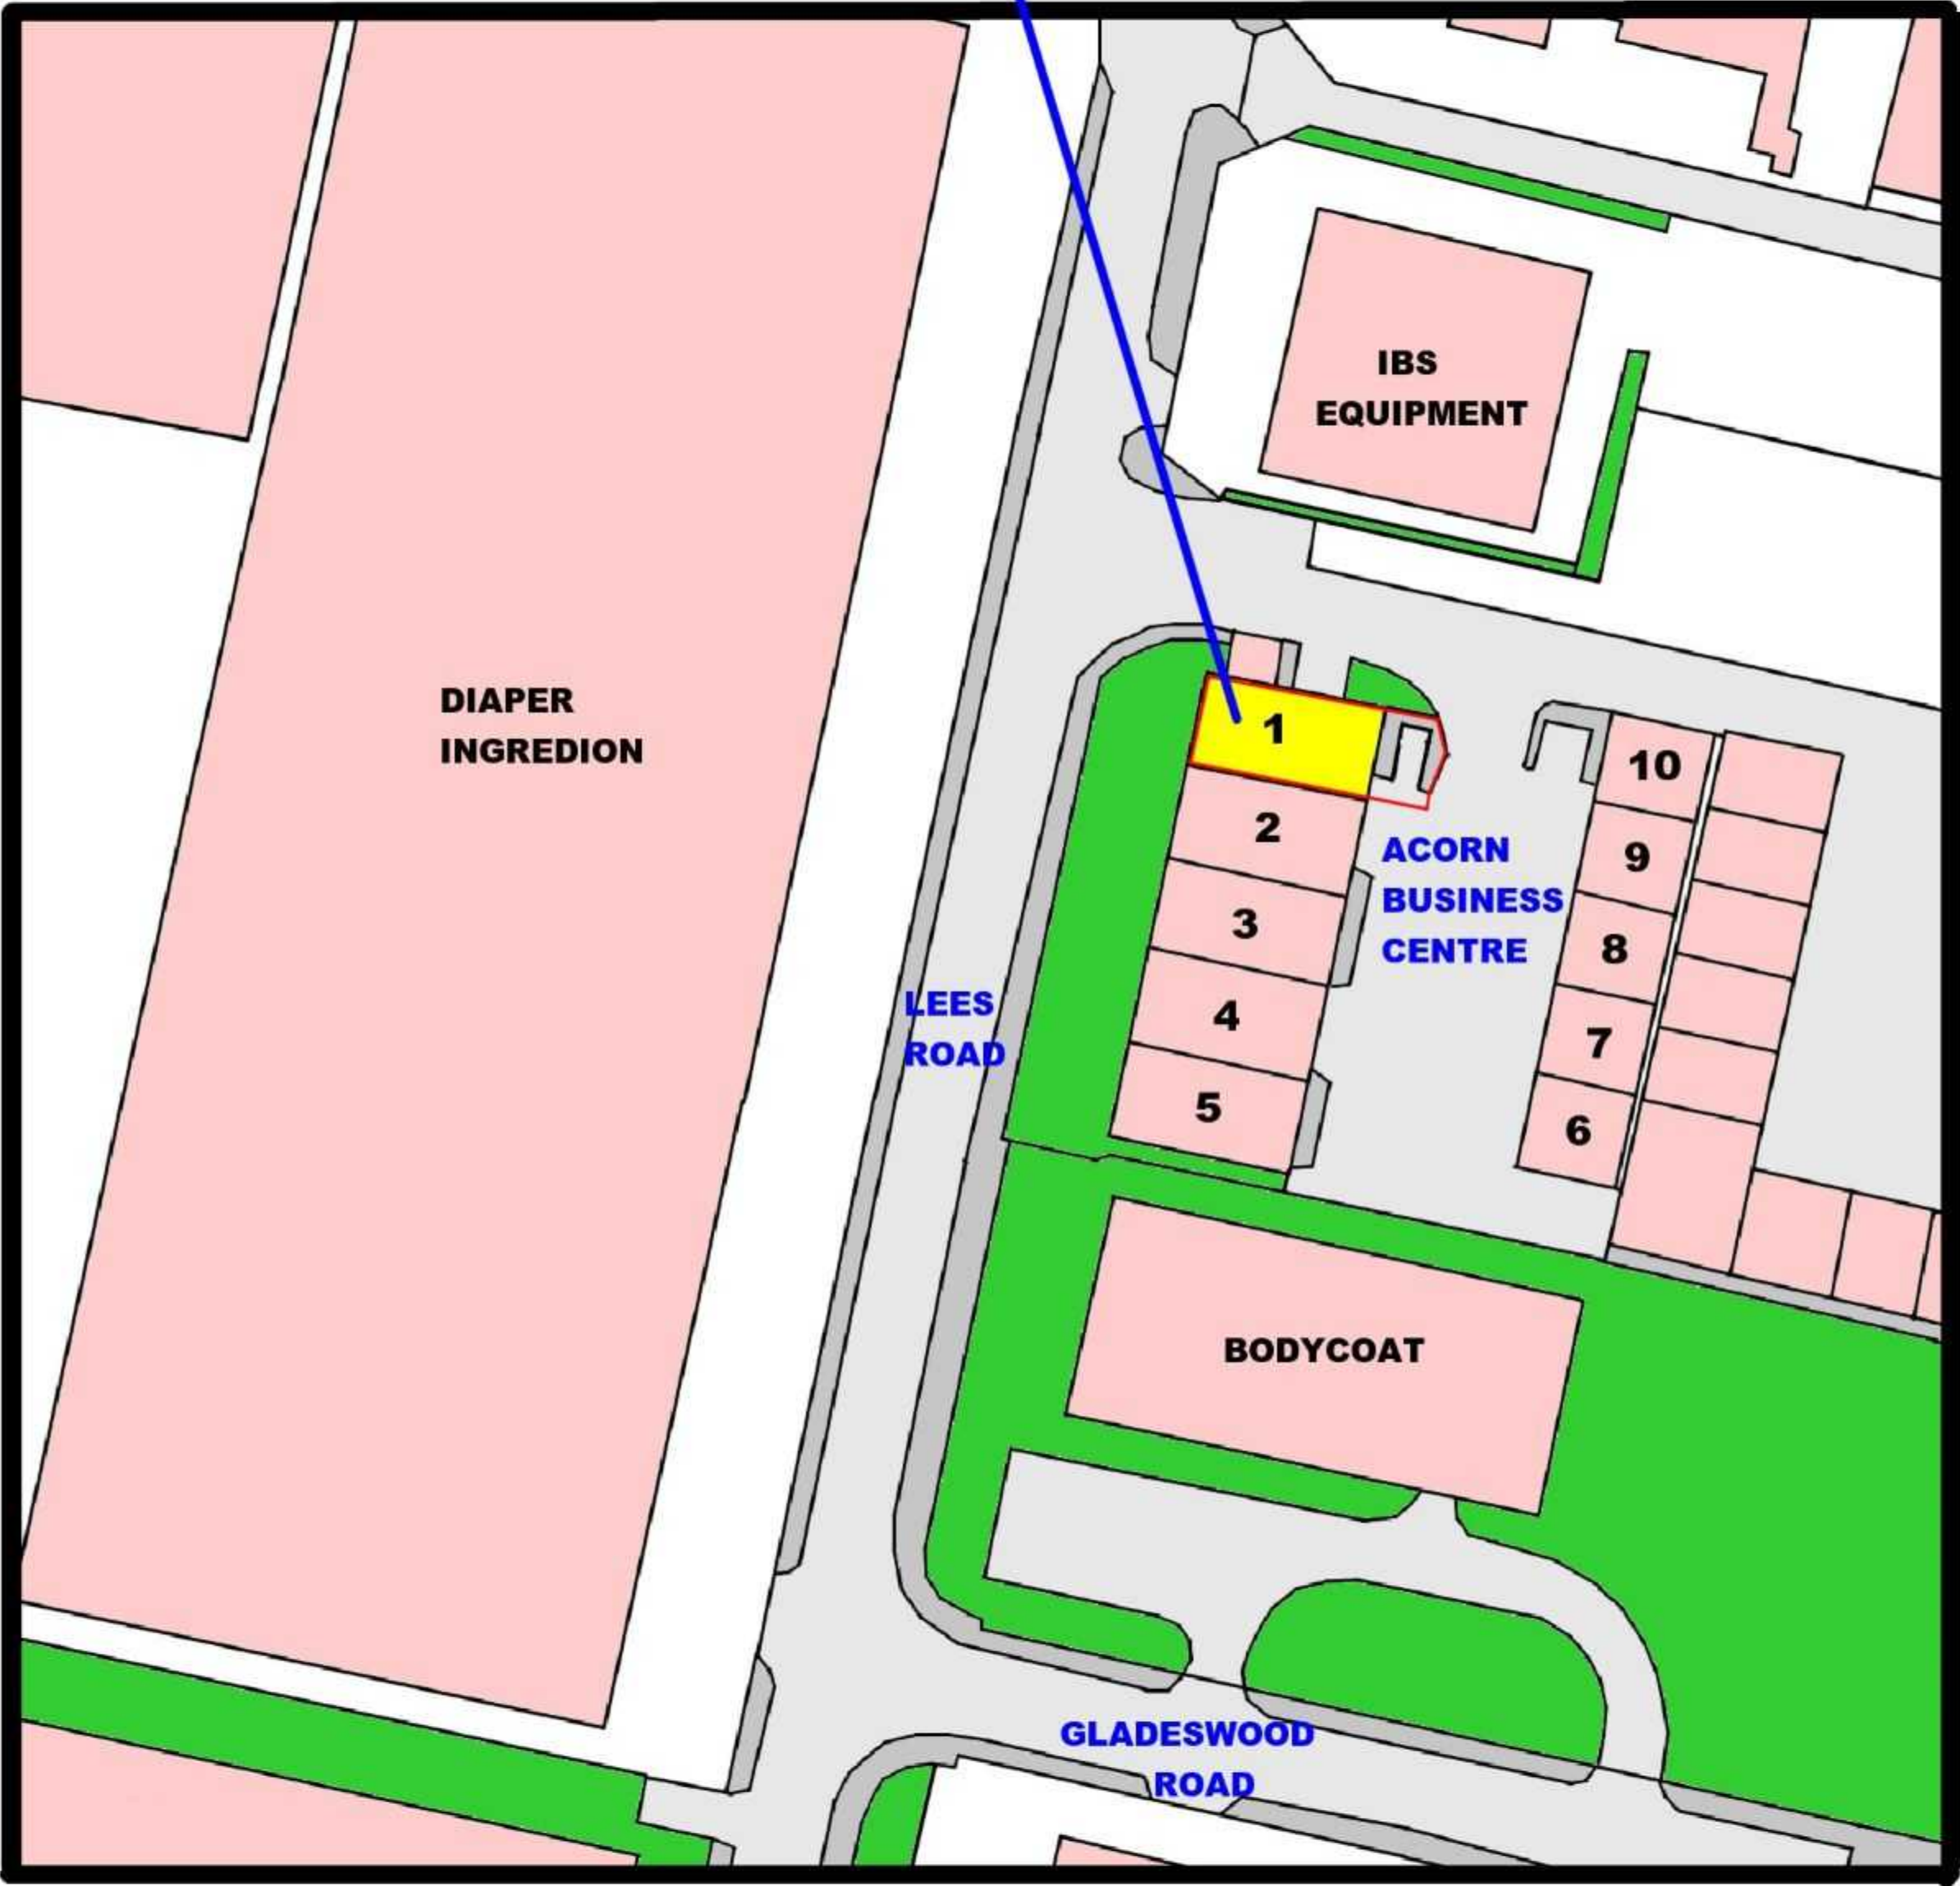

SCALE : 1/1250 PAPER SIZE A4

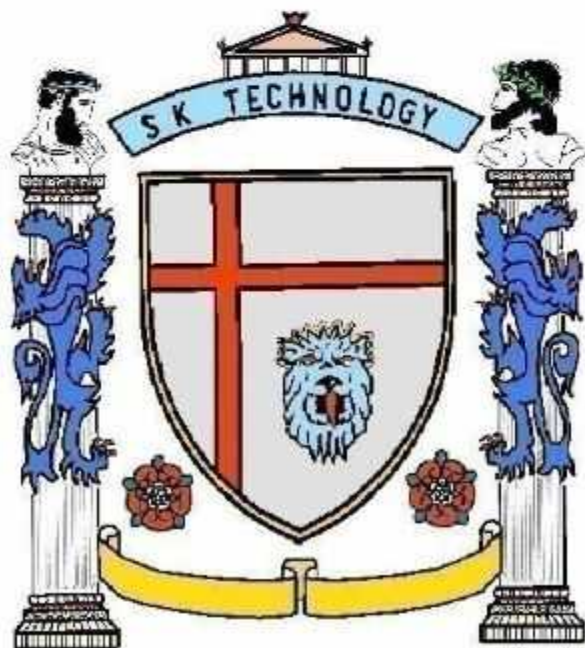

REPRODUCED FROM 1:1250 or 1:2500 MAP BY PERMISSION
OF ORDINANCE SURVEY ® ON BEHALF OF THE CONTROLLER
OF HER MAJESTY'S STATIONERY OFFICE

LICENCE NUMBER AL 10005515

© CROWN COPYRIGHT. ALL RIGHTS RESERVED