




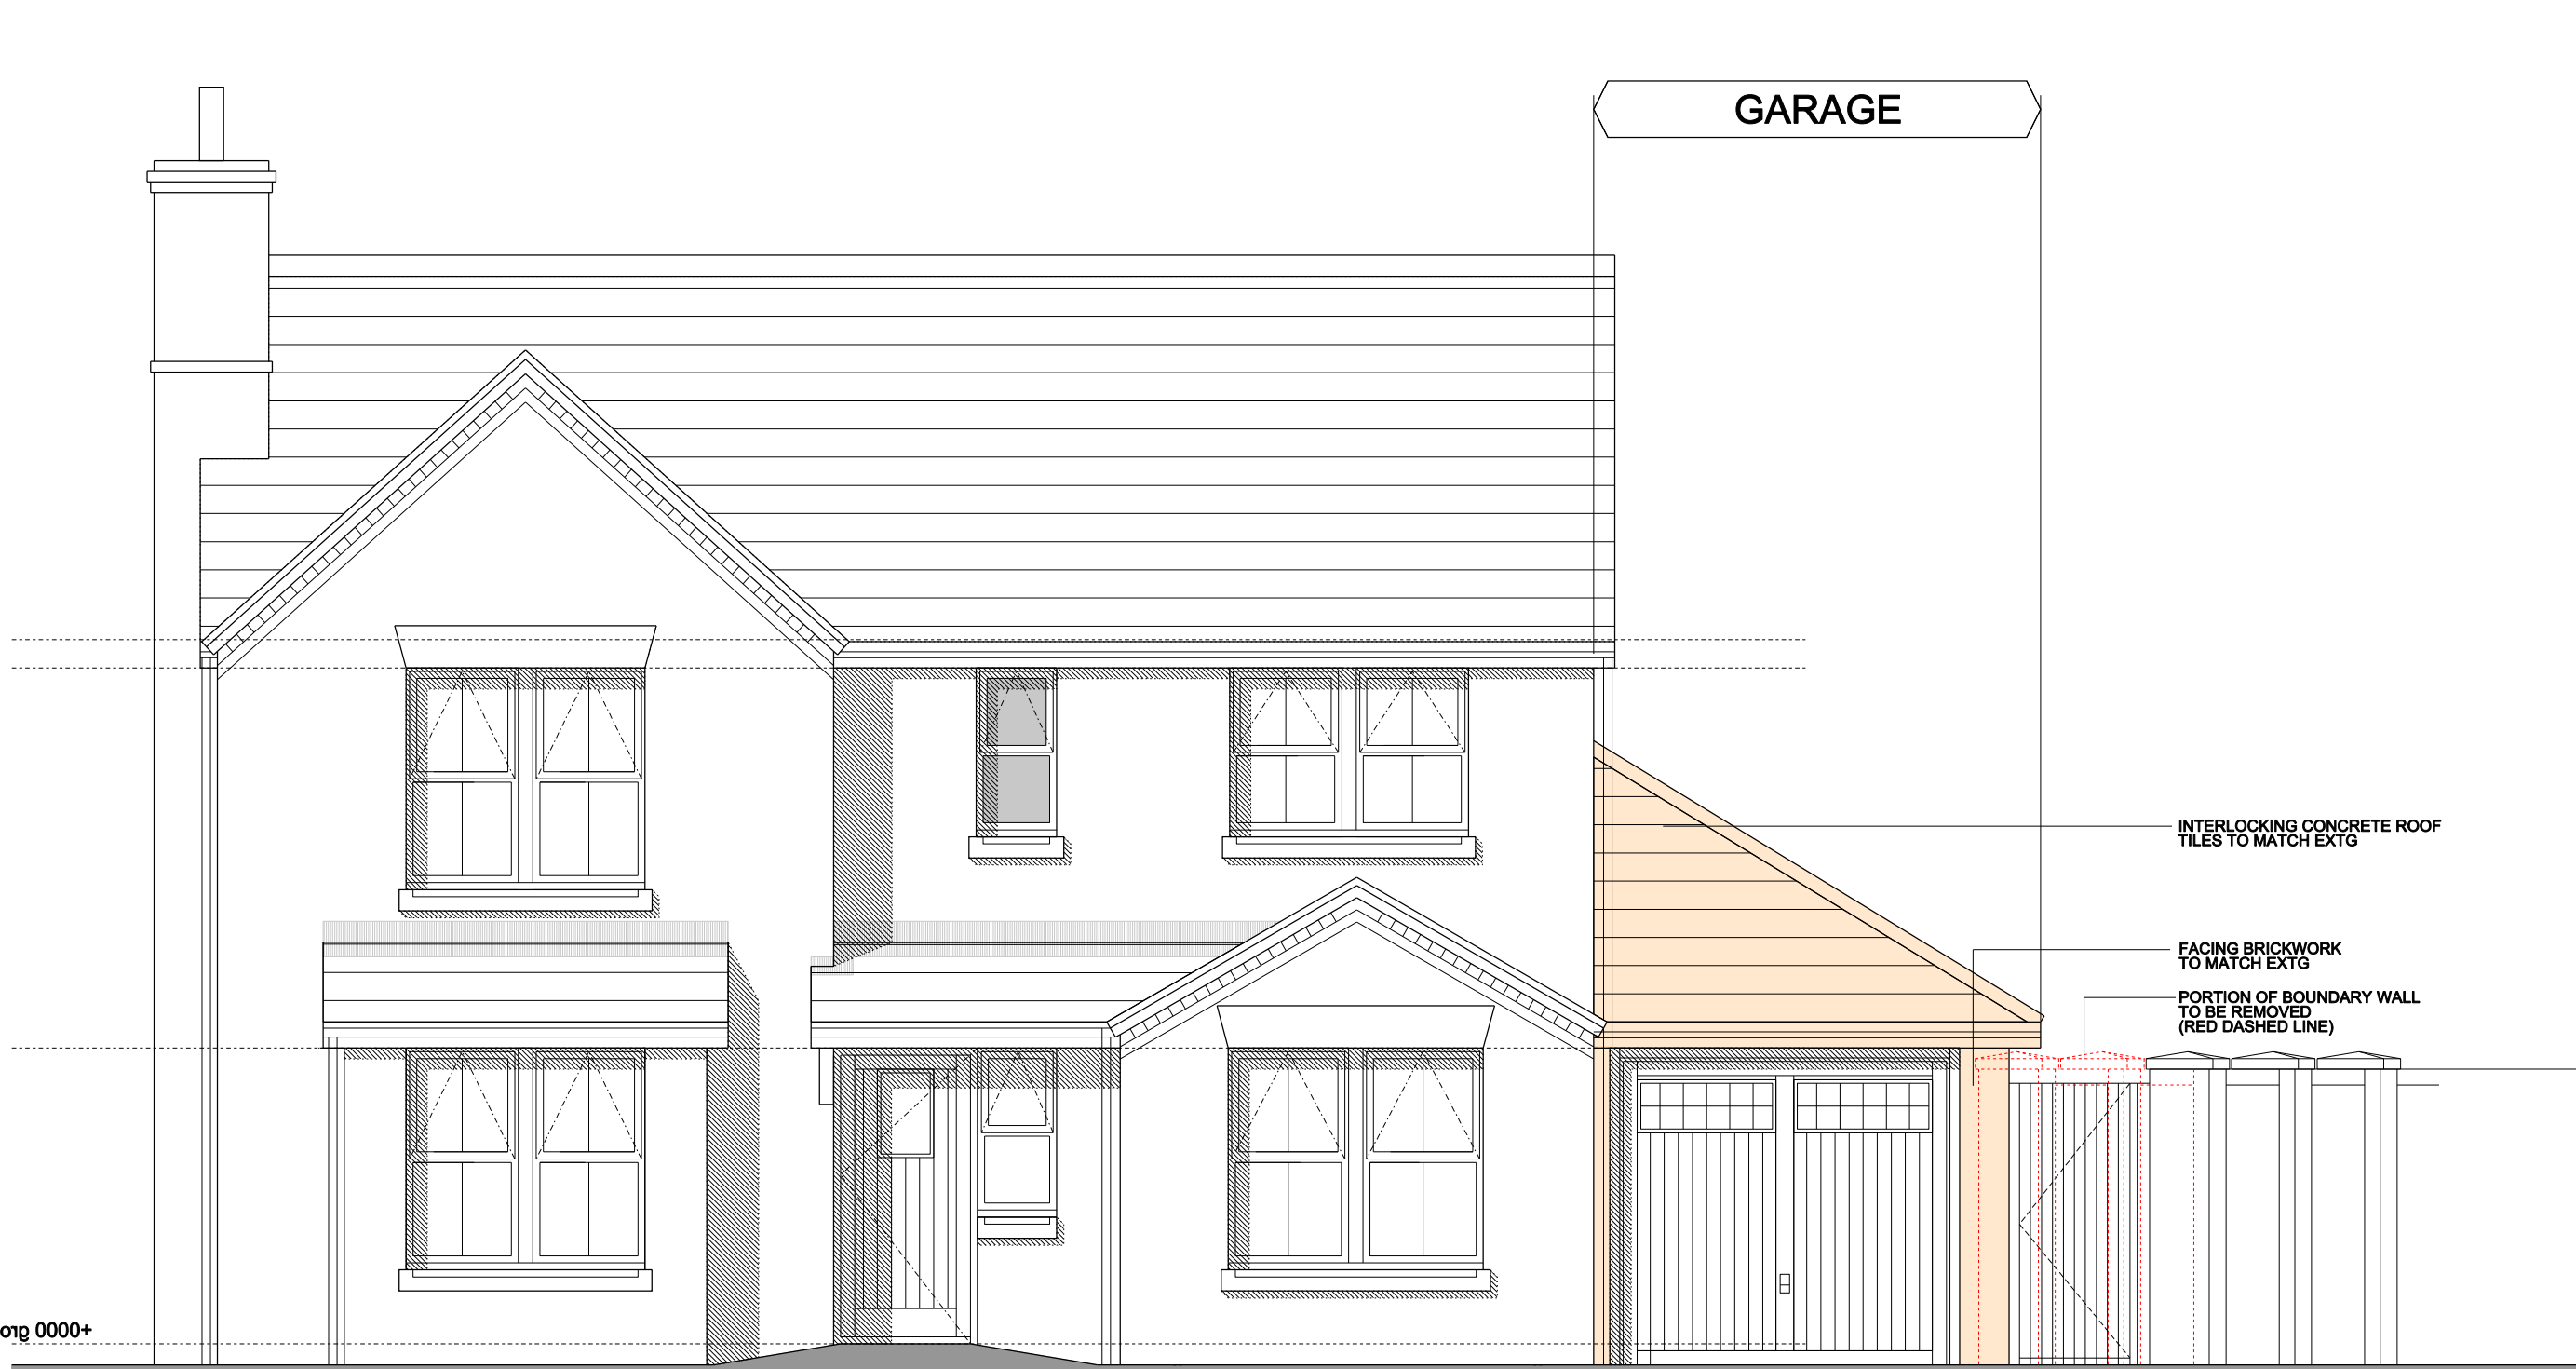


FRONT ELEVATION

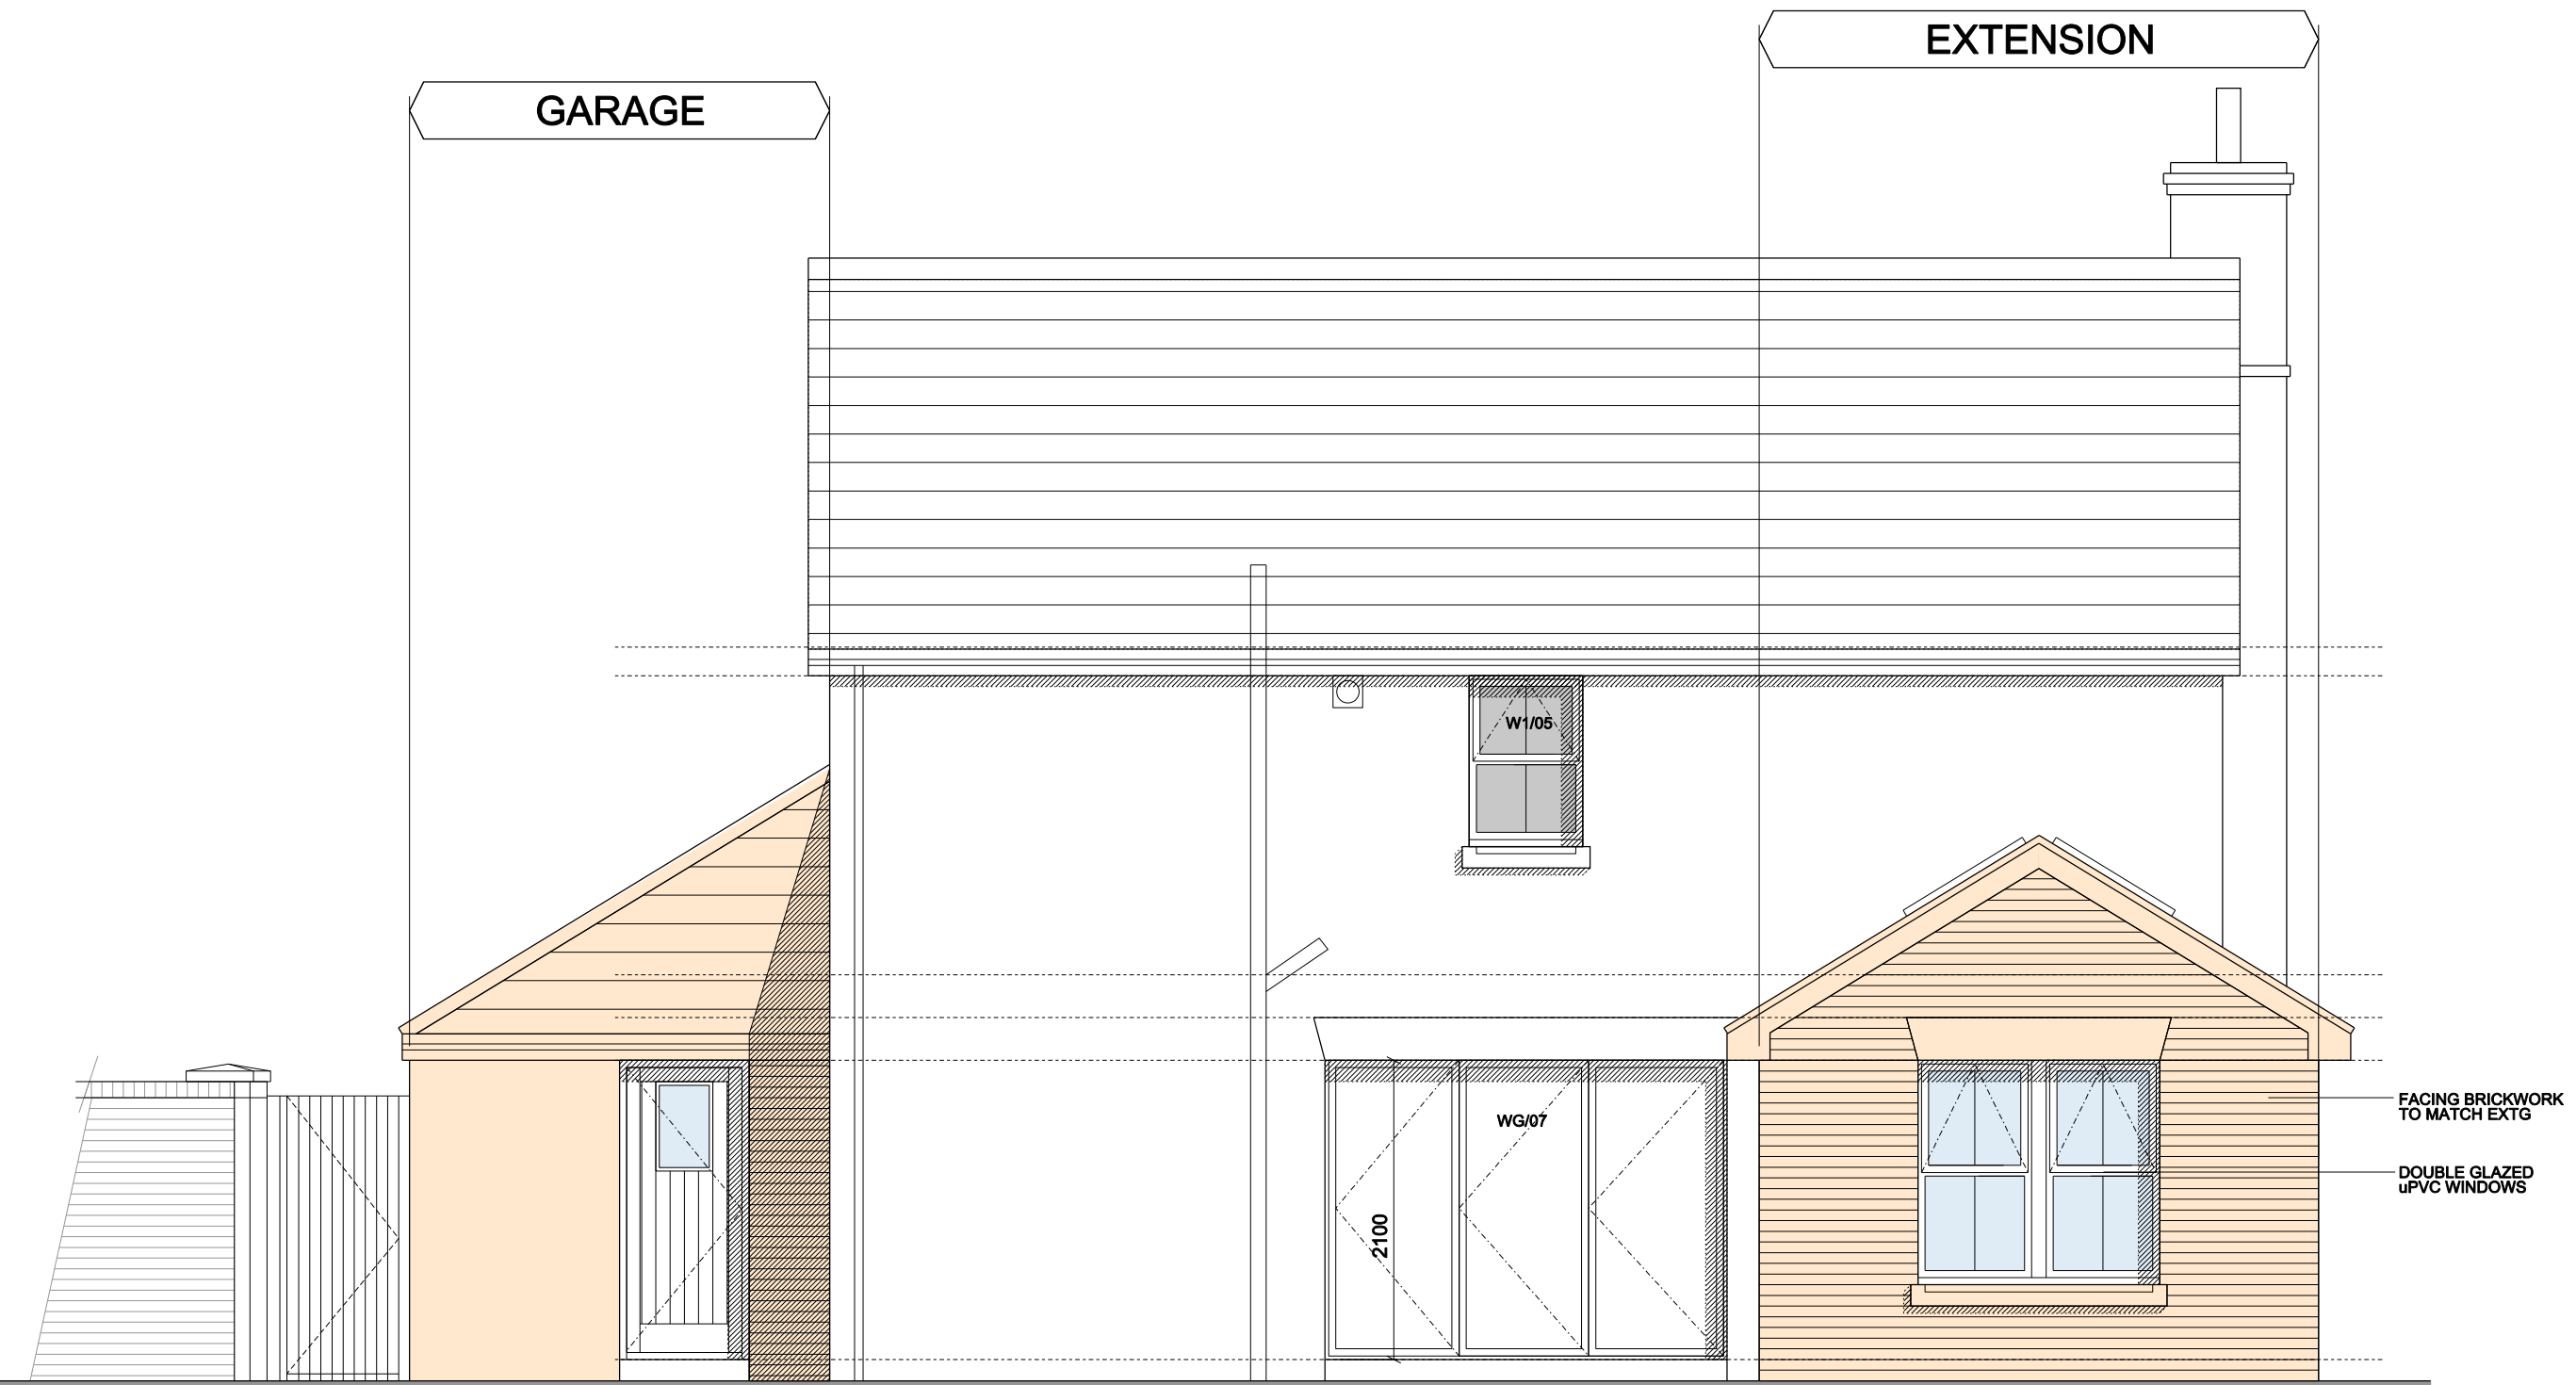


REAR ELEVATION

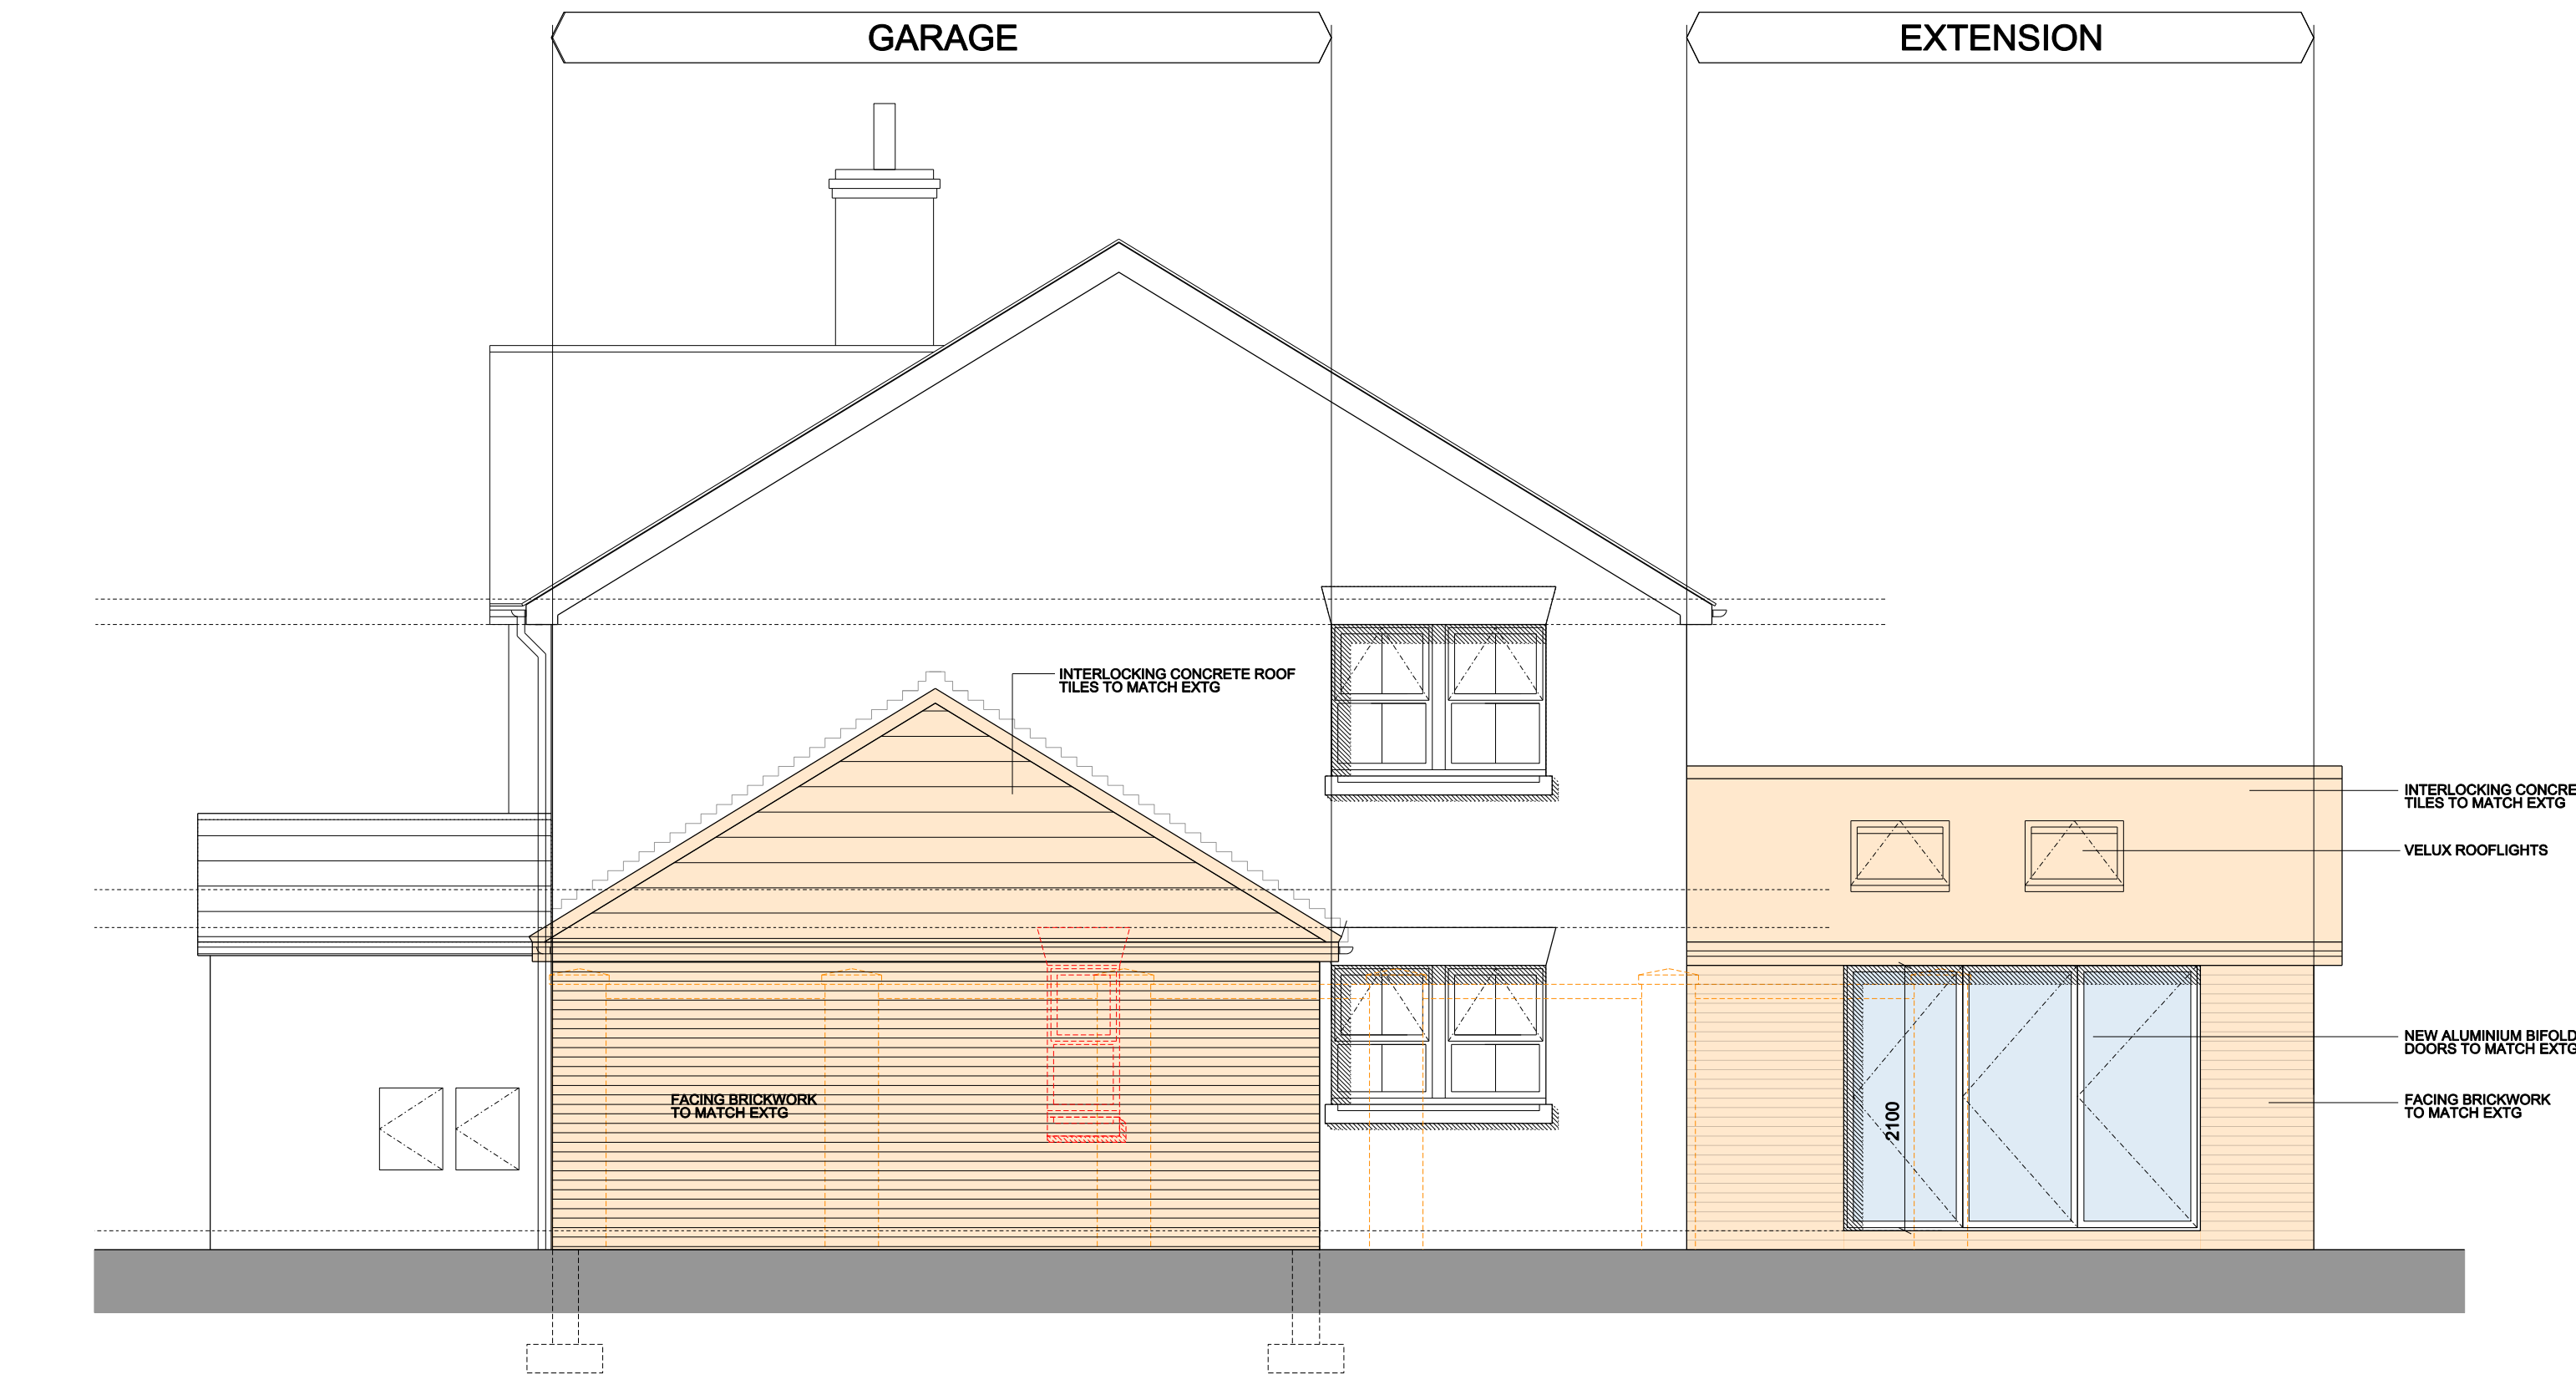

SIDE ELEVATION

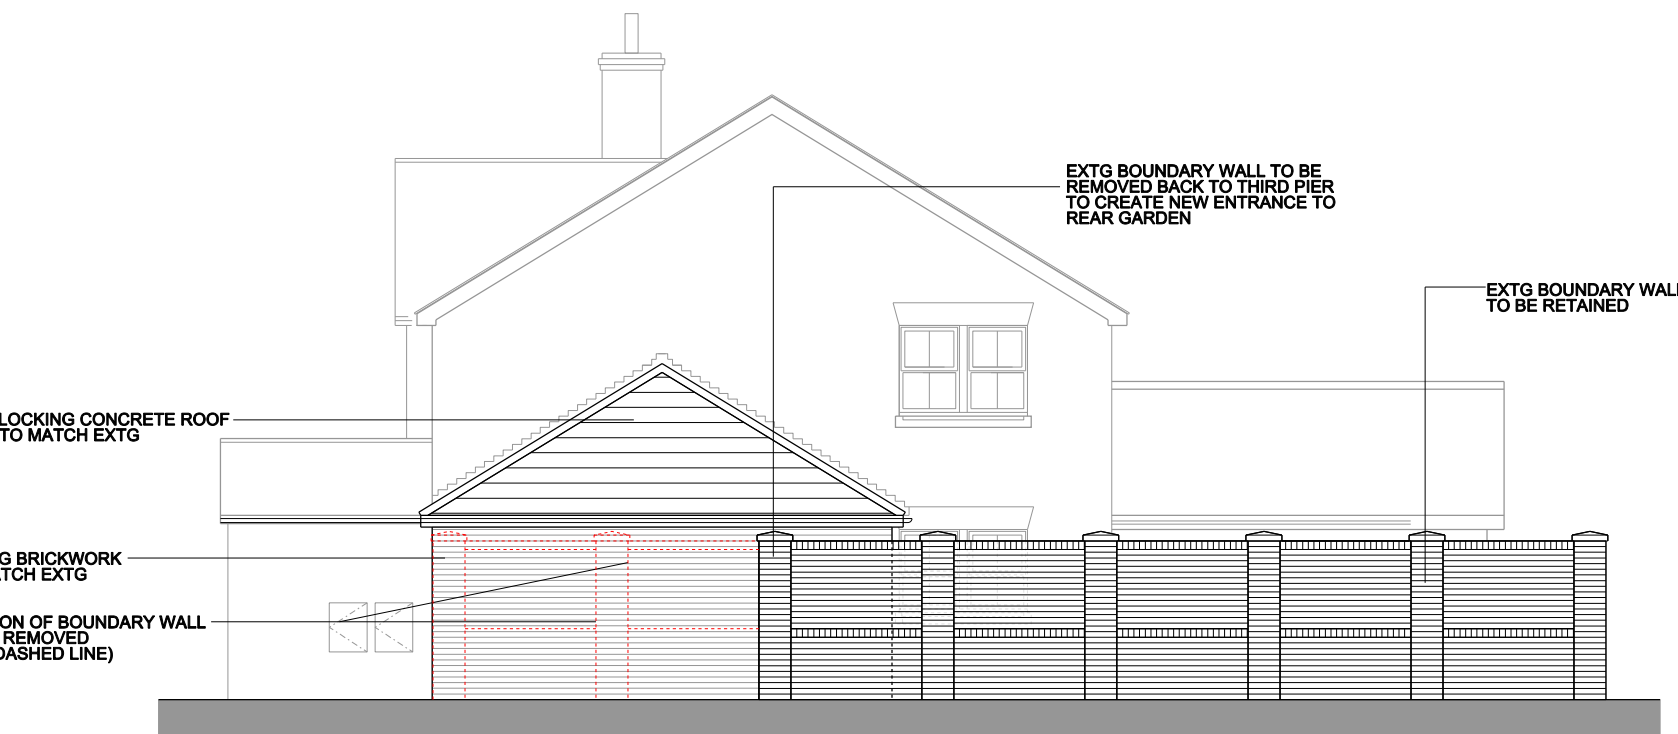

SIDE ELEVATION 1:100

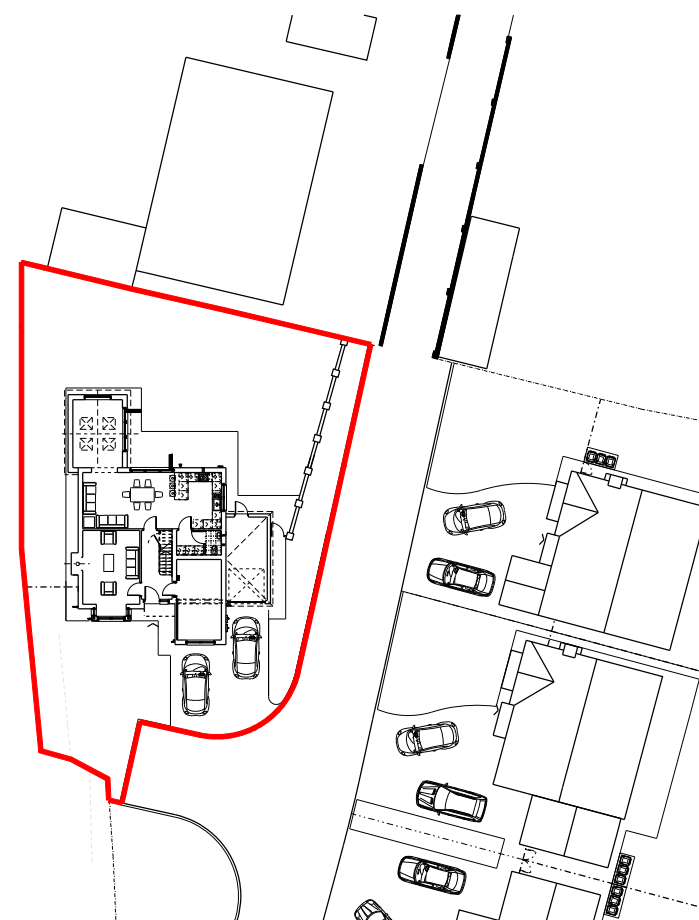

BLOCK PLAN 1:500

