



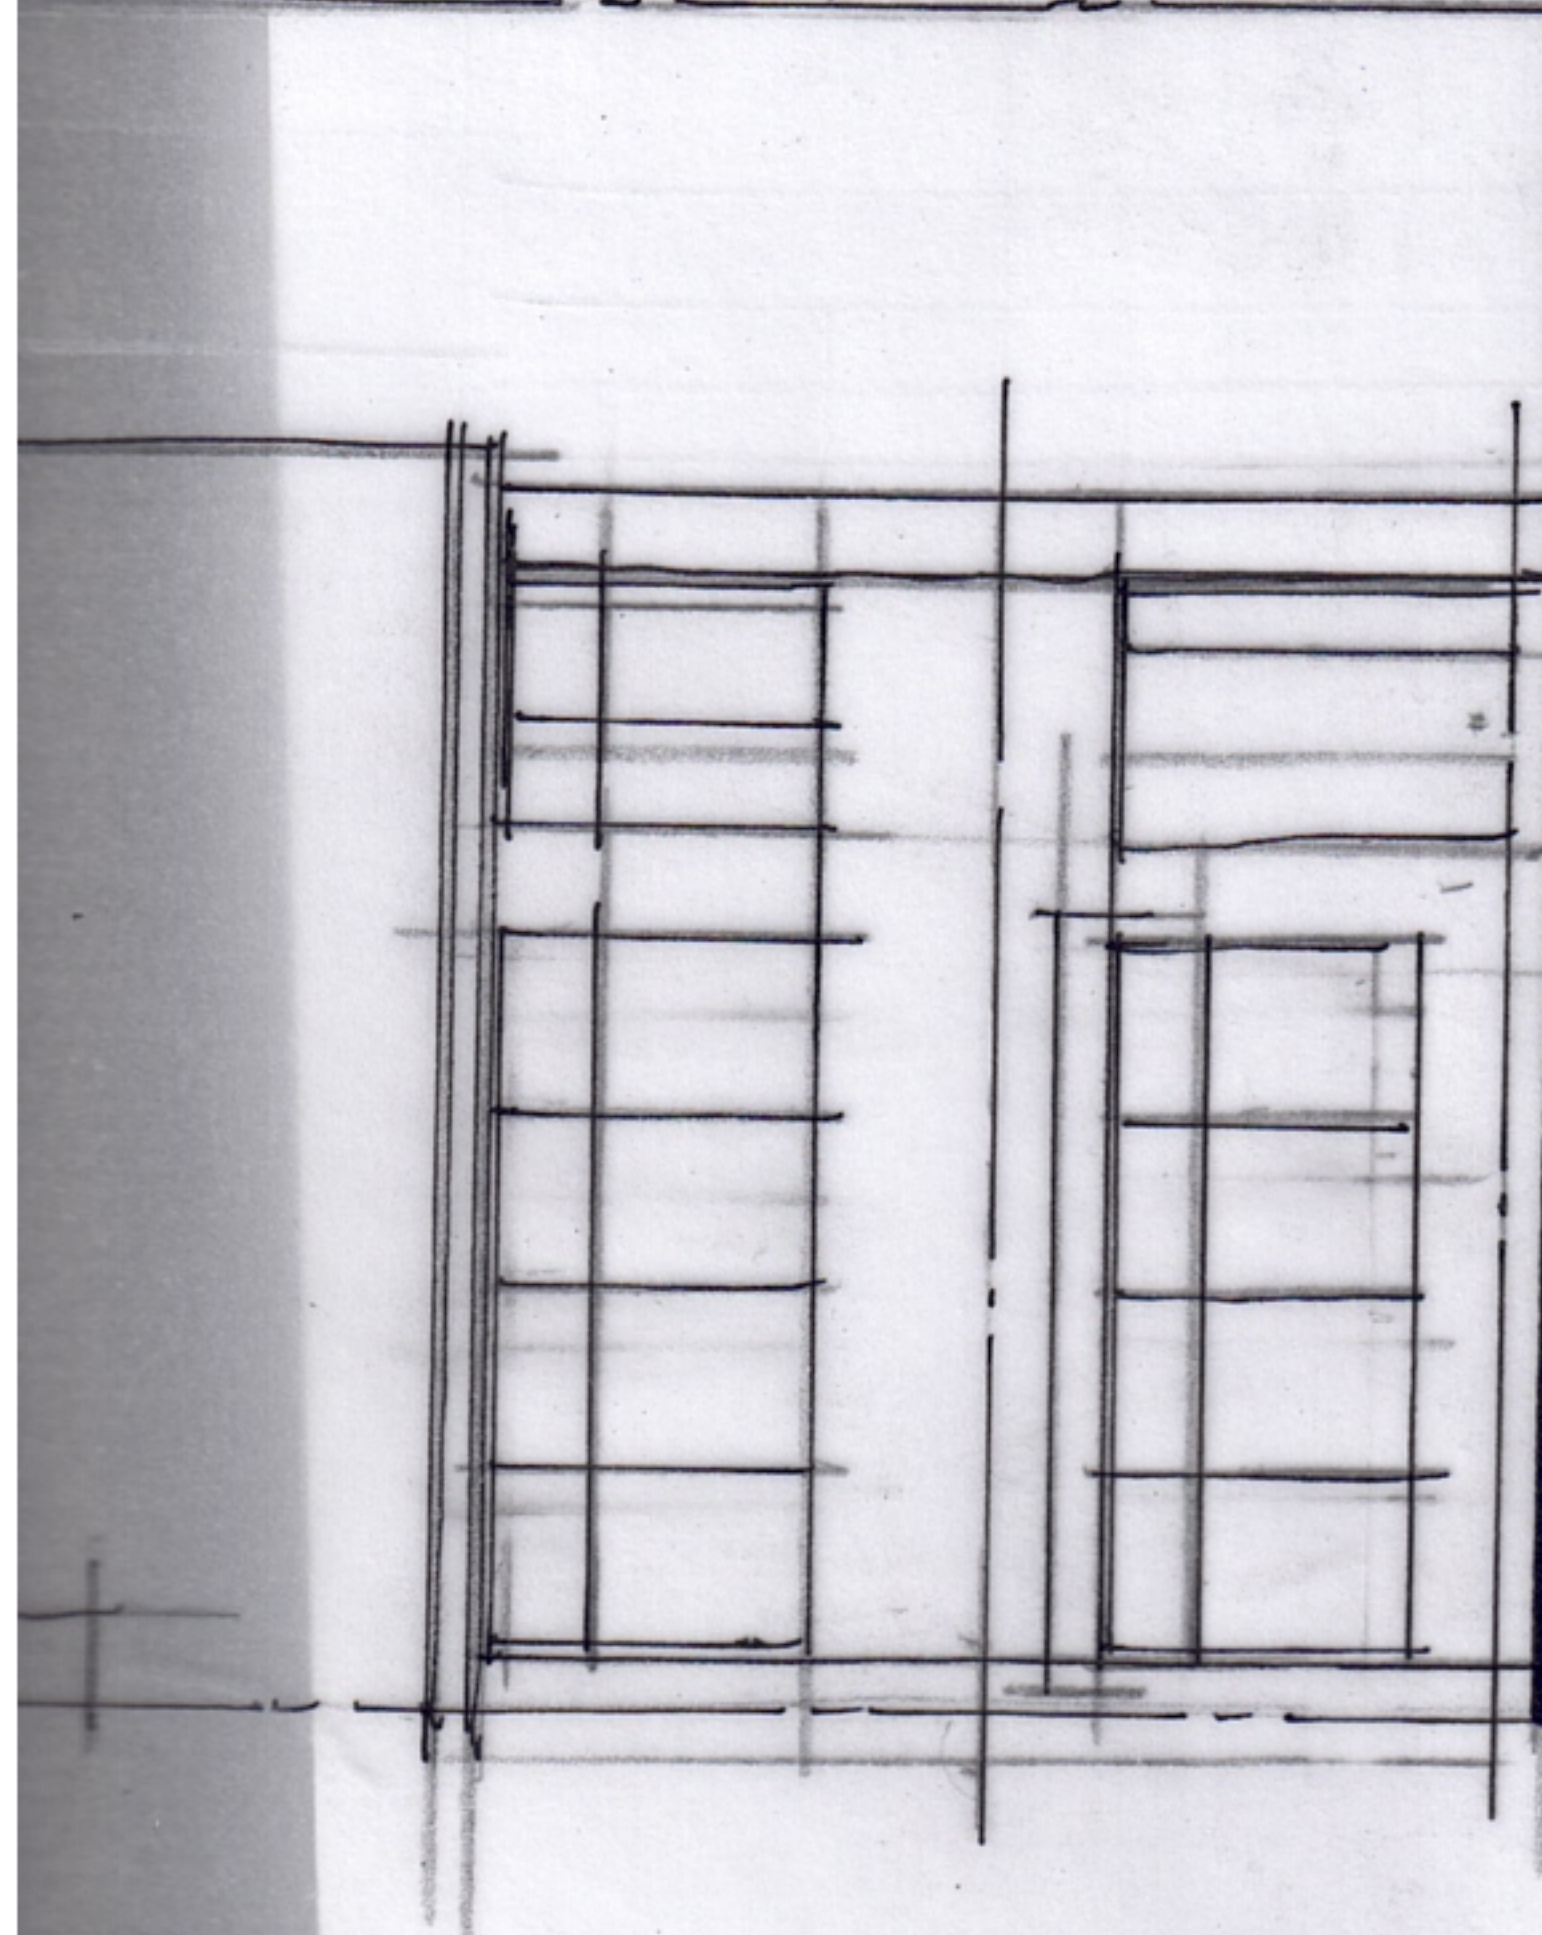


FRONT

EXISTING ELEVATIONS

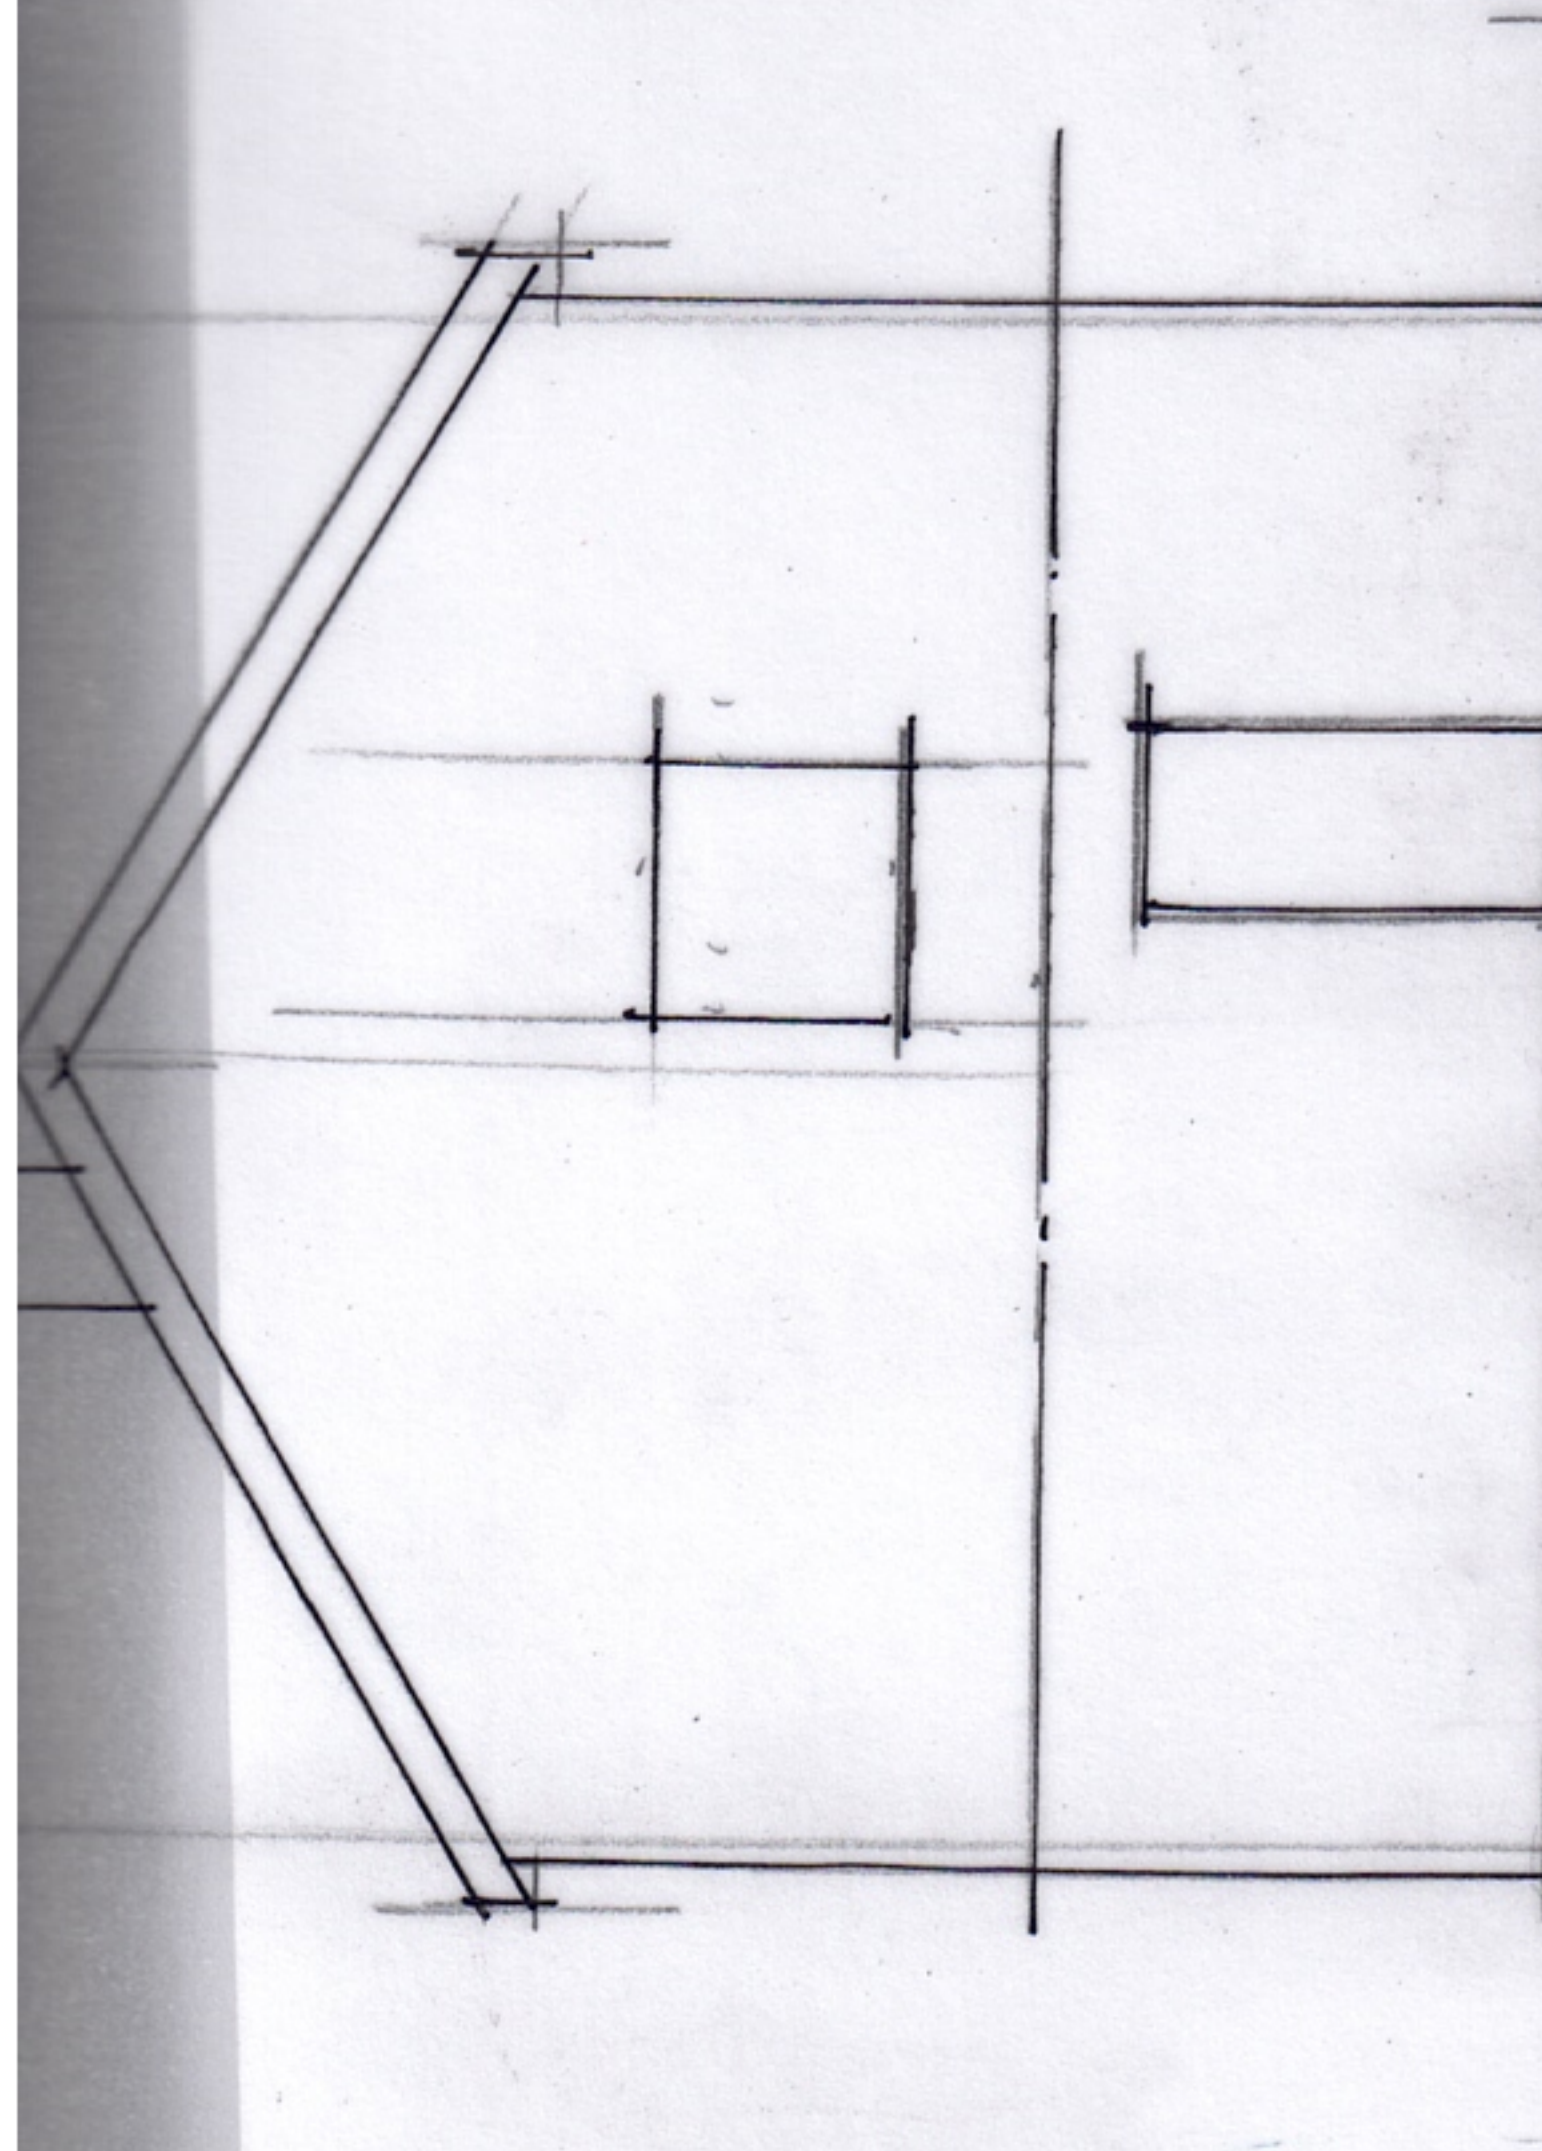


SIDE

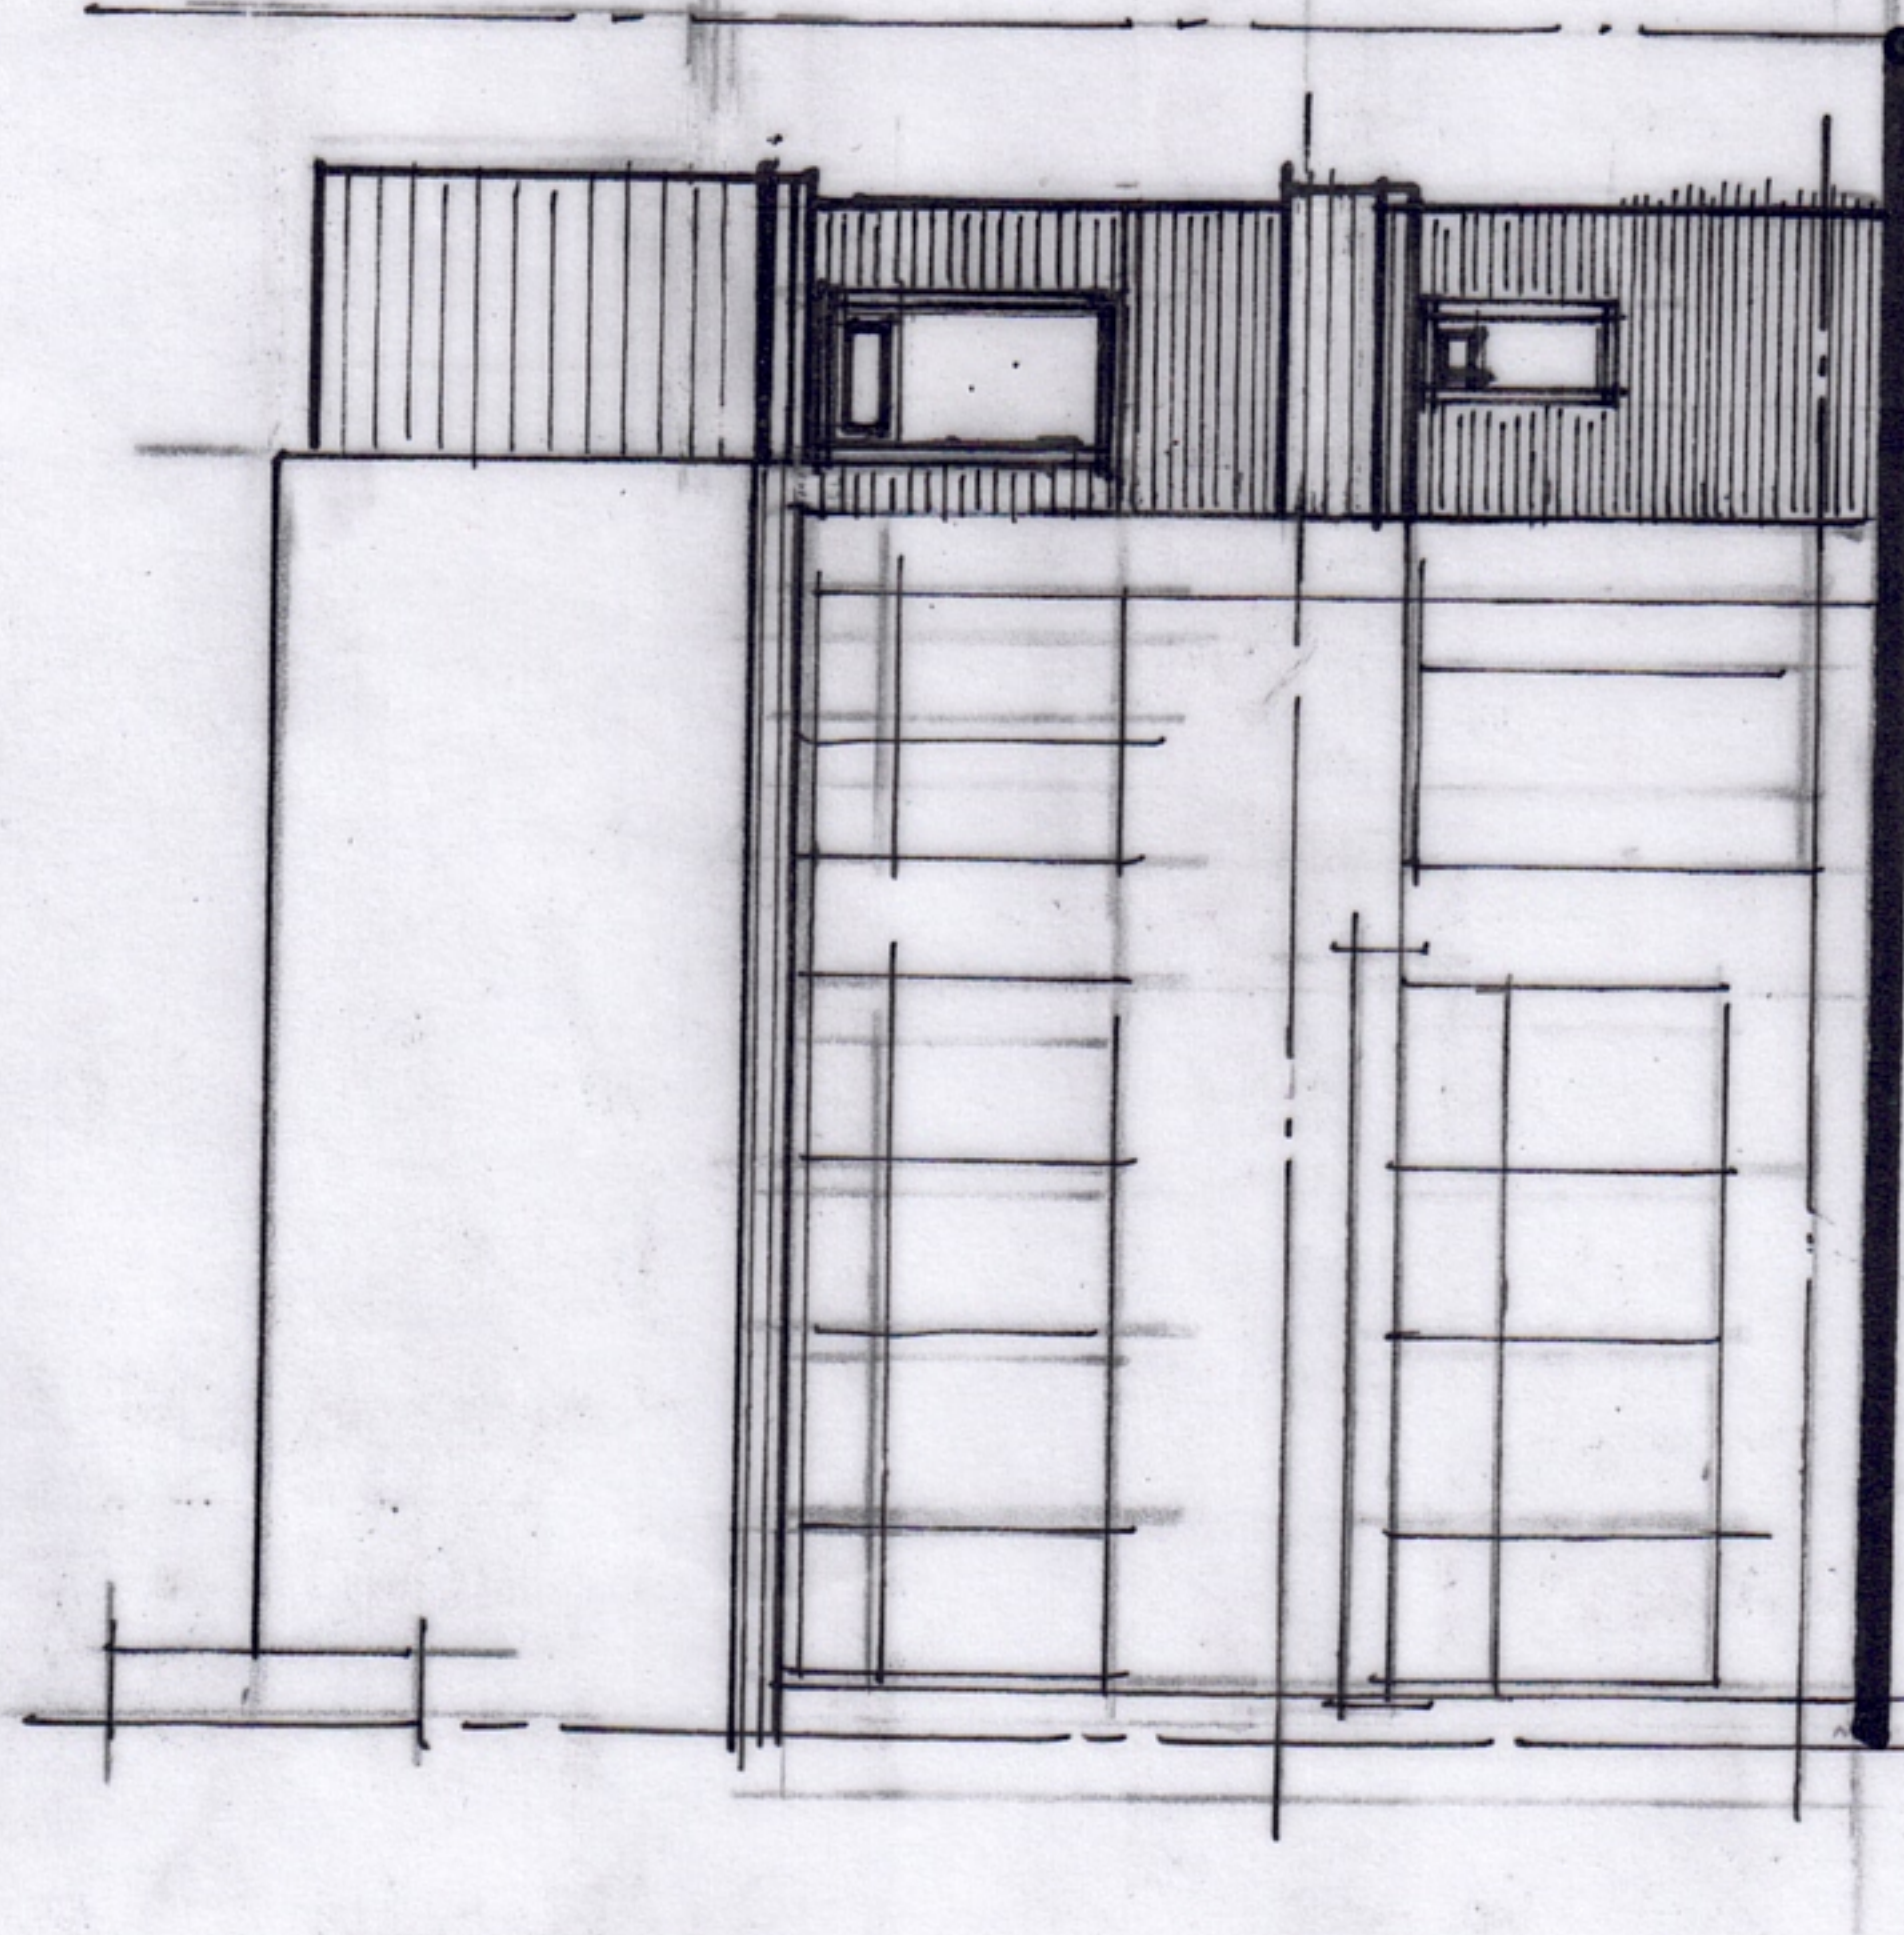

FRONT

PROPOSED ELEVATIONS

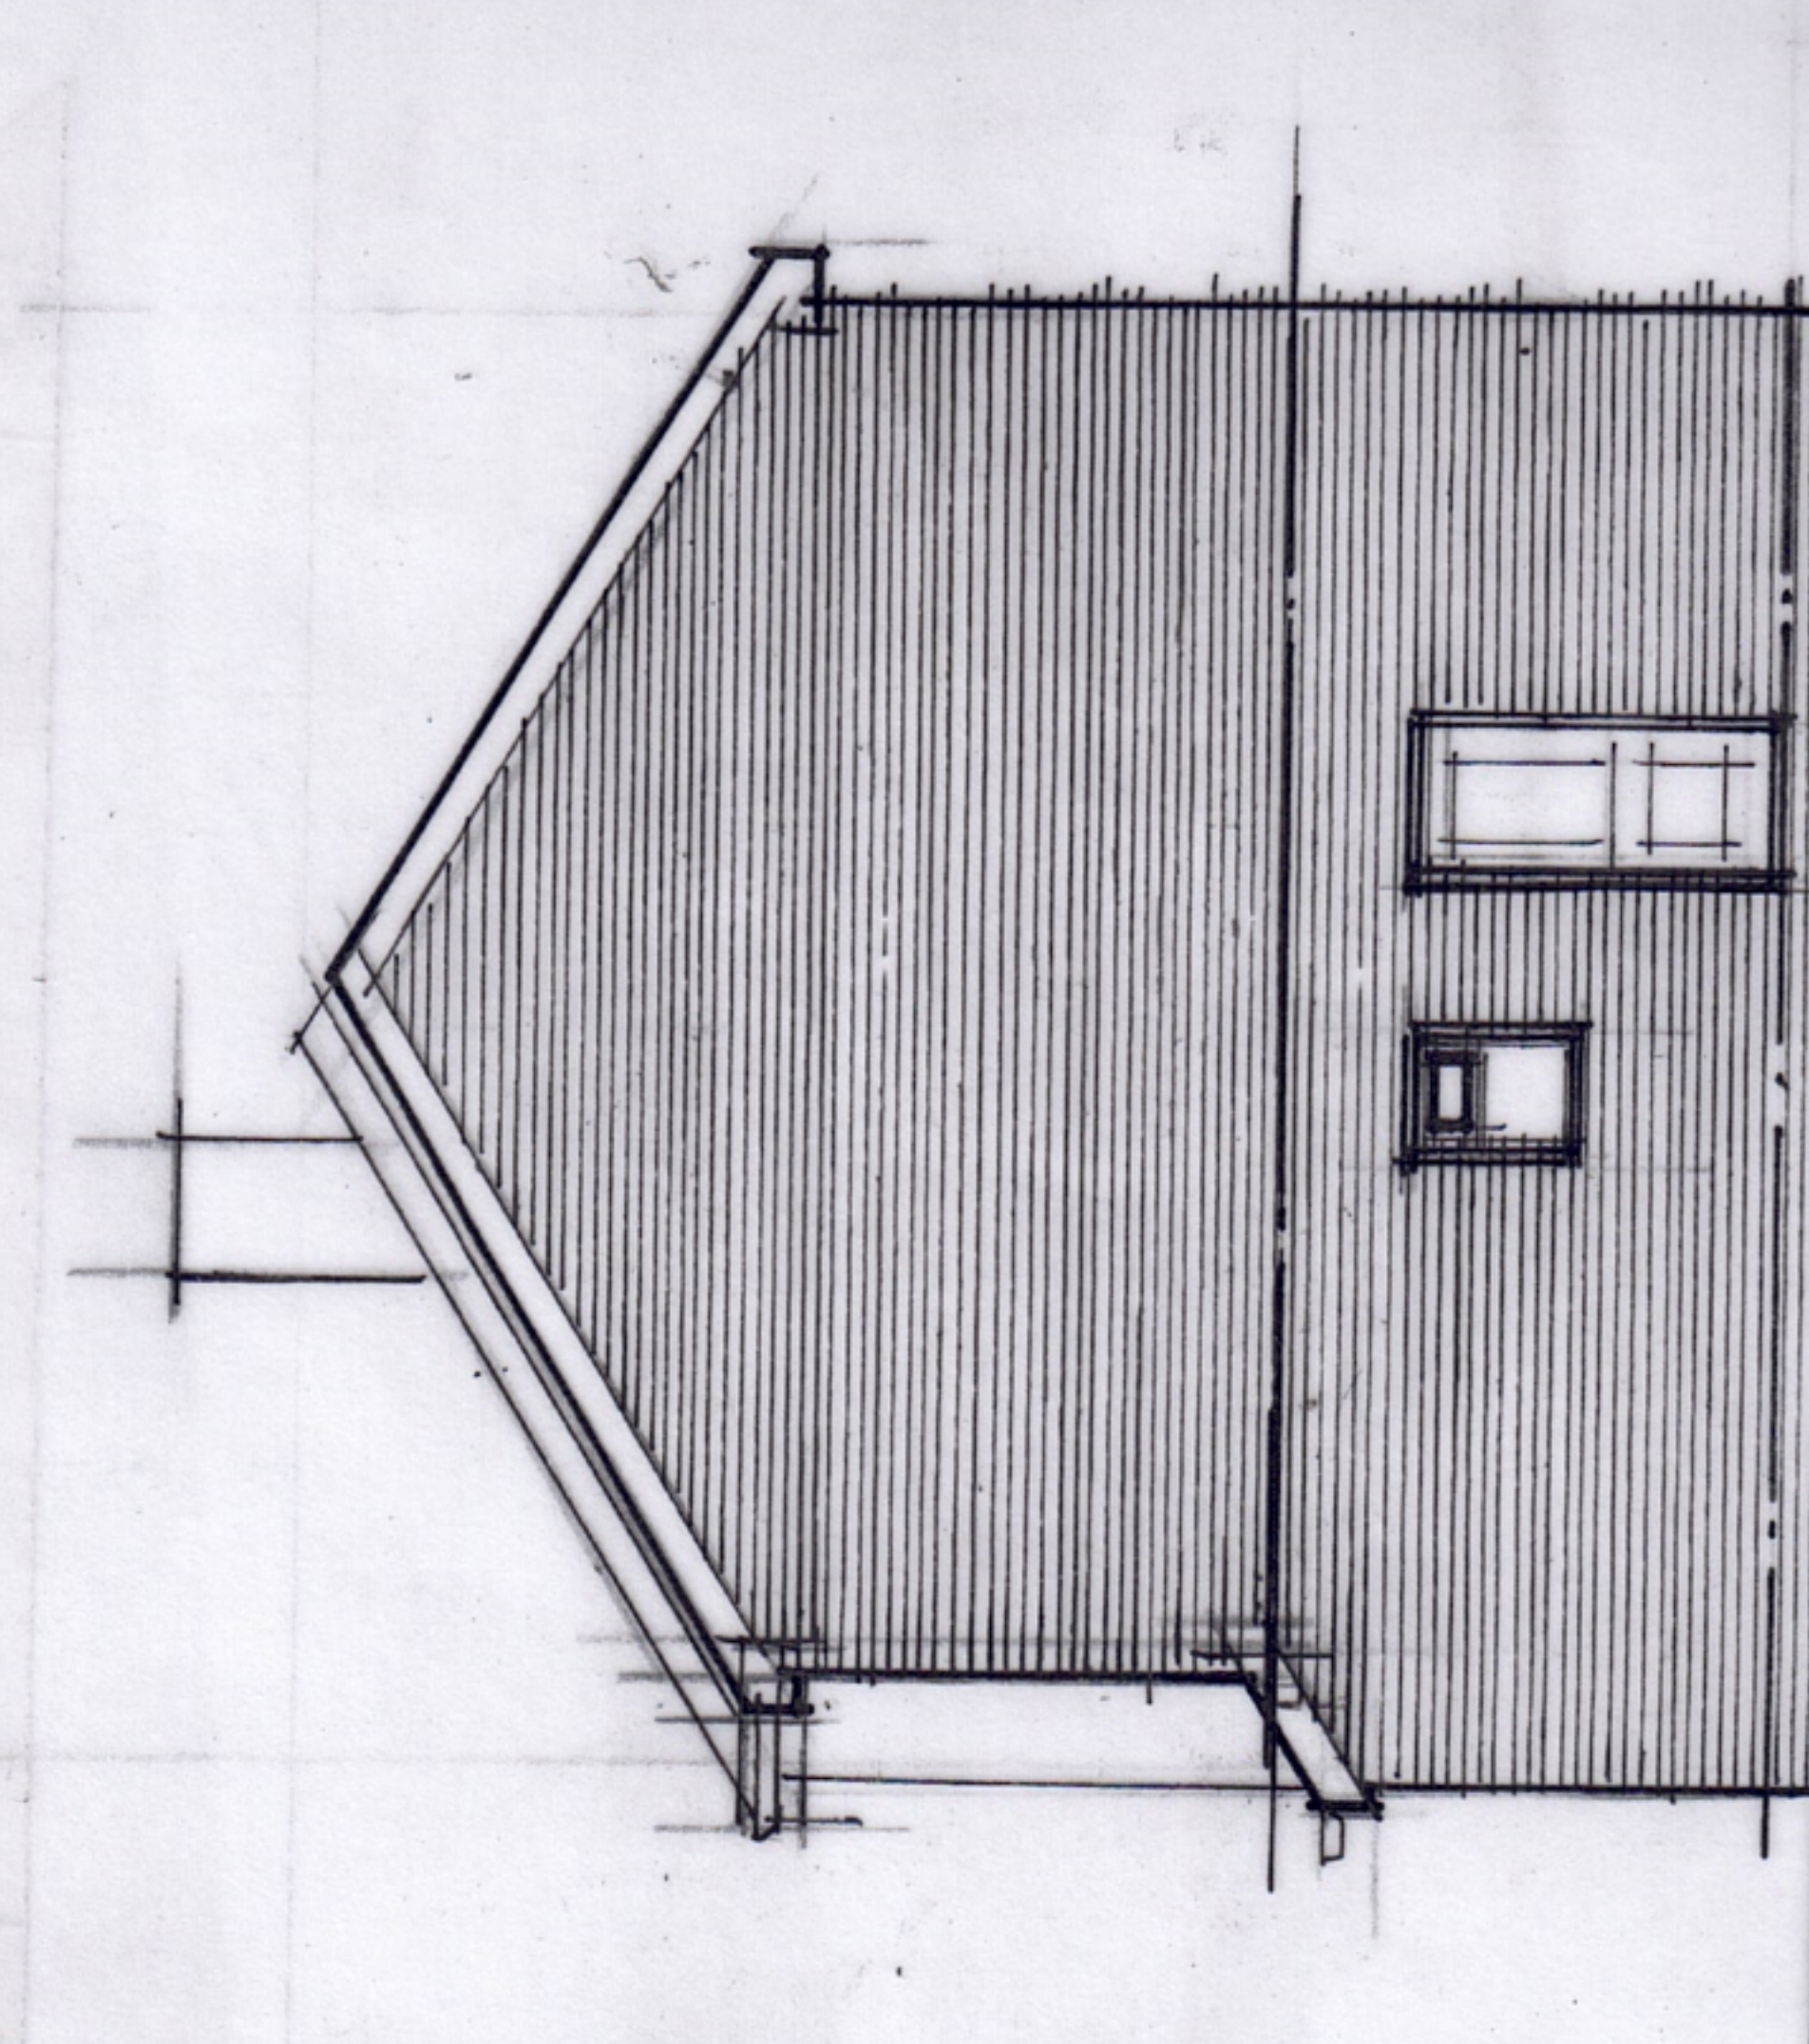

SIDE

