

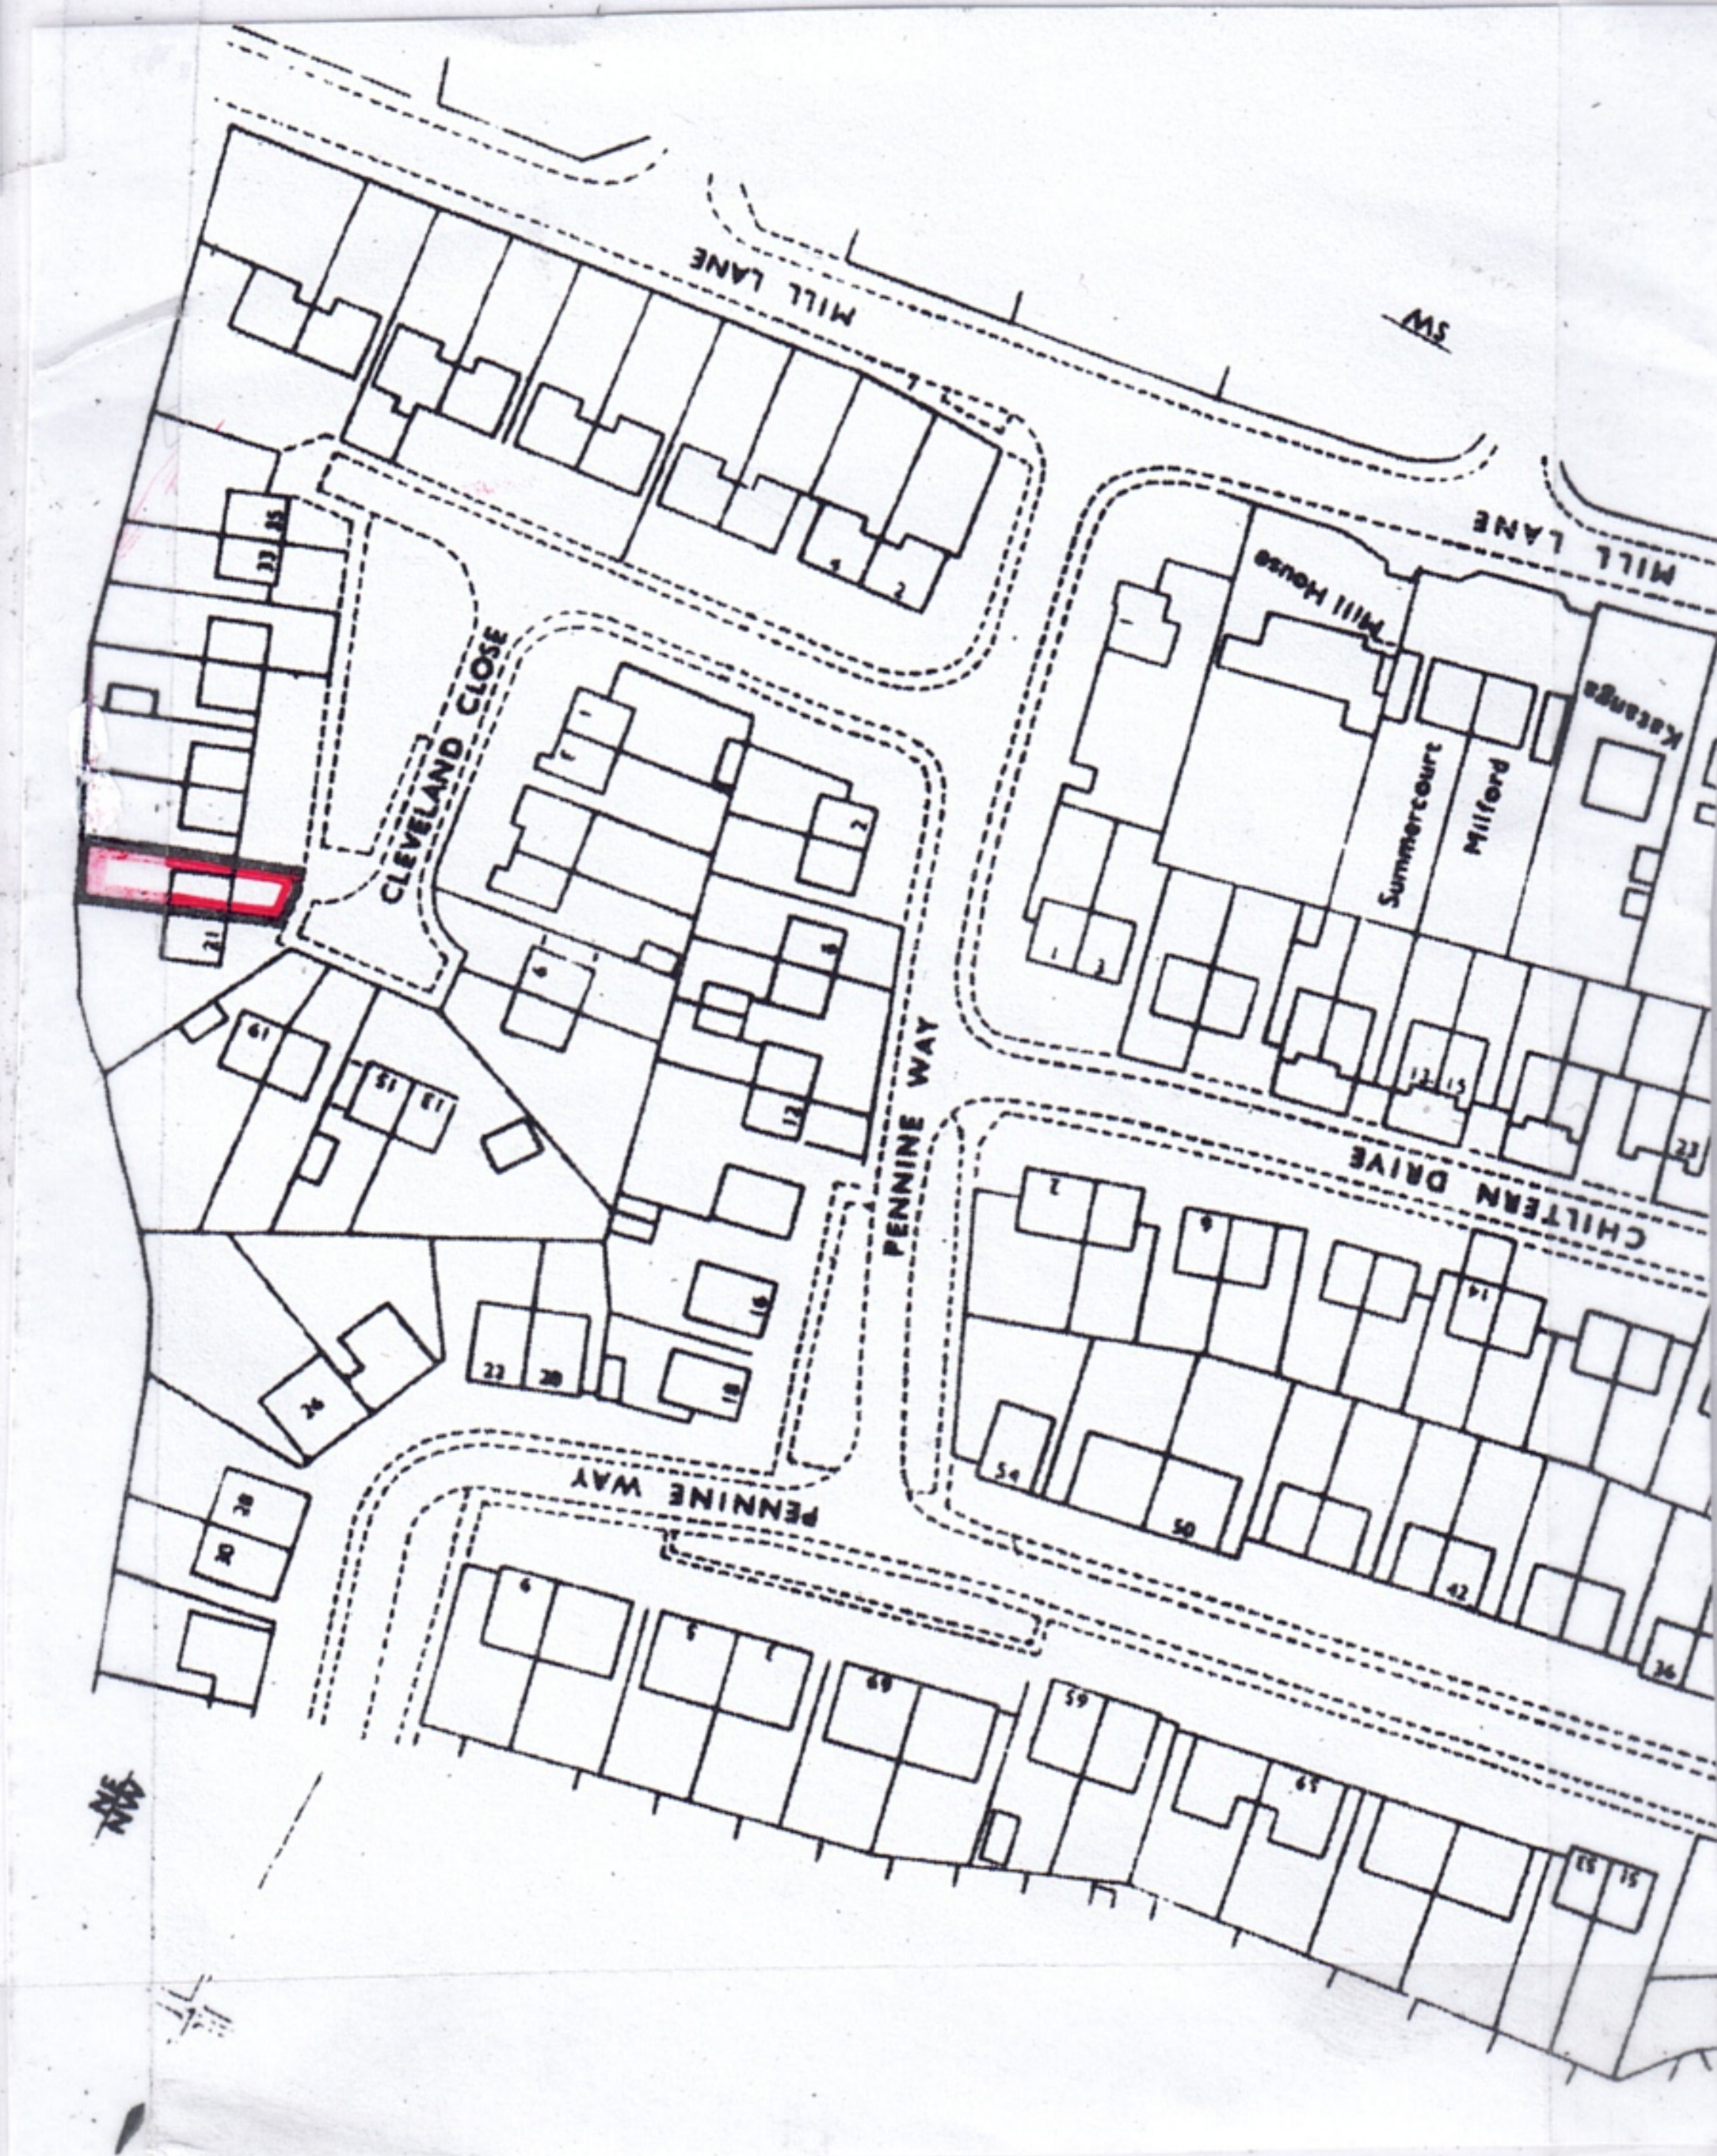


SECTION A-A

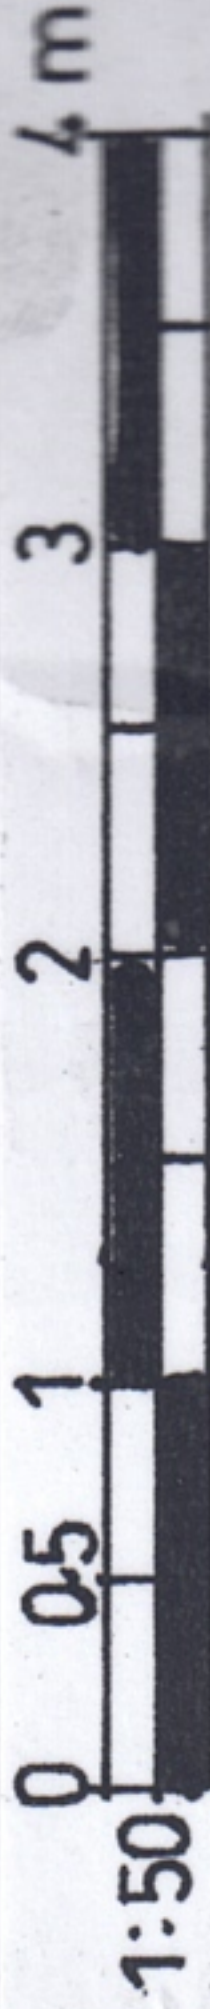

BLOCK PLAN

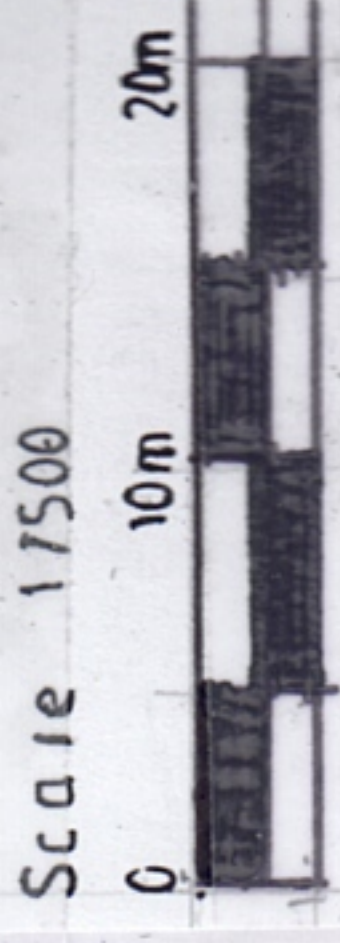

LOCATION PLAN

