
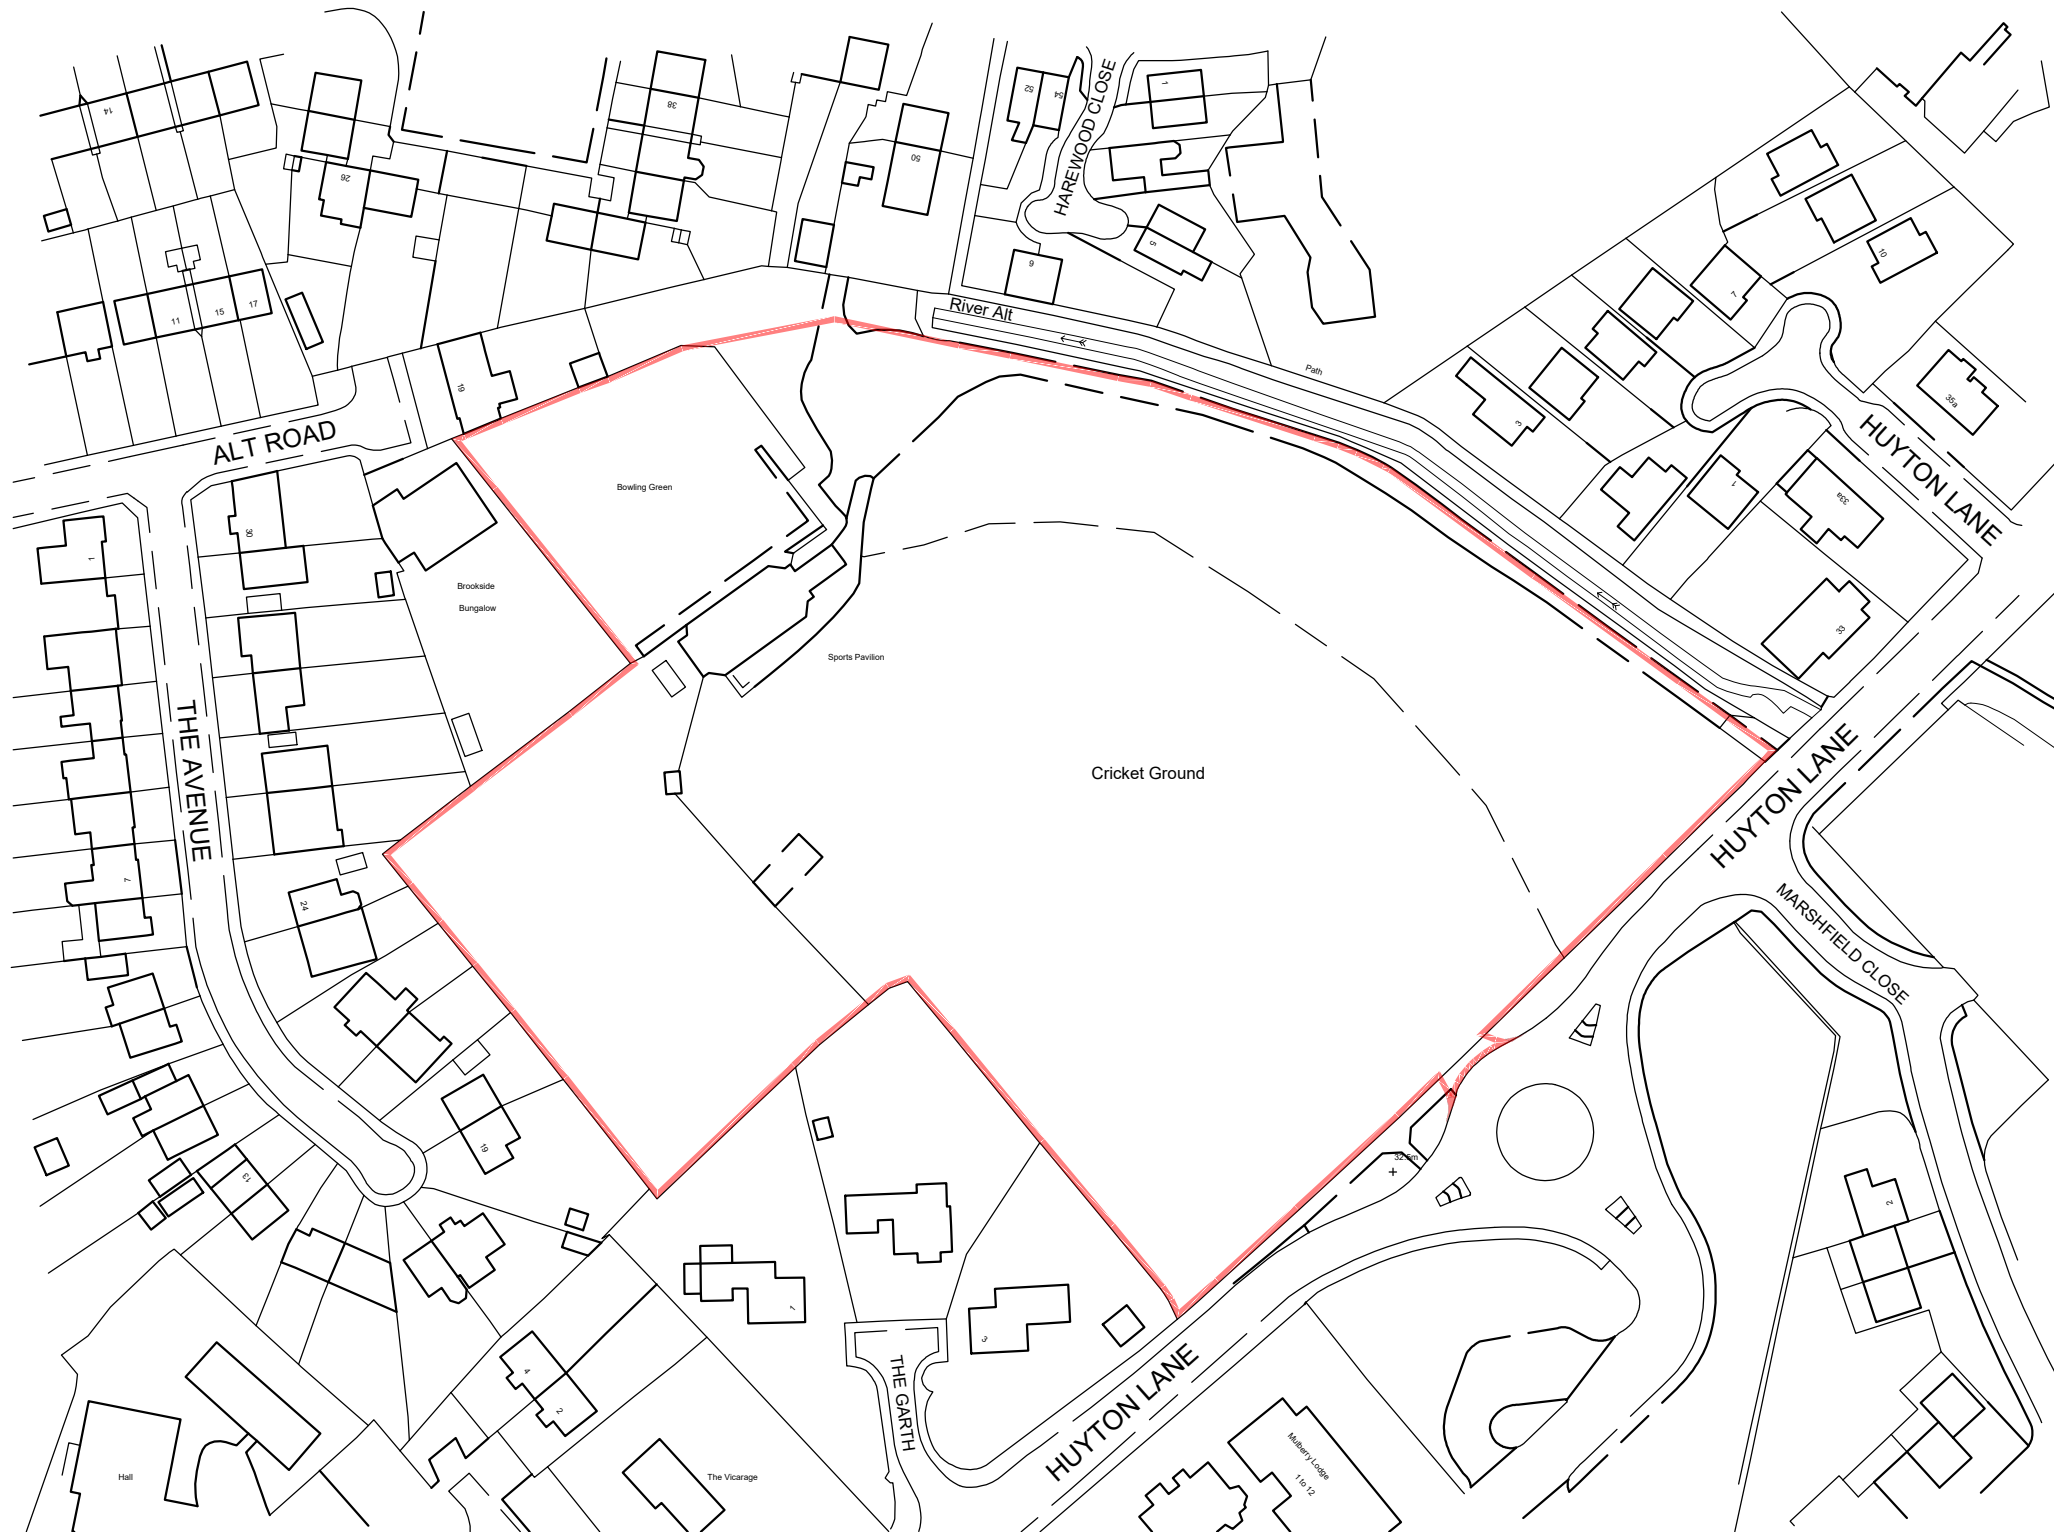


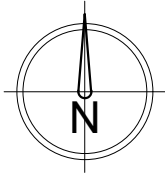

A	AUG.25	SHW	RED EDGE UPDATED	
REV	DATE	DRAWN	DESCRIPTION	
TITLE:				
SITE LOCATION PLAN				
 Breck Homes 20 Sceptre Court Bamber Bridge Preston PR5 6AW tel: 01253 587 010 web: www.breck.co.uk/homes hello@breck.co.uk				
PROJECT:				
HUYTON LANE, KNOWSLEY				
DATE:	SCALE:	JOB REF:	DRAWING NUMBER:	REV:
JUNE.25	1:1250 @ A3	-	P07 Huyton Lane / Site Location Plan	A