
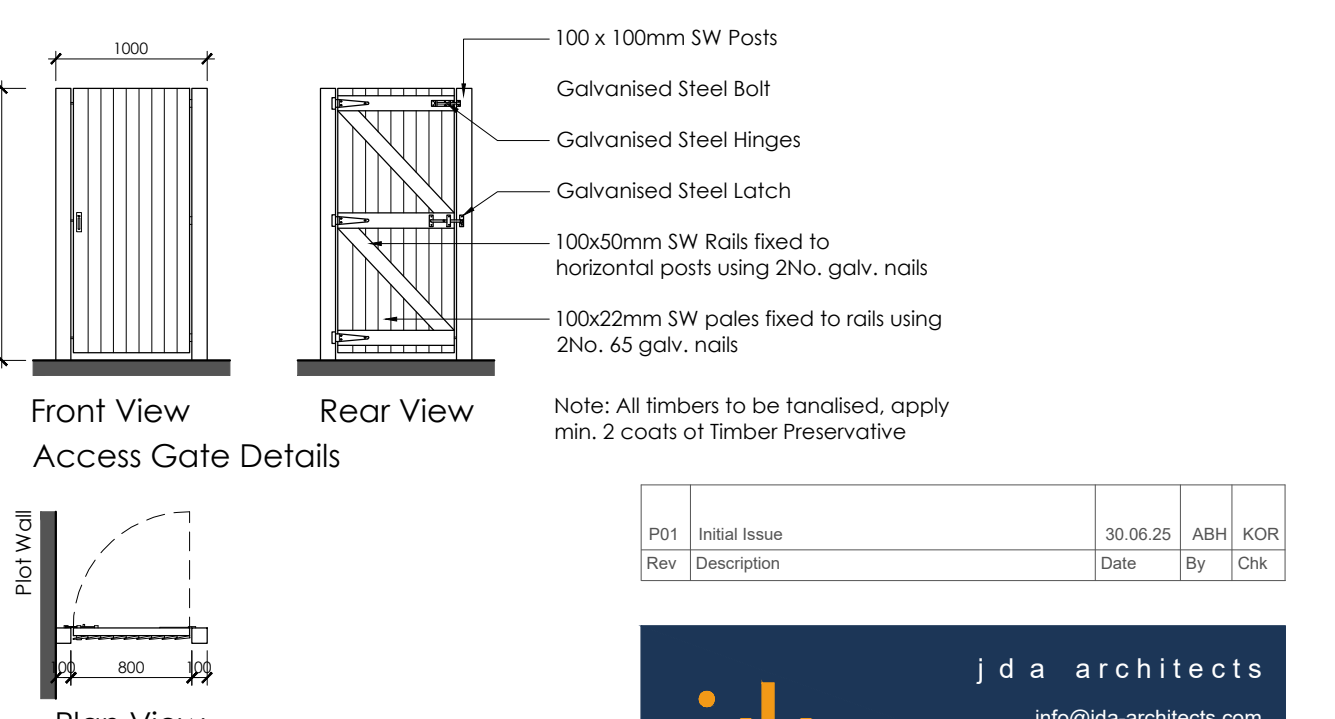
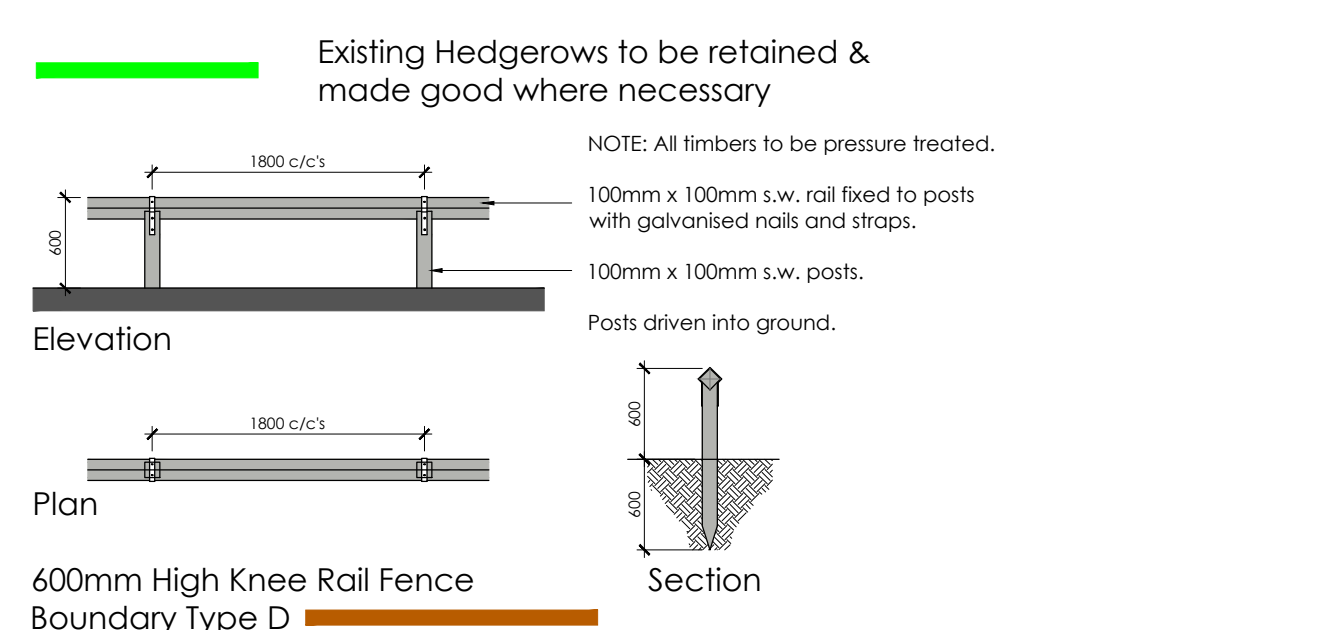
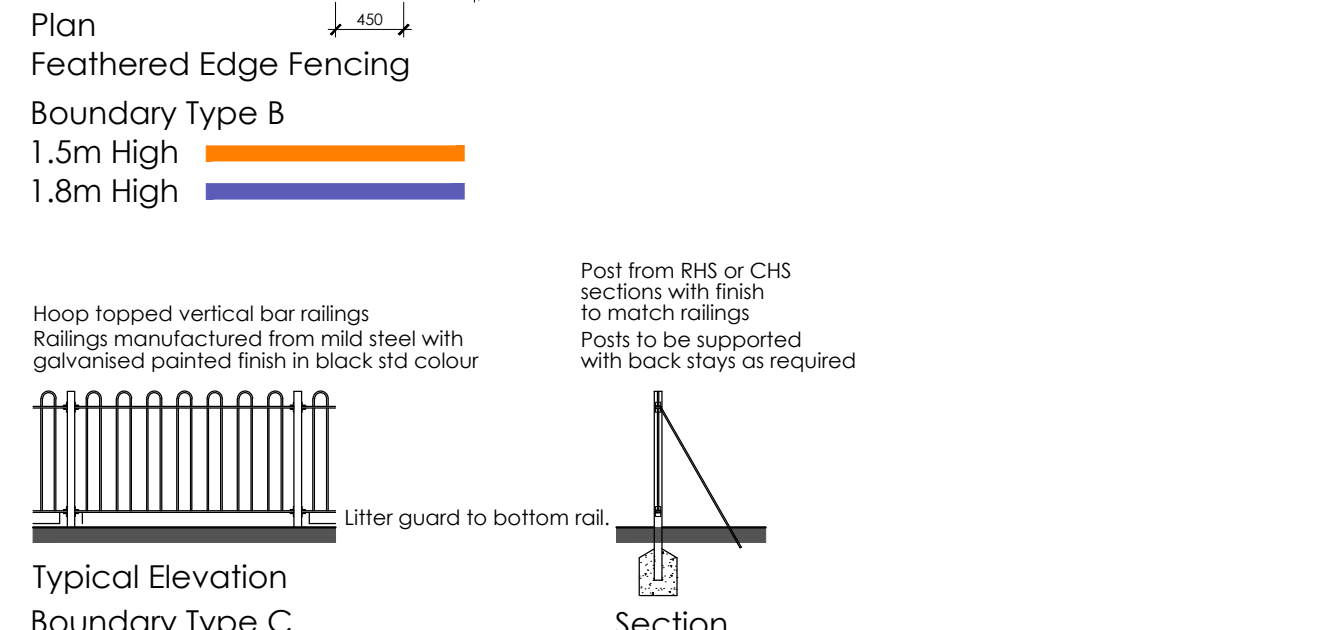
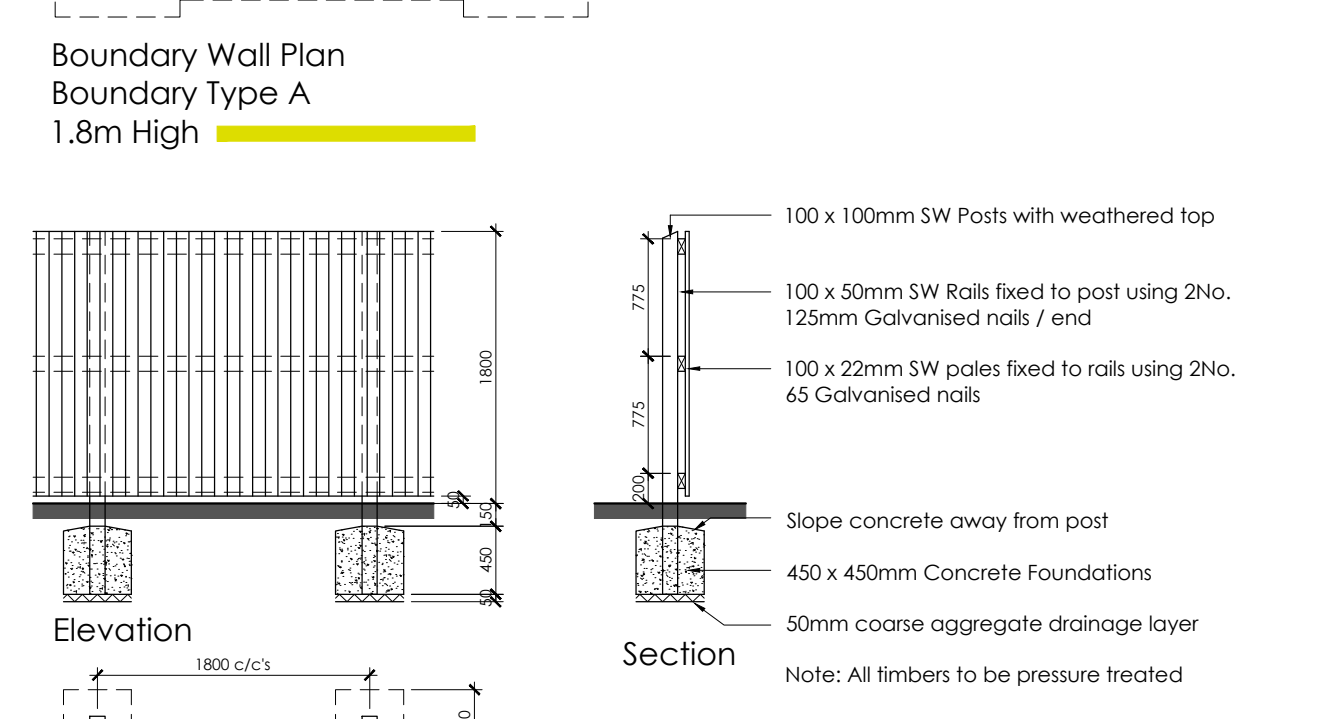


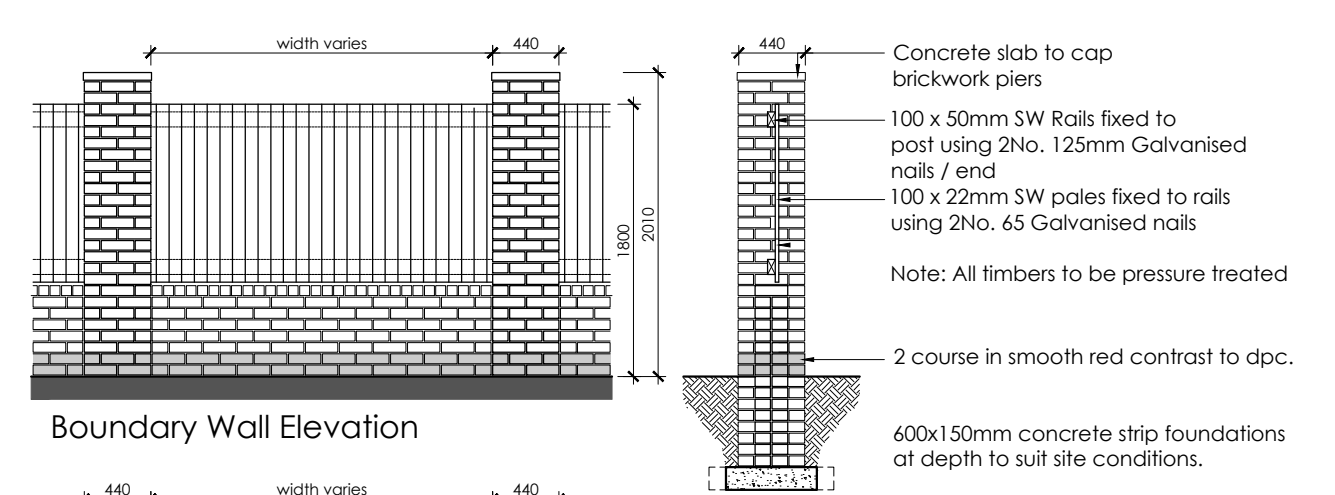

P01	Initial Issue	30.06.25	ABH	KOR
Rev	Description	Date	By	Chk

jda architects

info@jda-architects.com
www.jda-architects.com
manchester: 0161 336 5011
liverpool: 0151 665 0112

Project Details:	1443 - Huyton Lane, Knowsley
Client:	Breck Homes
RIBA Workstage:	Stage 3 Planning
Status/Suitability Code:	S3
Scale:	1:500
@ Original Size	A1
Date:	June 2025
Drawn By:	ABH
Checked By:	KOR

Project Code	Originator	Vol/Sys	Level	Type	Role	Number
1443-JDA-XX-XX-DR-A-0003						
Description						Rev
Boundary Treatment Plan						P01

0 5m 10m

Scale 1:500