




Street Scene Elevation A-A



Street Scene Elevation B-B



Street Scene Elevation C-C

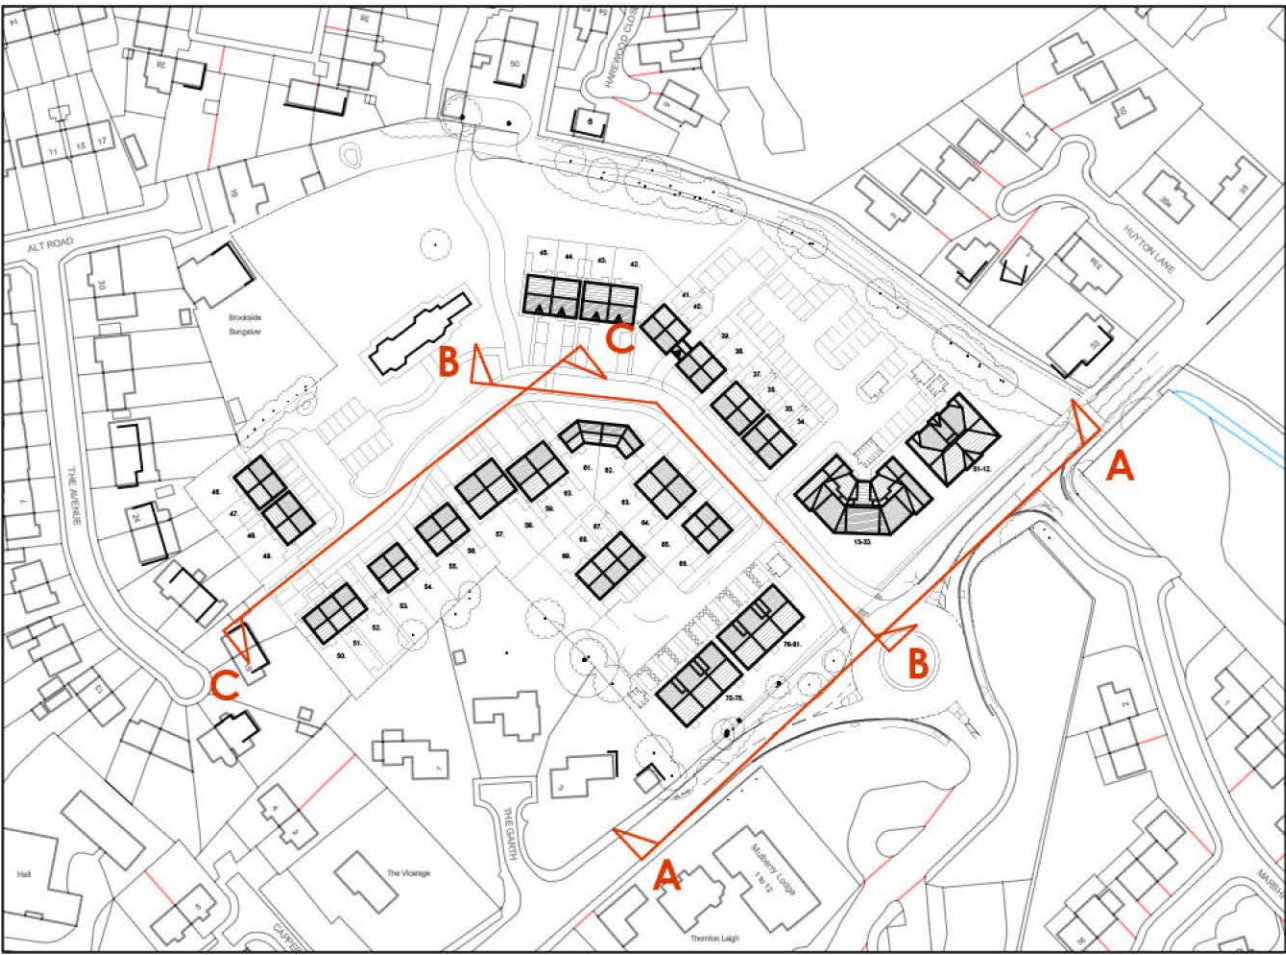

Street Scene Location Plan (1:2000)

Initial Issue		23.06.25		ABH	KOR
Rev	Description	Date	By	Chk	

jda architects

info@jda-architects.com
www.jda-architects.com
manchester: 0161 336 5011
liverpool: 0151 665 0112

Project Details		1443 - Huyton Lane, Knowsley					
Client:		Breck Homes					
RIBA Workstage:		Stage 0-2 Feasibility					
Status/Subsity Code:		SD					
Scale:	@ Original Size	Date:	June 2025	Drawn By:	ABH	Checked By:	KOR
Project Code		Originator	Vol/Sys	Level	Type	Role	Number
1443-JDA-XX-ZZ-DR-A-0001							
Description		Proposed Street Elevations					
		Rev					
		P01					

0 10m

Scale 1:200