


14

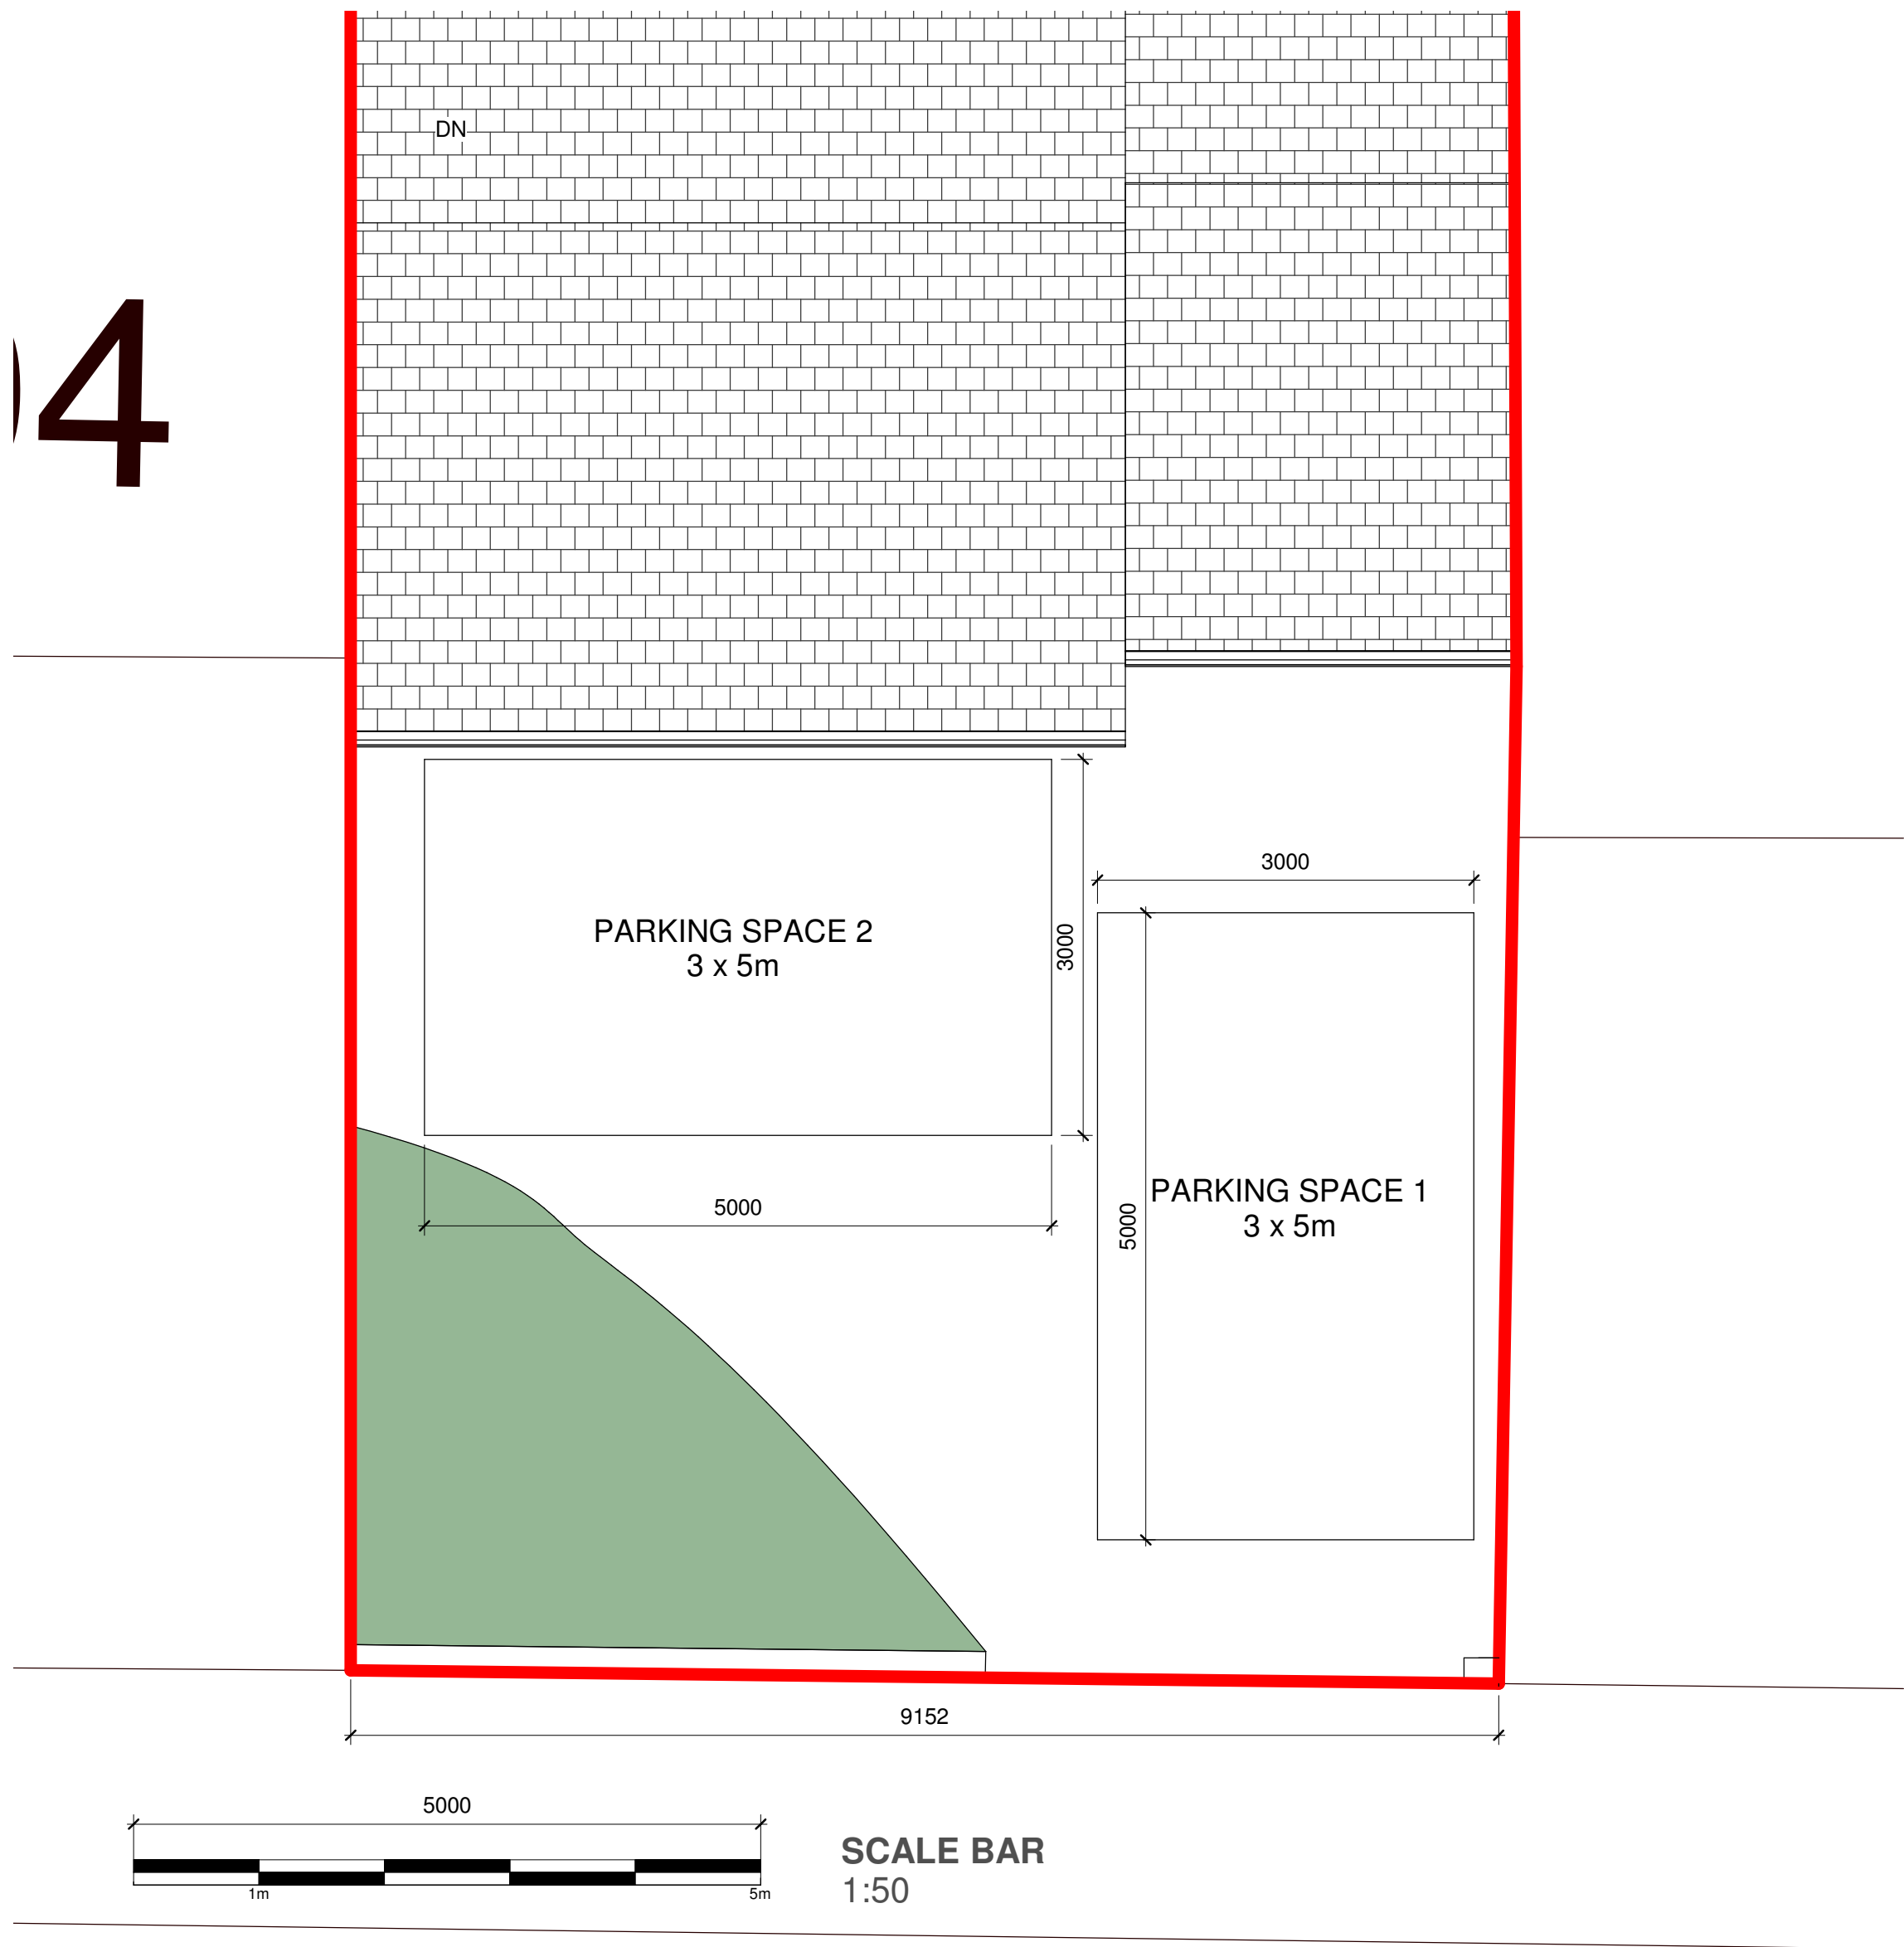

PROPOSED PARKING LAYOUT
1 : 50

PROJECT		
102 TITHEBARN ROAD, L34 0HA		
TITLE		
PROPOSED PARKING LAYOUT		
CLIENT		
OWNER		
DATE		
16/10/25		
SCALE (@A2)		
1:50		
DRAWING NUMBER		REV
701-008		P1