


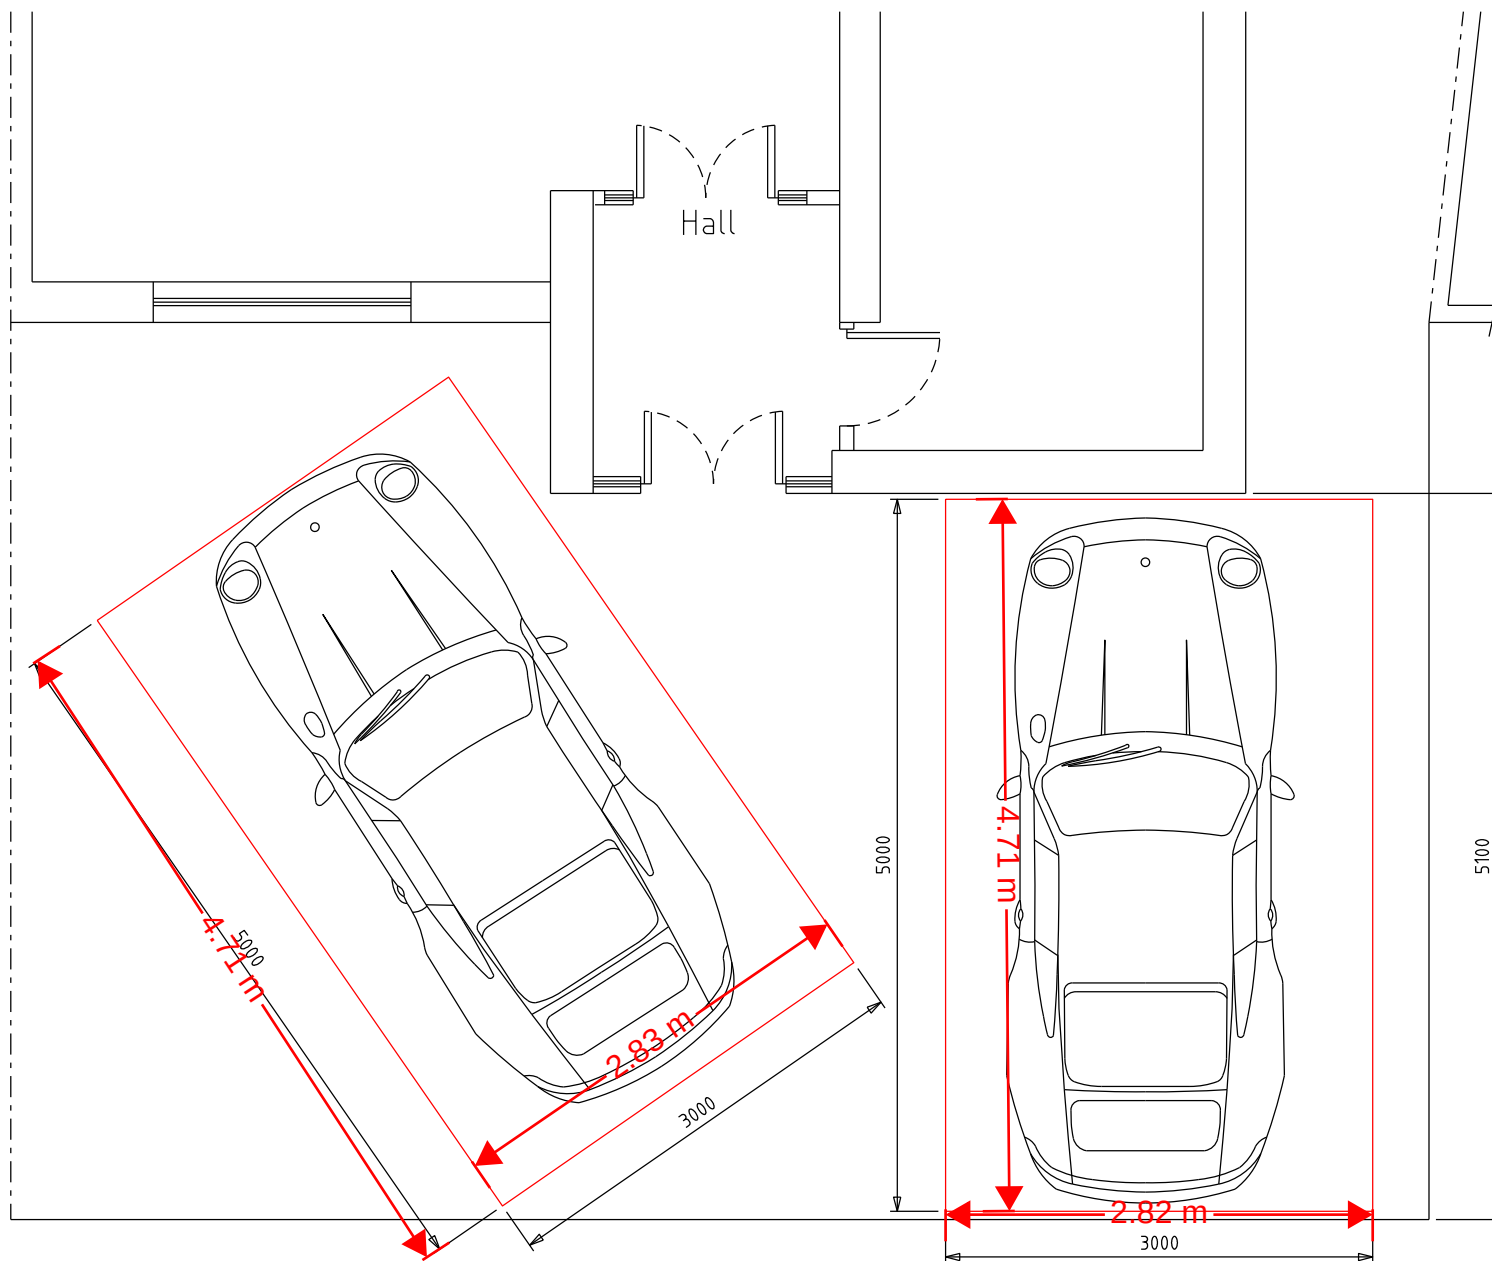

Singleton Drive

Rev	Amendment	Date
Designs in C. A. D. 0151 548 9078 07740 174377 tony@designsincad.co.uk		
CLIENT Mr Mike Markey 6 Singleton Drive Knowsley Village Prescot L34 0HP		
PROJECT Car Parking		
DATE	SCALE	DWG No
12-10-25	1:50	1325/A4A
DRAWN	CHECKED	REV
T. Davies		