


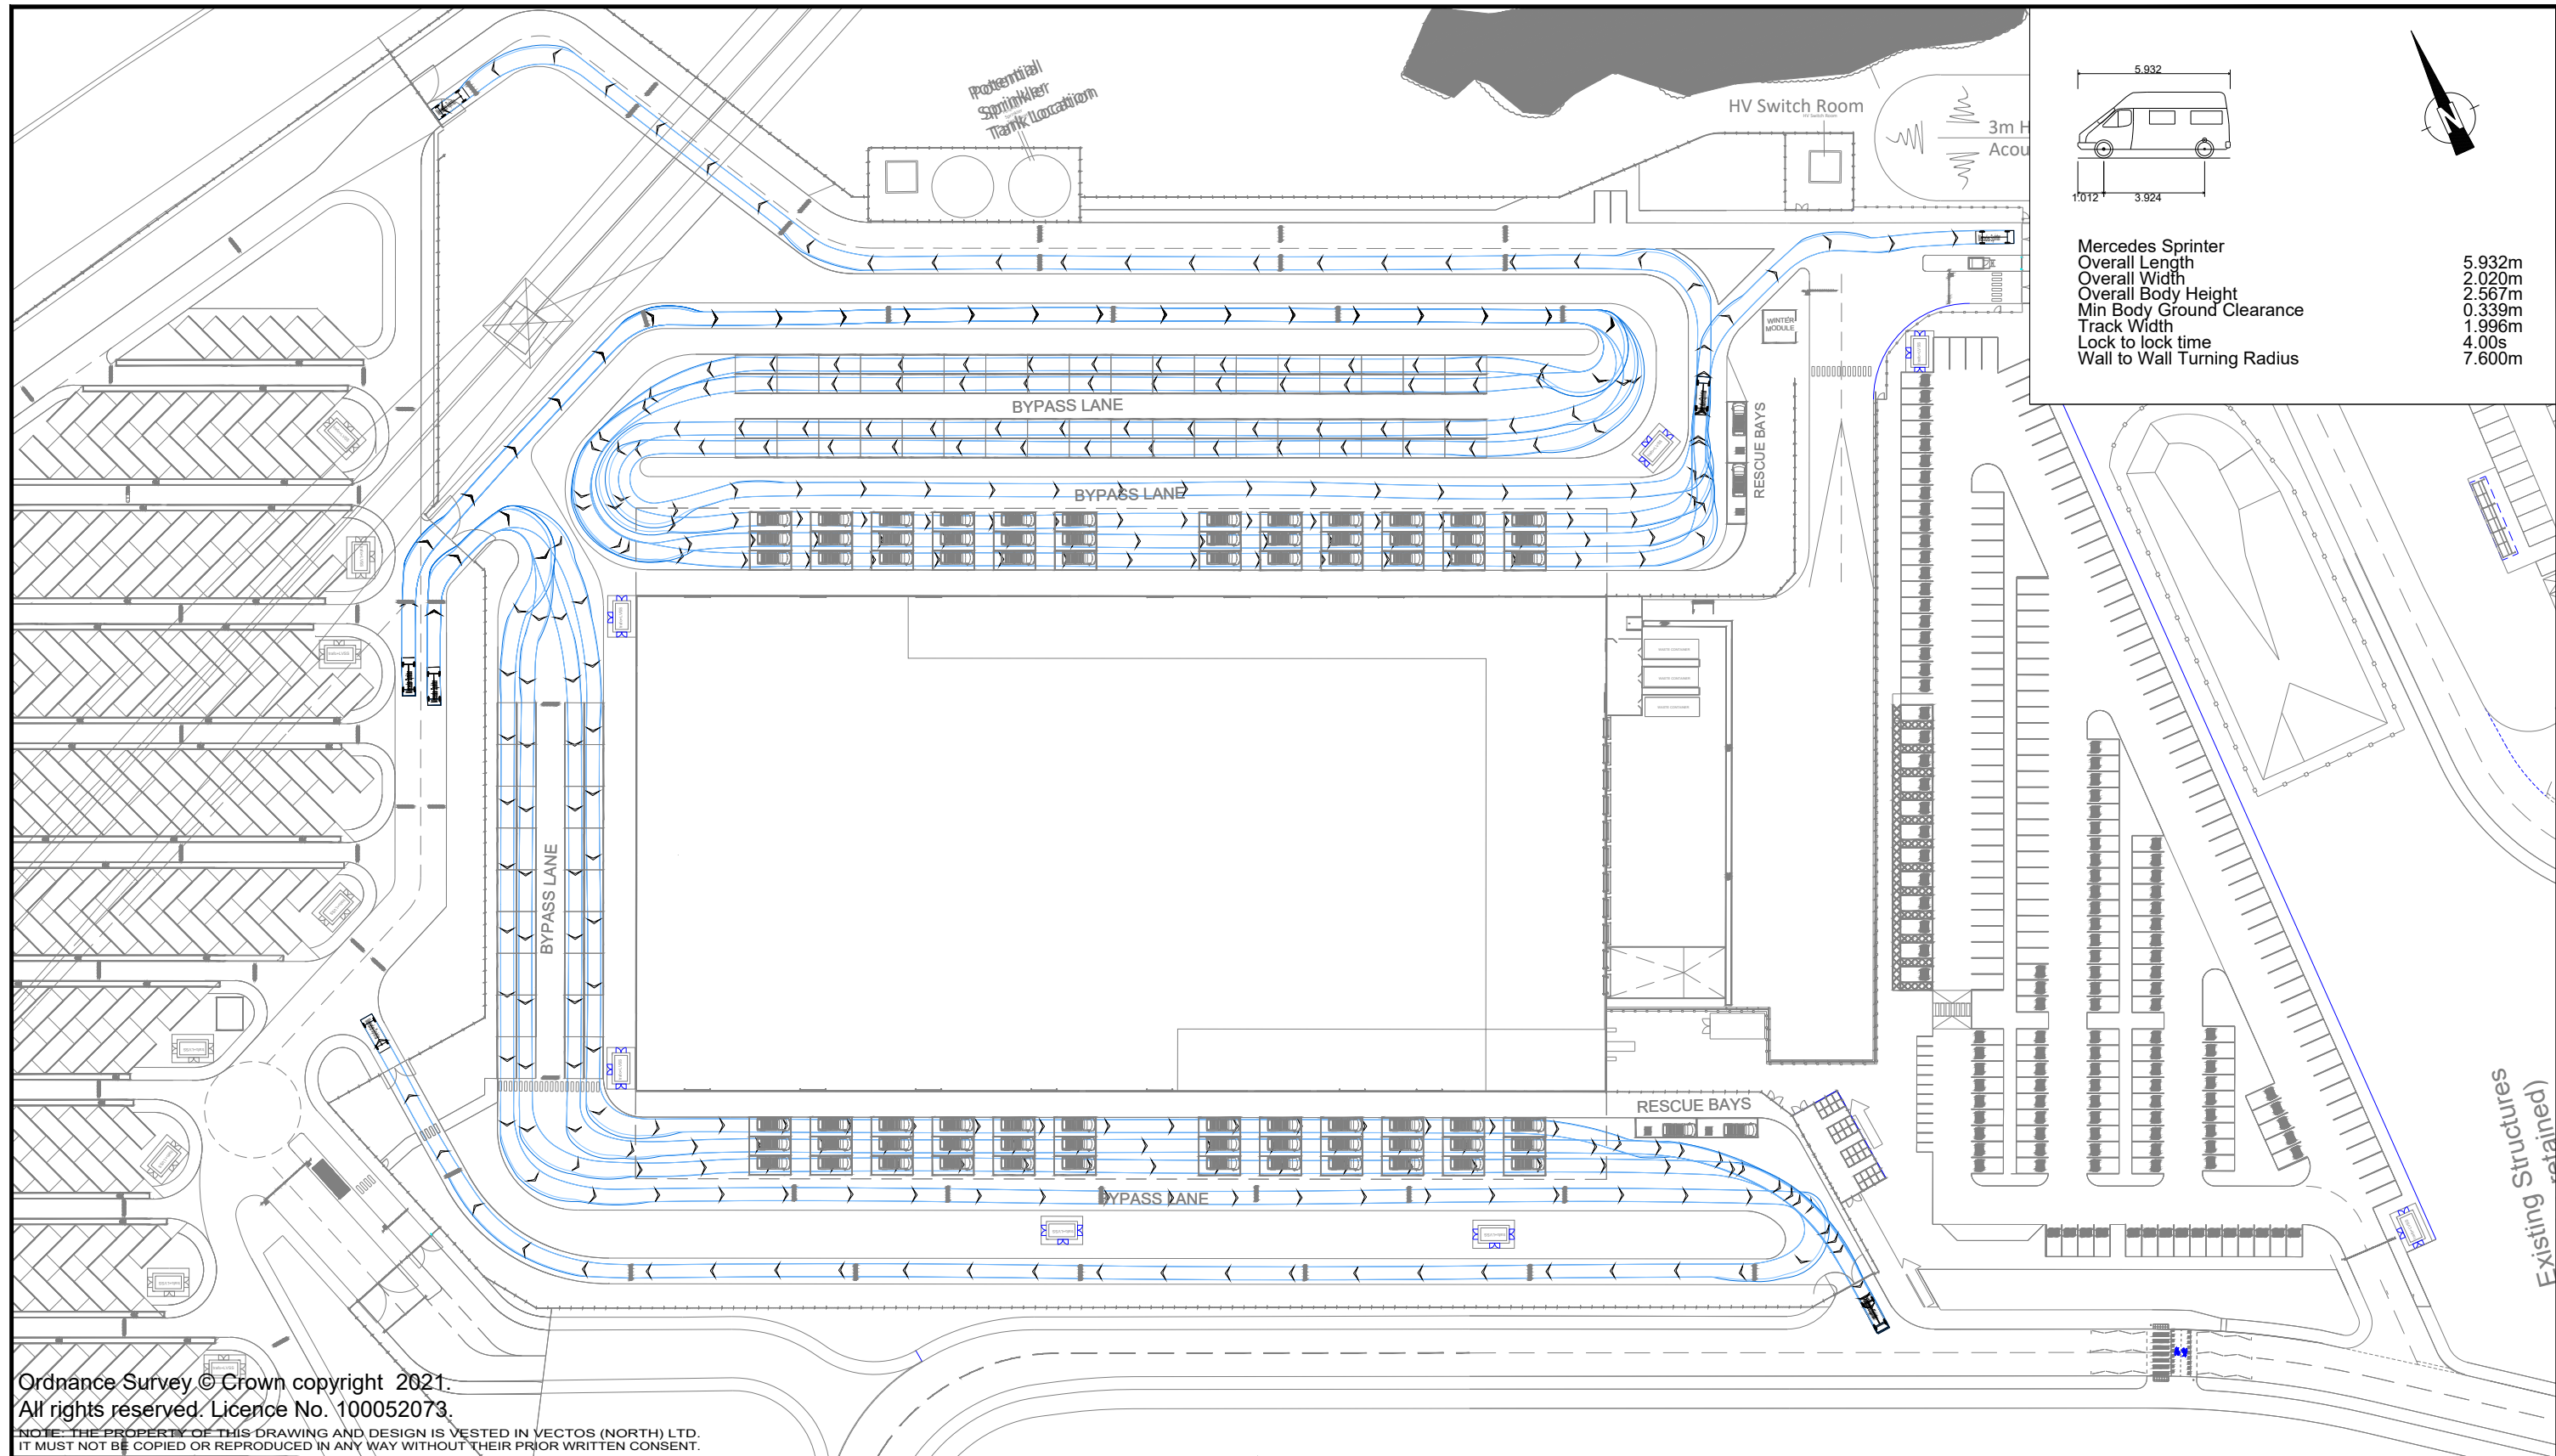

REV.	DETAILS	DRAWN	CHECKED	DATE
A	Updated Site Layout	DJR	PT	11.11.21
B	Updated Site Layout	DJR	PT	01.12.21
C	Updated Site Layout	DJR	PT	17.12.21
D	Amendments Made to Drawing	WD	PT	27.05.22
E	Updated Site Layout	DJR	PT	18.11.22

Notes:

1. This is not a construction drawing and is intended for illustrative purposes only.
2. White lining is indicative only.

Cronton Colliery, Knowsley Reserved Matters 1

Proposed Unit 02 - Swept Path Analysis
Servicing - Waiting & Loading
Mercedes Sprinter

DRAWN:
DJR

CHECKED:
TR

DATE:
15.10.2021

SCALES:
1:1000 at A3

Tritax Symmetry

vectos.
4th Floor Oxford Place, 61 Oxford Street, Manchester, M1 6EQ
0161 228 1008 e: manchester@vectos.co.uk

DRAWING NUMBER:
VN212041-TR101

REVISION:
E