


Standard parking bay size is 5m long by 2.5m wide.
Standard aisle width is 6m wide.
All bays and aisles meet or exceed standards

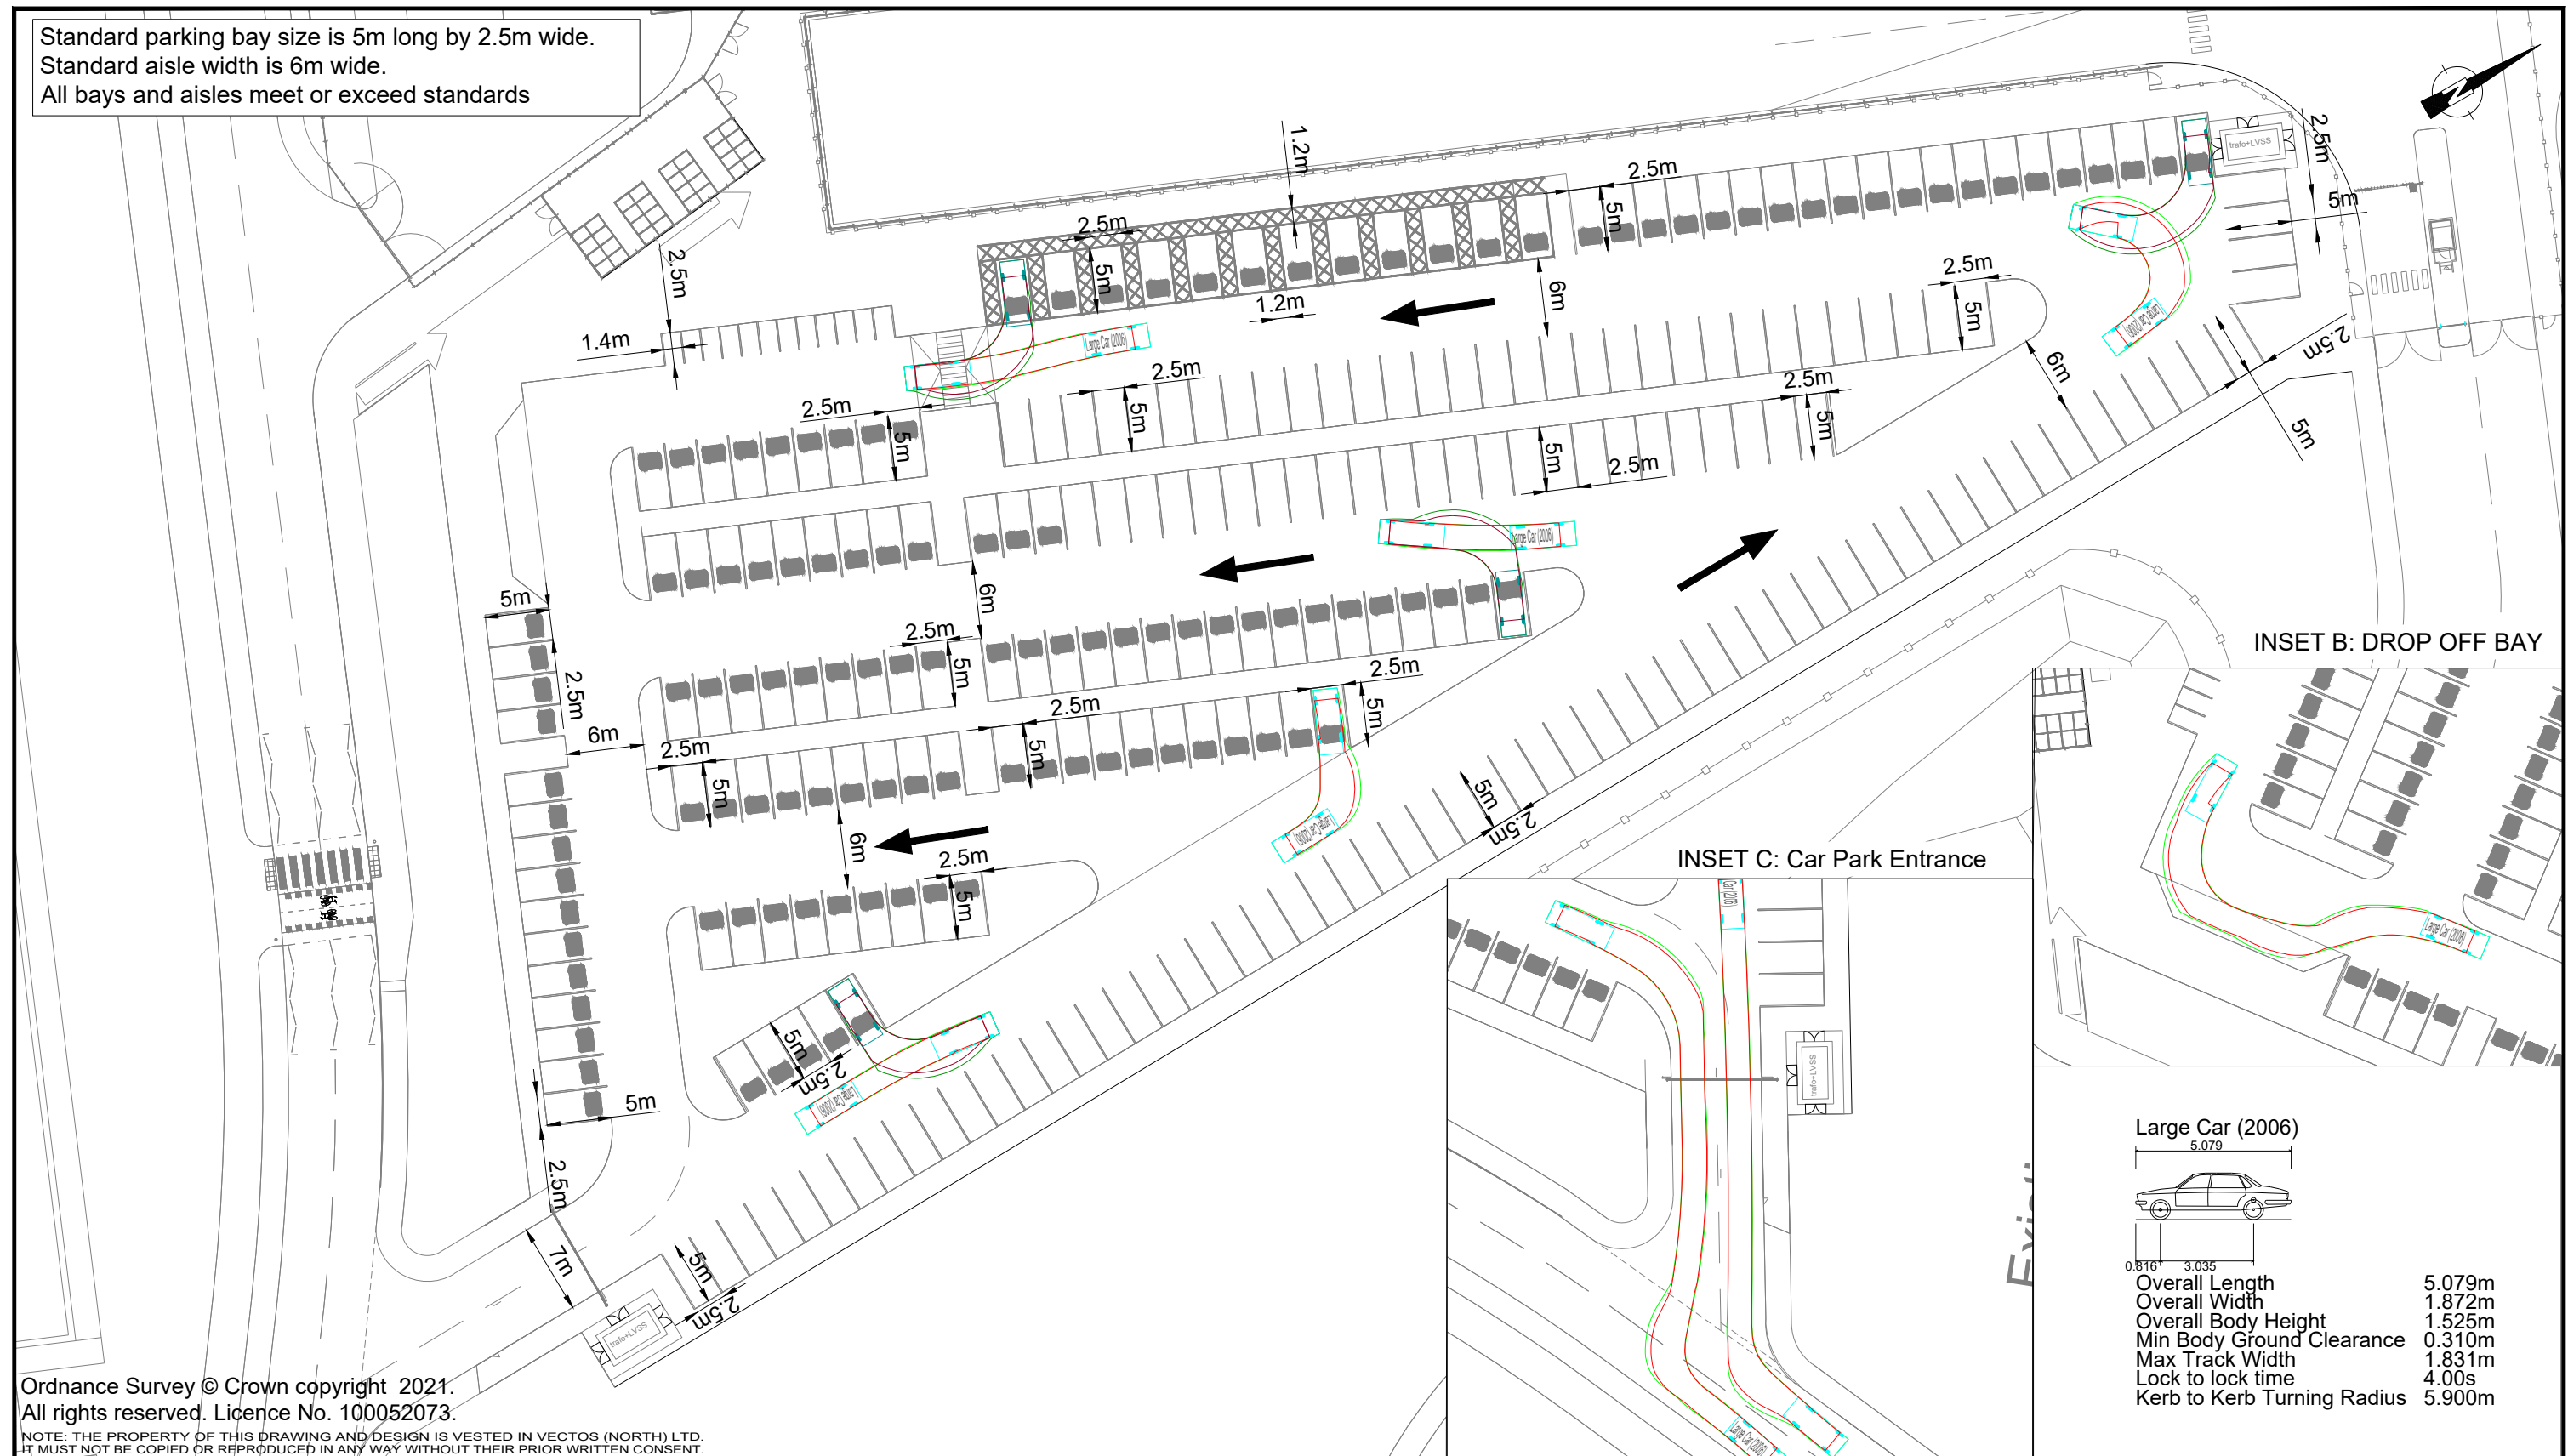

Ordnance Survey © Crown copyright 2021.
All rights reserved. Licence No. 100052073.

NOTE: THE PROPERTY OF THIS DRAWING AND DESIGN IS VESTED IN VECTOS (NORTH) LTD.
IT MUST NOT BE COPIED OR REPRODUCED IN ANY WAY WITHOUT THEIR PRIOR WRITTEN CONSENT.

REV.	DETAILS	DRAWN	CHECKED	DATE	Notes: 1. This is not a construction drawing and is intended for illustrative purposes only. 2. White lining is indicative only. 3. The Standard Design Vehicle (SDV) is a composite of 95% of private vehicles registered to drive on UK Highways and has been devised by the I.C.E (Institute of Civil Engineers)
A	Updated Site Layout	DJR	PT	11.11.21	
B	Updated Site Layout	DJR	PT	01.12.21	
C	Updated Site Layout	DJR	PT	17.12.21	
D	Amendments Made to Swept Paths	WD	PT	09.05.22	
E	Amendments Made to Drawing	WD	PT	27.05.22	
F	Updated Site Layout	DJR	PT	18.11.22	

Cronton Colliery, Knowsley Reserved Matters 1

Proposed Unit 02 - Car Park Layout Review

DRAWN: DJR	CHECKED: TR	DATE: 15.10.2021	SCALES: 1:500 at A3
---------------	----------------	---------------------	------------------------

Tritax Symmetry

vectos.

4th Floor Oxford Place, 61 Oxford Street, Manchester, M1 6EQ
0161 228 1008 e: manchester@vectos.co.uk

DRAWING NUMBER:	REVISION:
VN212041-TR103	F