


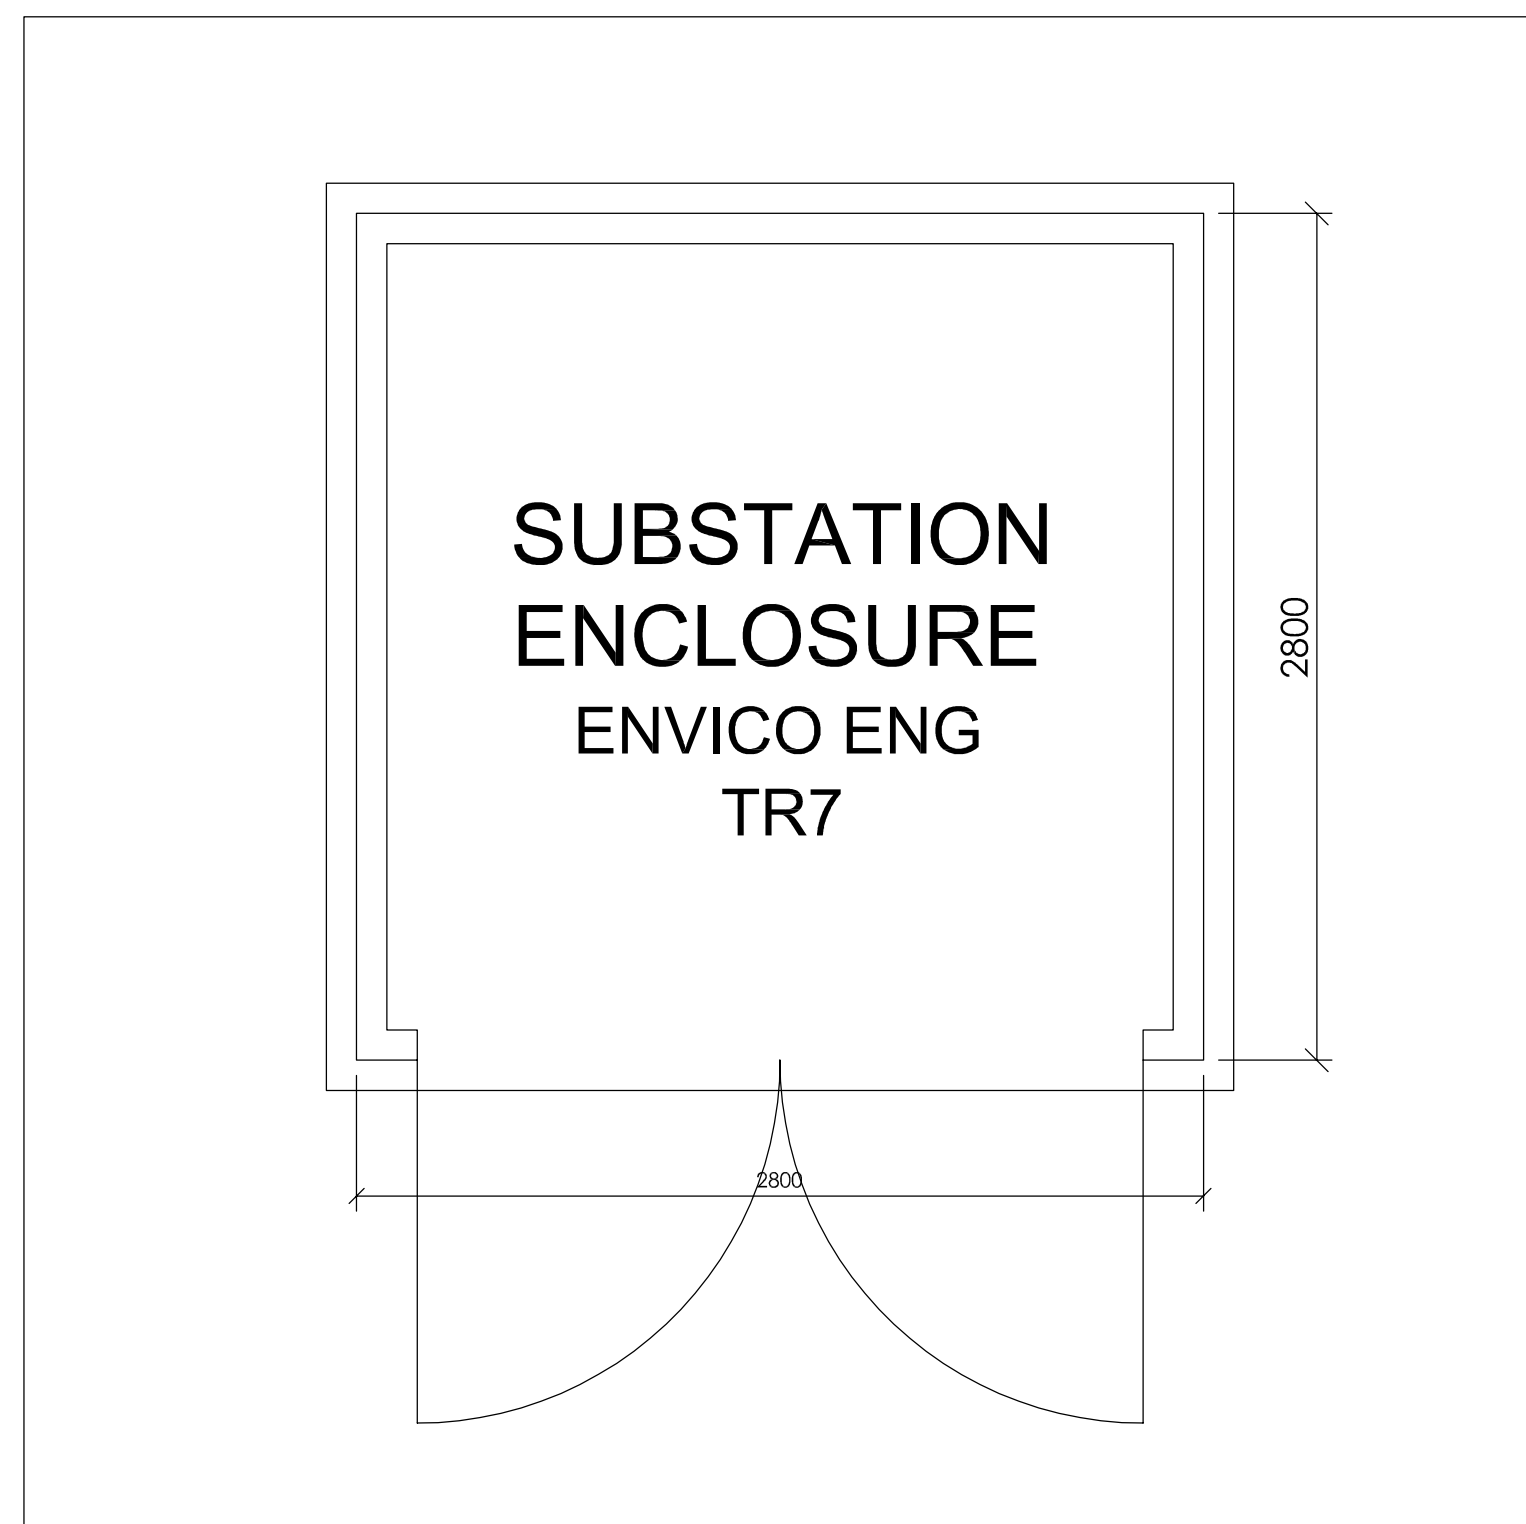


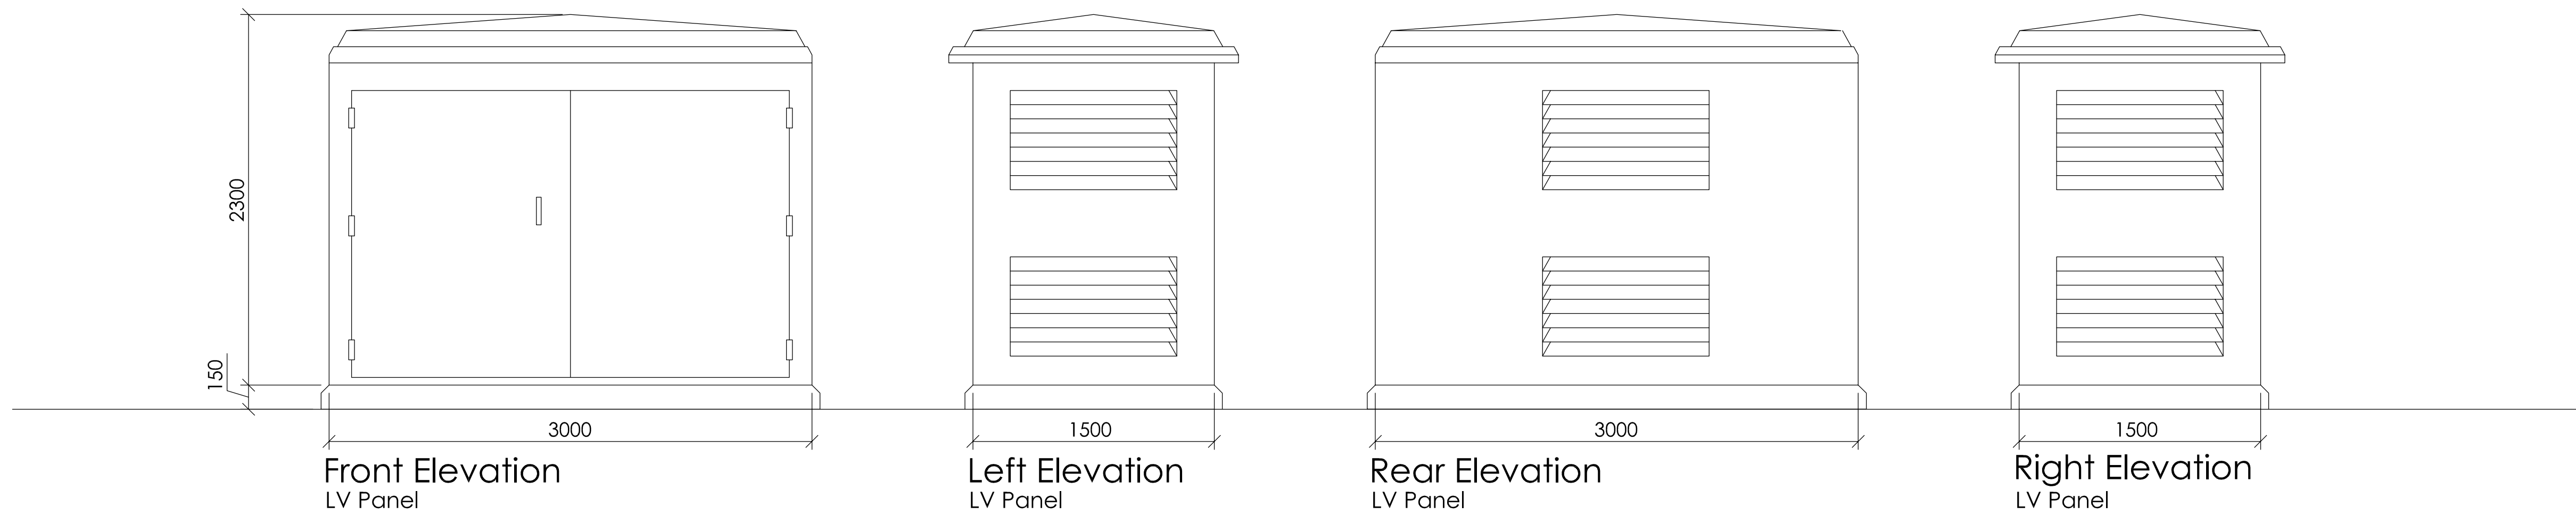

Plan - Substation

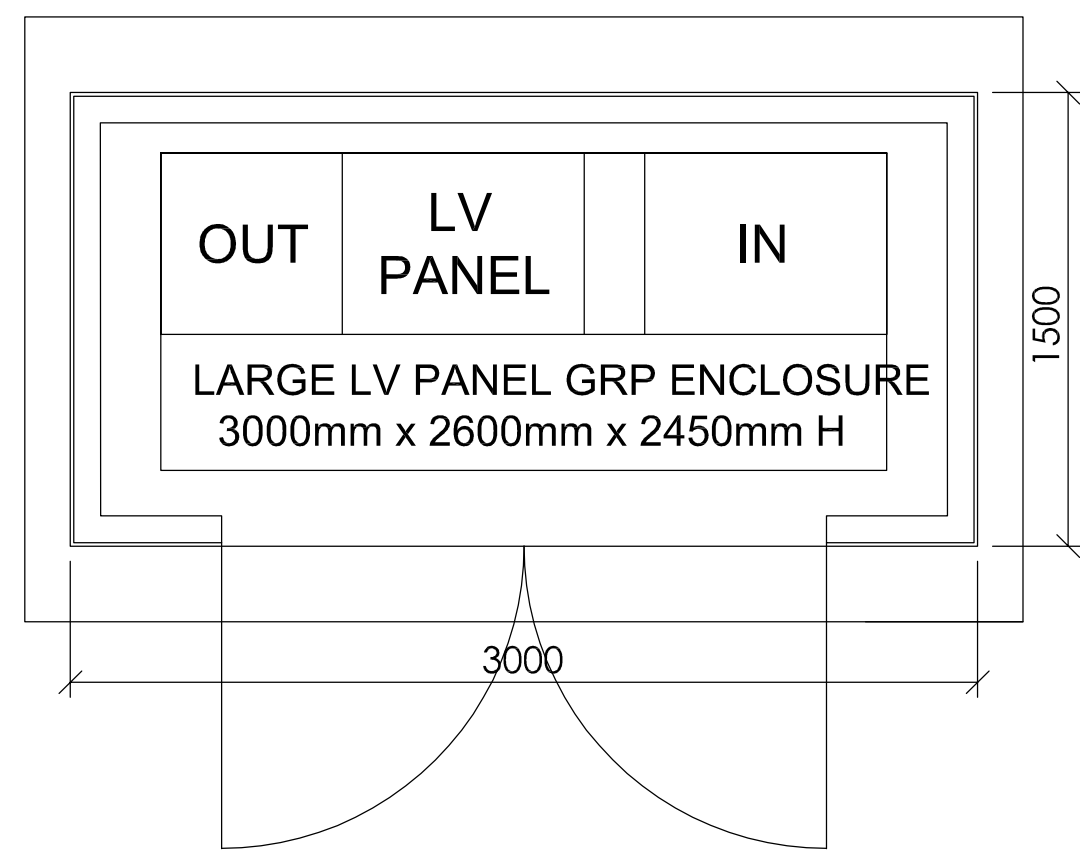

Plan - LV Panel

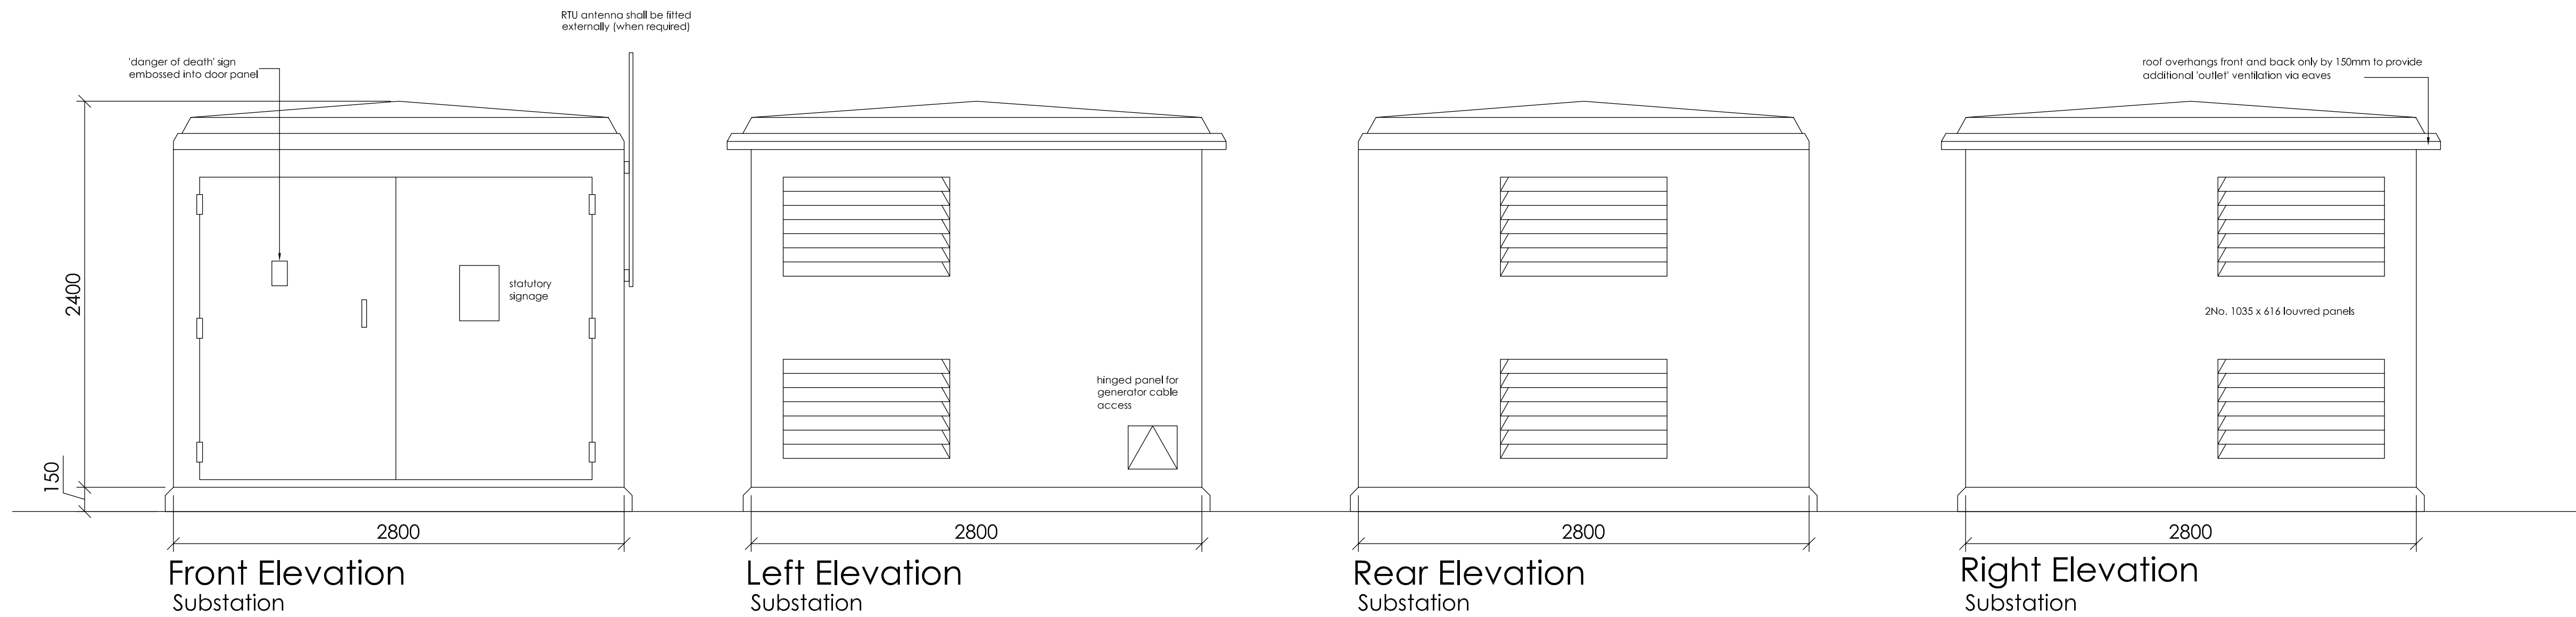

rev	date	by	description
CLIENT mfg Motor Fuel Ltd, Gladstone Place 36-38 Upper Marlborough Road St albans, Herts , AL1 3UU			
PROJECT LOCATION Halewood Service Station 195 Higher Road, Liverpool Merseyside, L26 1UN			
DRAWING Cabinet Elevations			
		Hartnell Taylor Cook Inigo House 30 Bedford Street London WC2E 9ED	
Date: September 2024	Drawn By: RS	A1 original size	
Scale: 1:25 @ A1	Dwg No: 1000246-XX-XX-DR-A-0100	Rev:	-