

Key:

Existing Wall: 


Structure Over: - - - -

Demolitions: - - - -


New Wall: 

Site Boundary: - . - . - .

Fence Line: - - - -

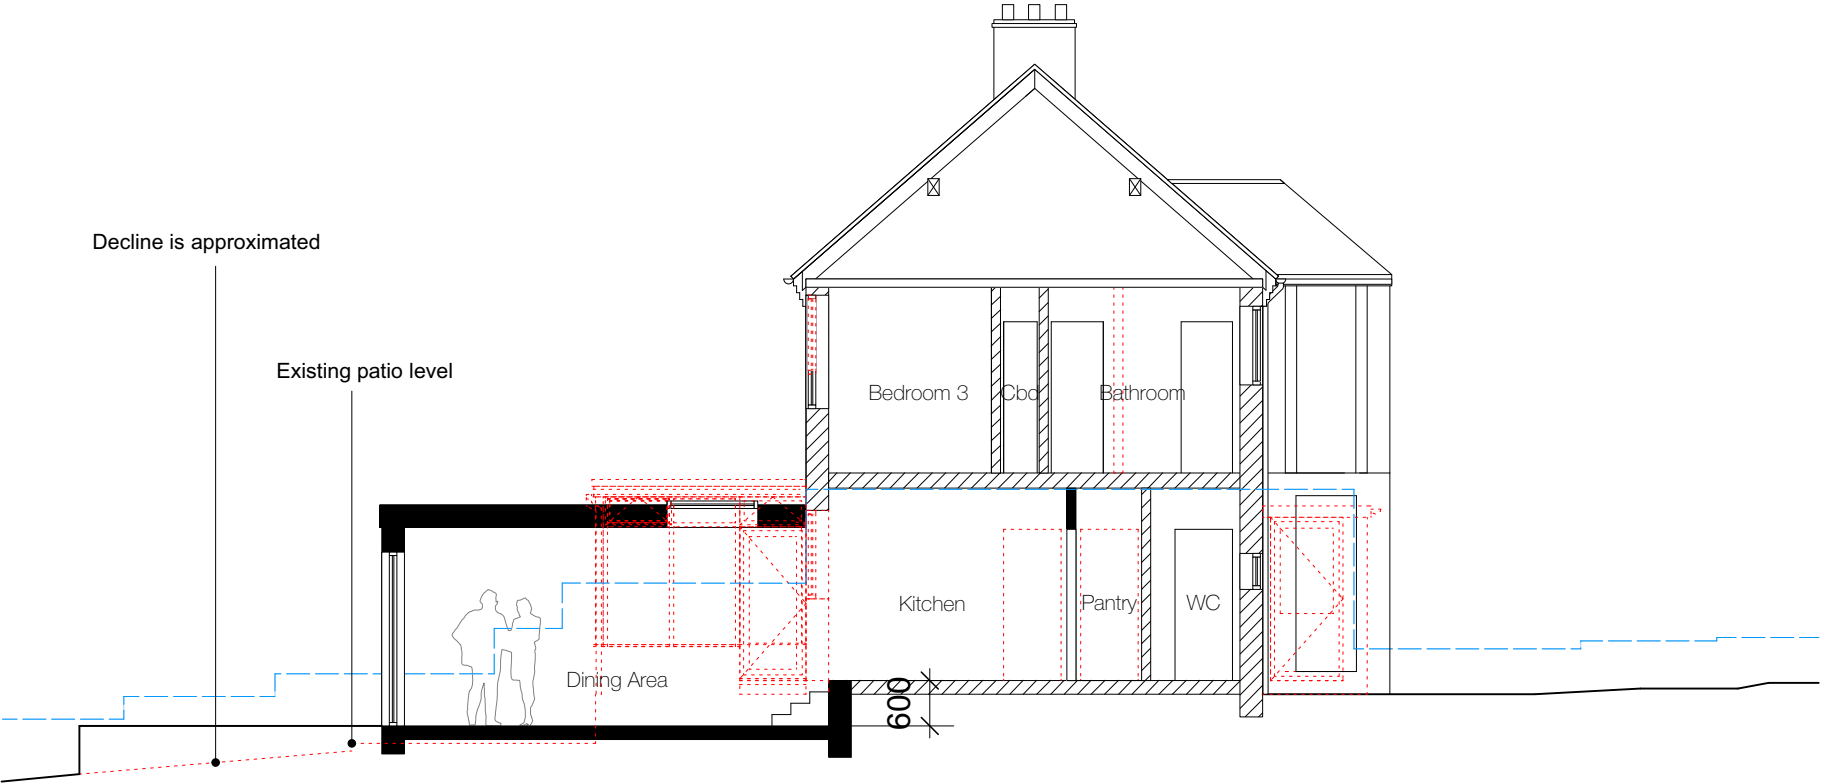

Proposed Section A-A

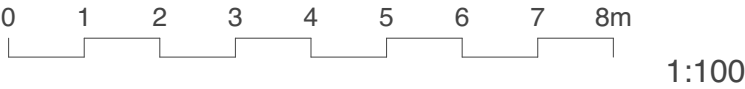

A 15.11.2024 Porch design altered on first floor level, following comments from planner.

PLANNING

Client: Dennis McGlynn
Drawing Number: P388 311
Drawing Title: Proposed - Section
Date: 16/09/2024
Scale: 1:100 @ A3