


HEATHFIELD DRIVE

Proposed new Drop Down Kerb

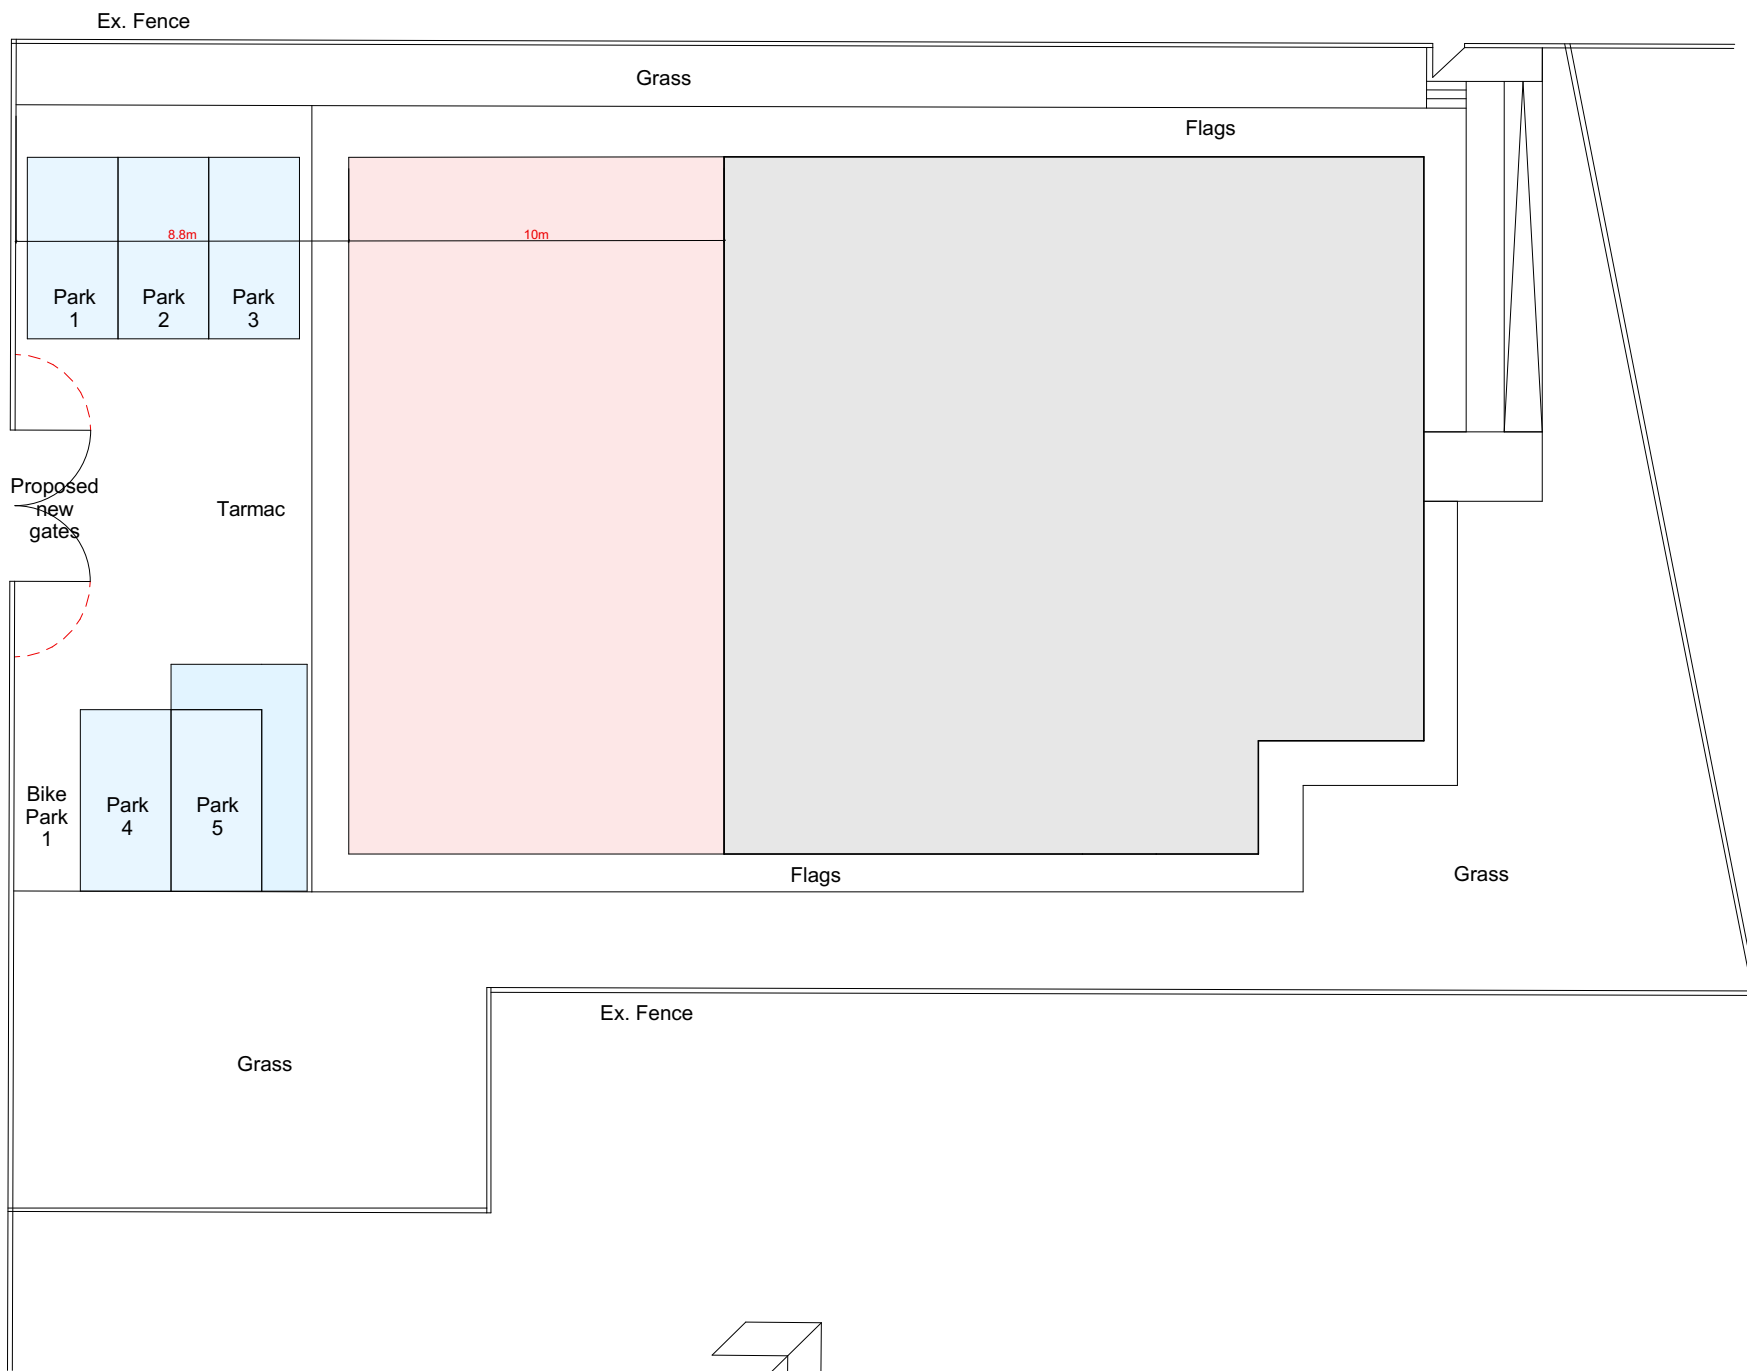

LBC Design Architectural Services 15 Scool Lane Skelmersdale Lancashire WN88EH t: 01695 717299 m: 07734 387384 e: lukecowing@aol.co.uk	Job Information	Name PROPOSED EXTENSION Boxing Club, Heathfield Drive, Kirkby.	Proposed Site Plan			
		Number 2022-1055	Number L03	Revision -	Date 10/22	Scale@A3 1:200