

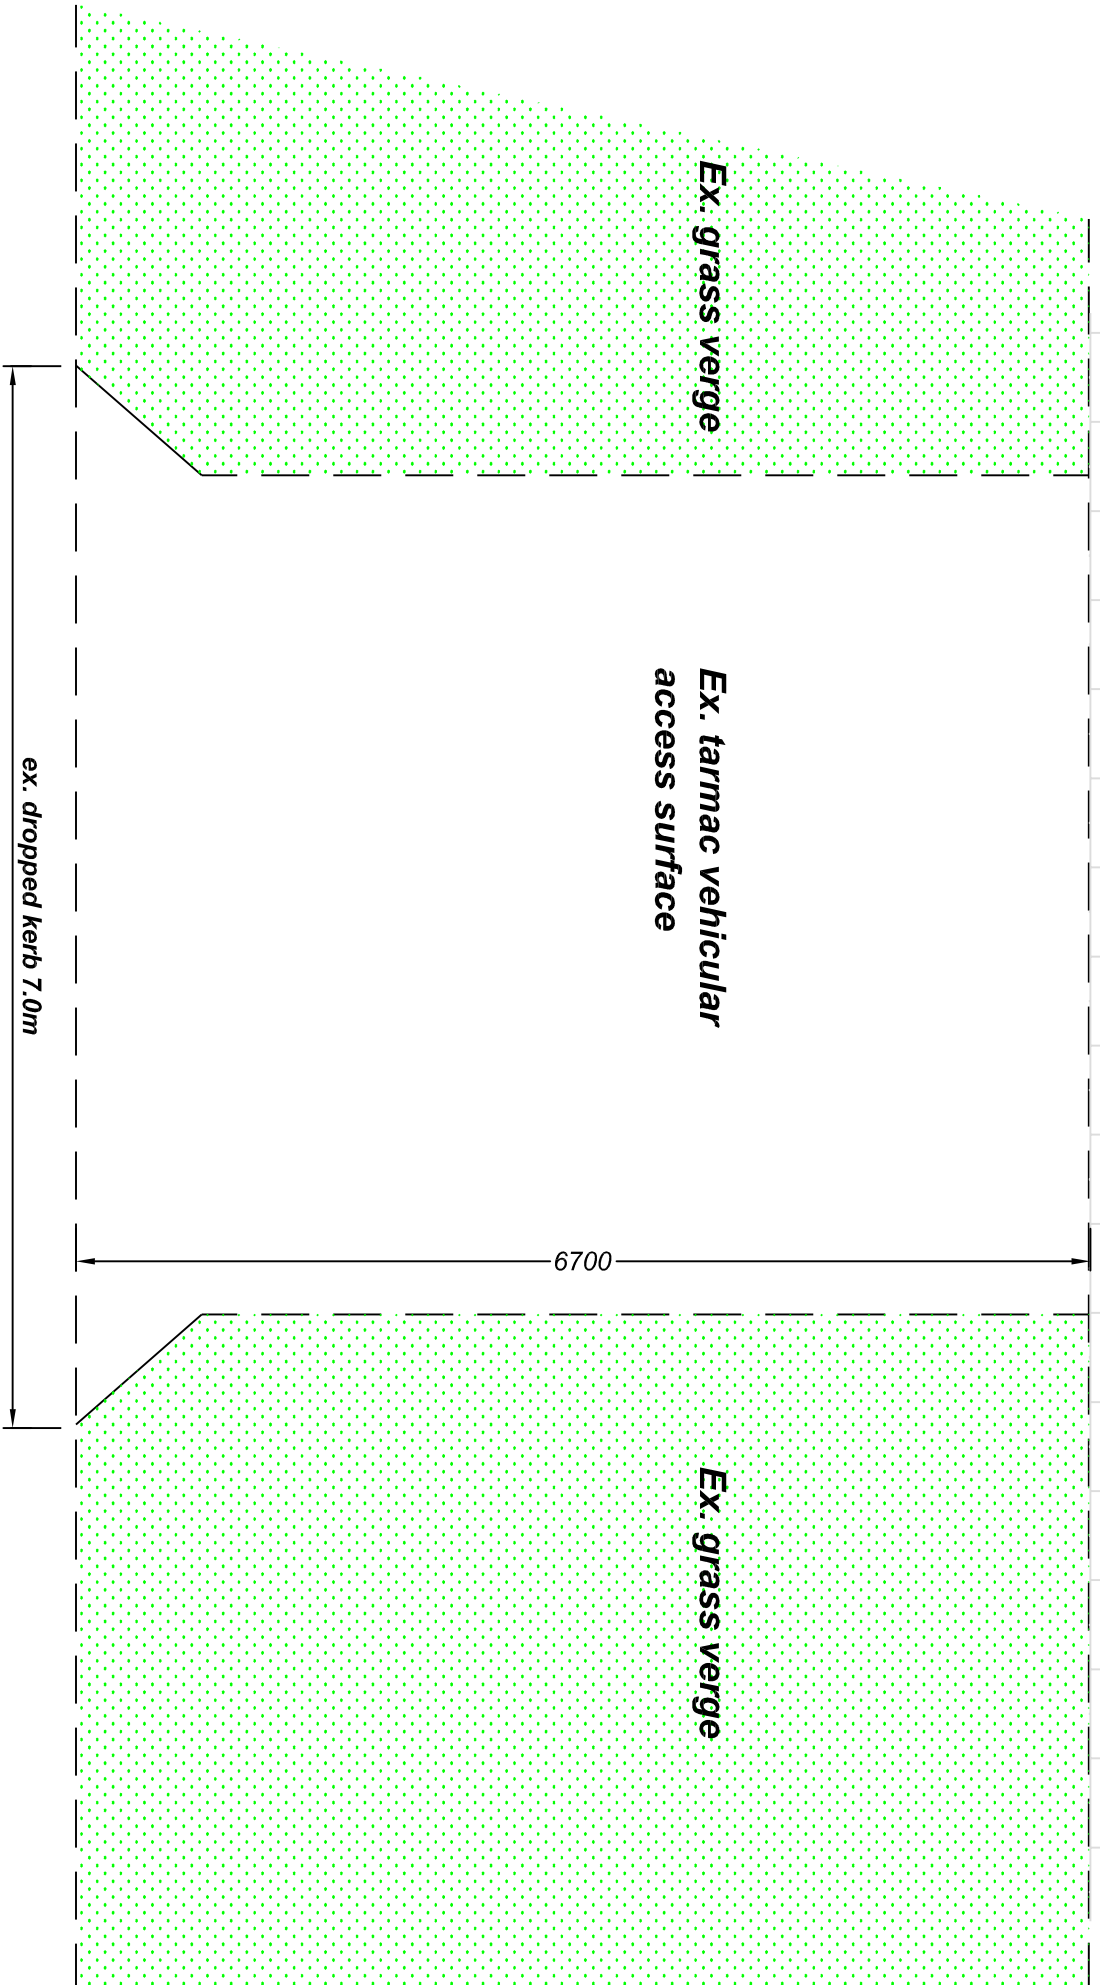
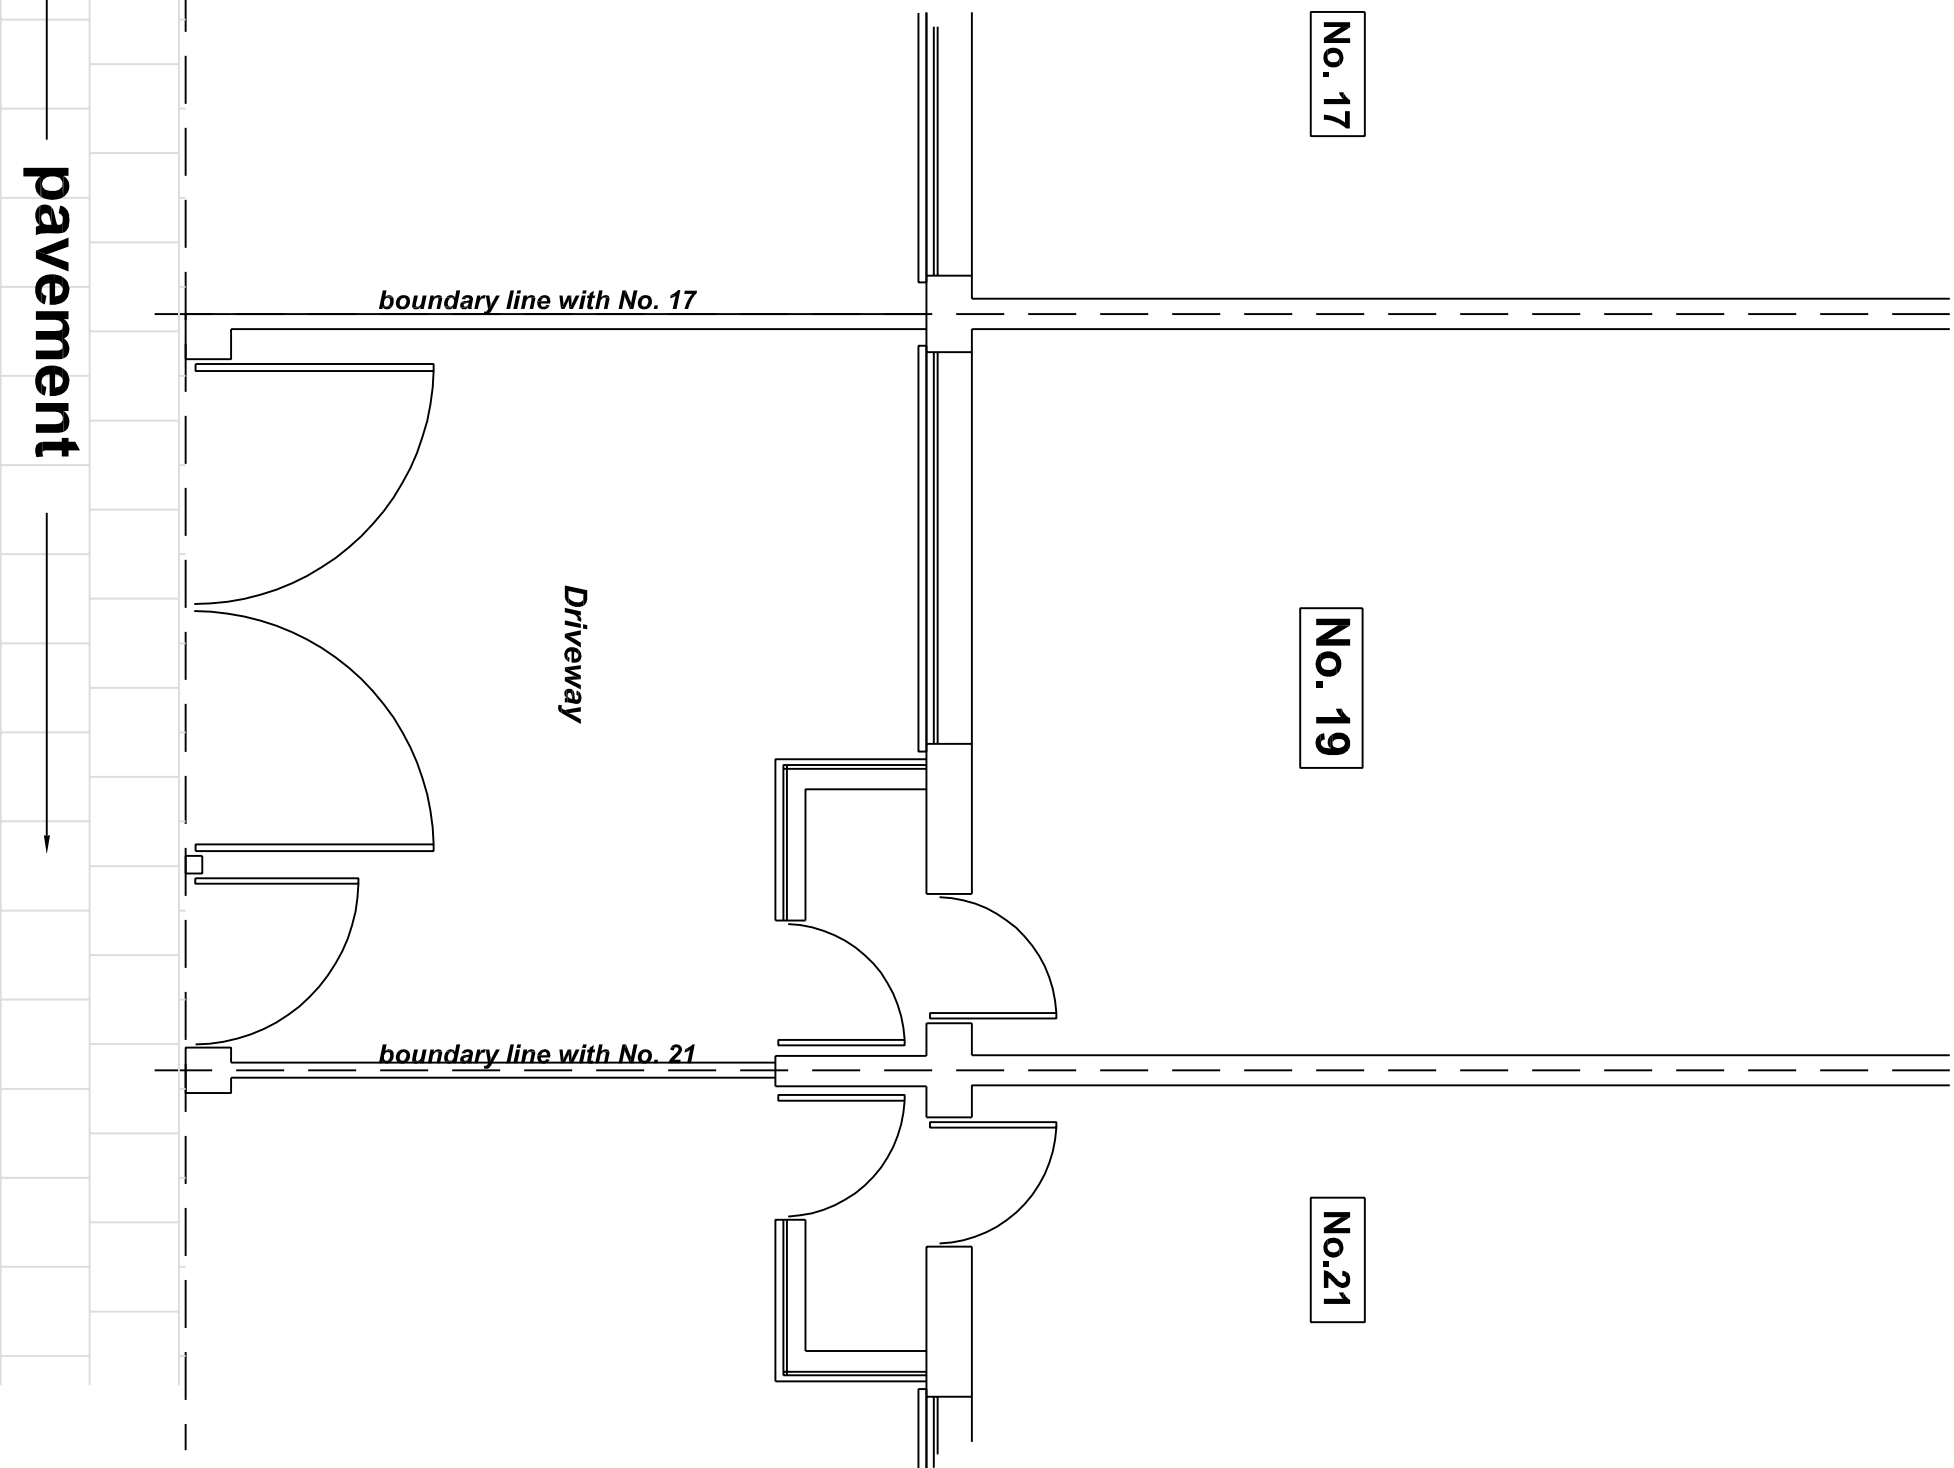


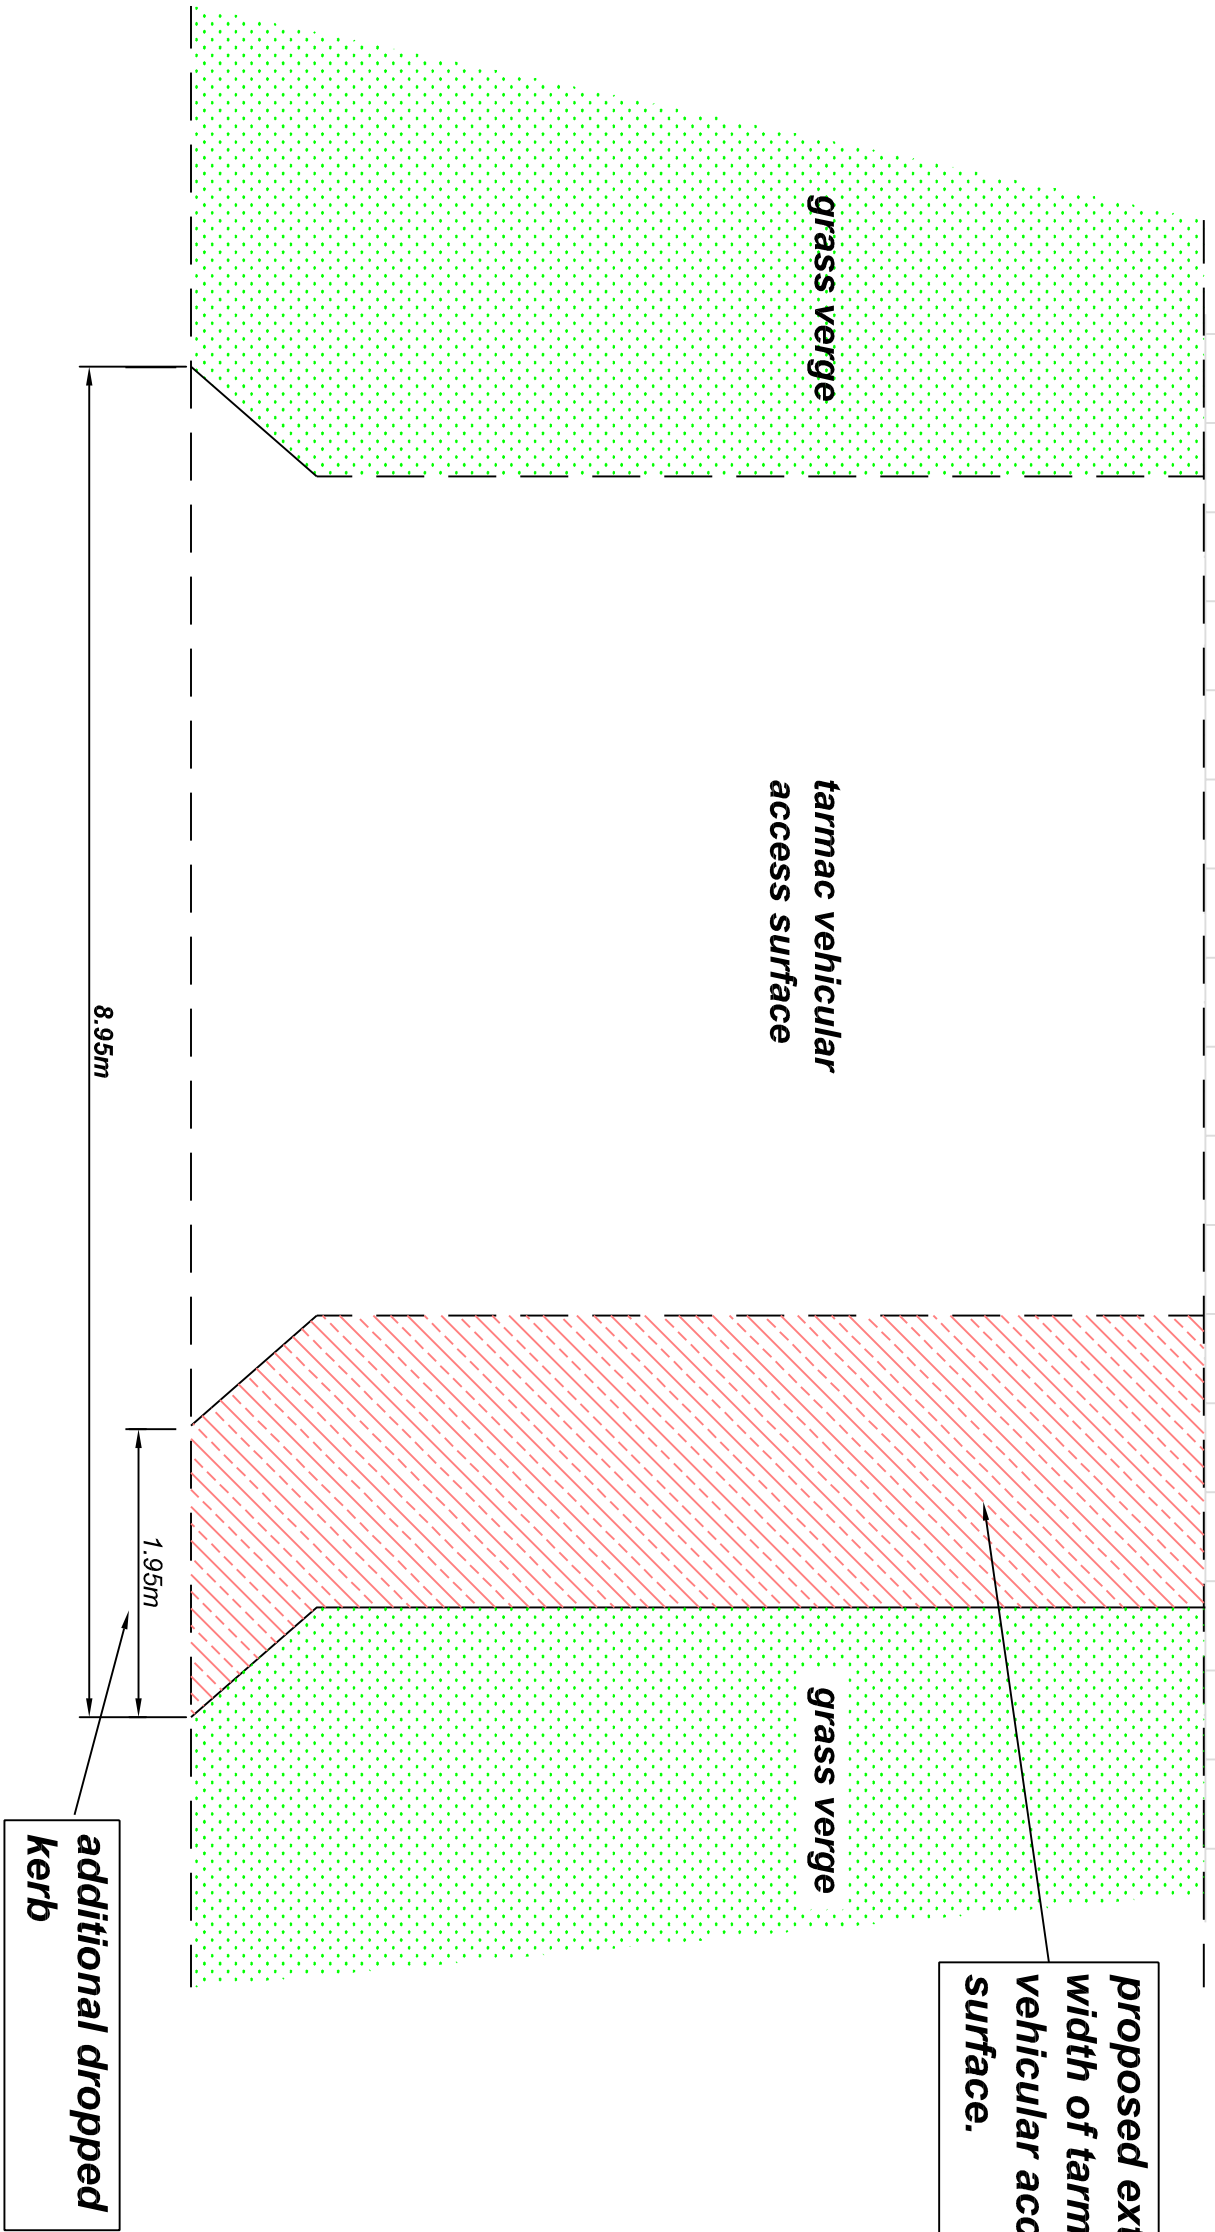

COPPELHOUSE LANE

Existing Ground Plan

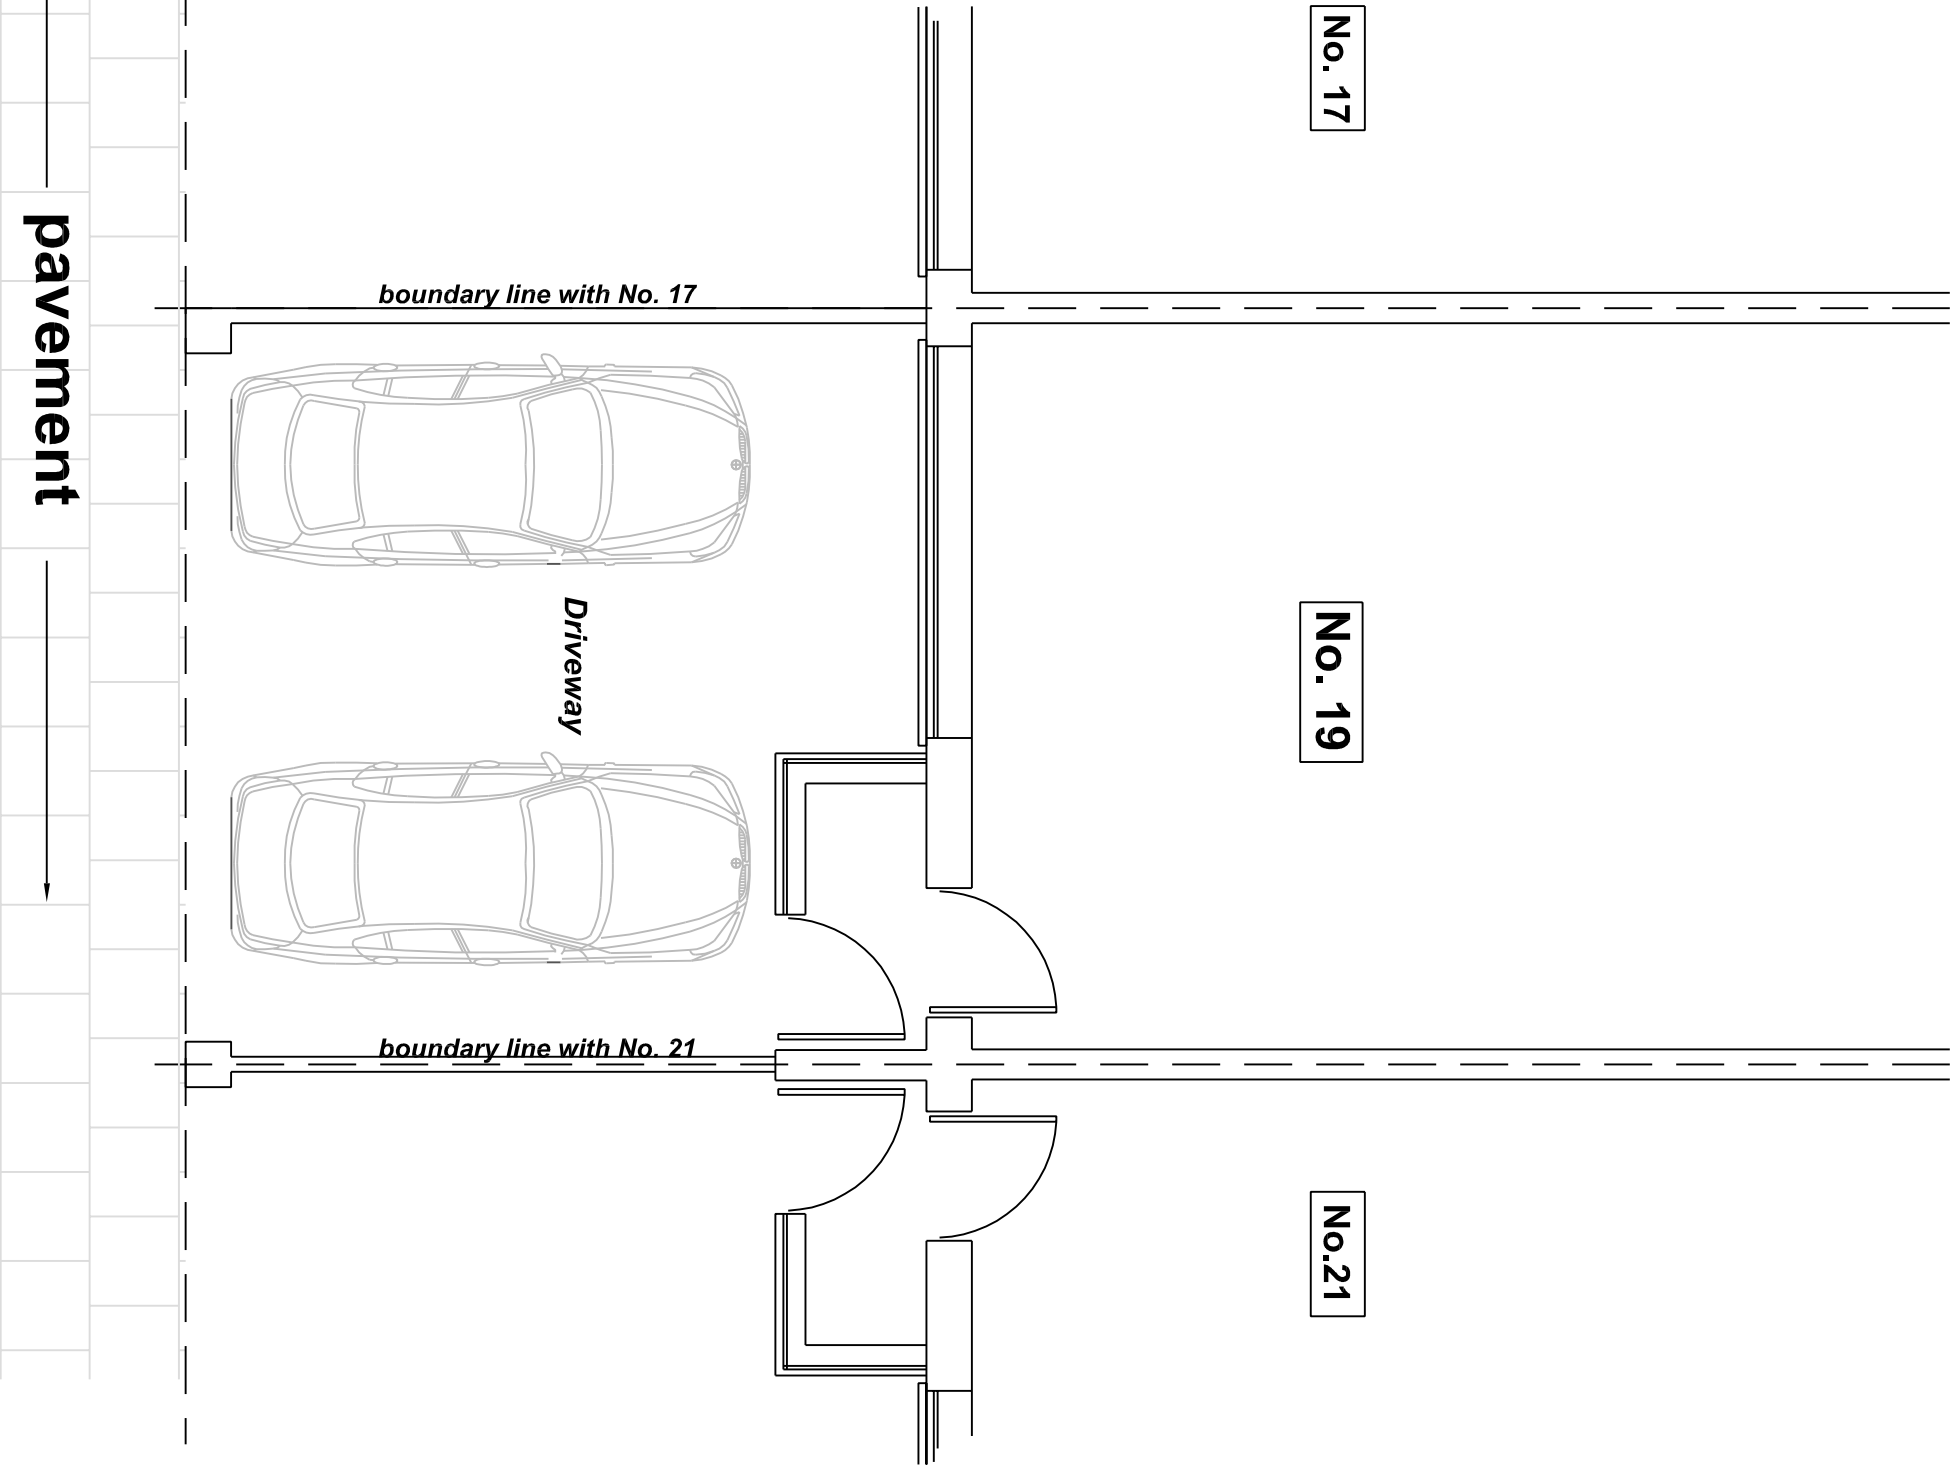

COPPELHOUSE LANE

Proposed Ground Plan

OBJECT:-
To widen the existing
vehicular access to
dwelling

FOR PLANNING ONLY


Date	Rev.	REVISION DETAIL

Planning Ref No. :- 25/00003/FUL

Drawing No. :- FM/25/PL-01

Existing & Proposed details to:-

19 Coppelhouse Lane,
Fazakerley,
Knowsley
L10 0AR

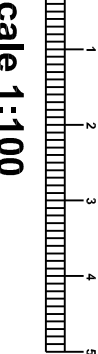

Scale 1:100

All Dimensions are in millimetres (unless stated)

Date:- February '25

A1