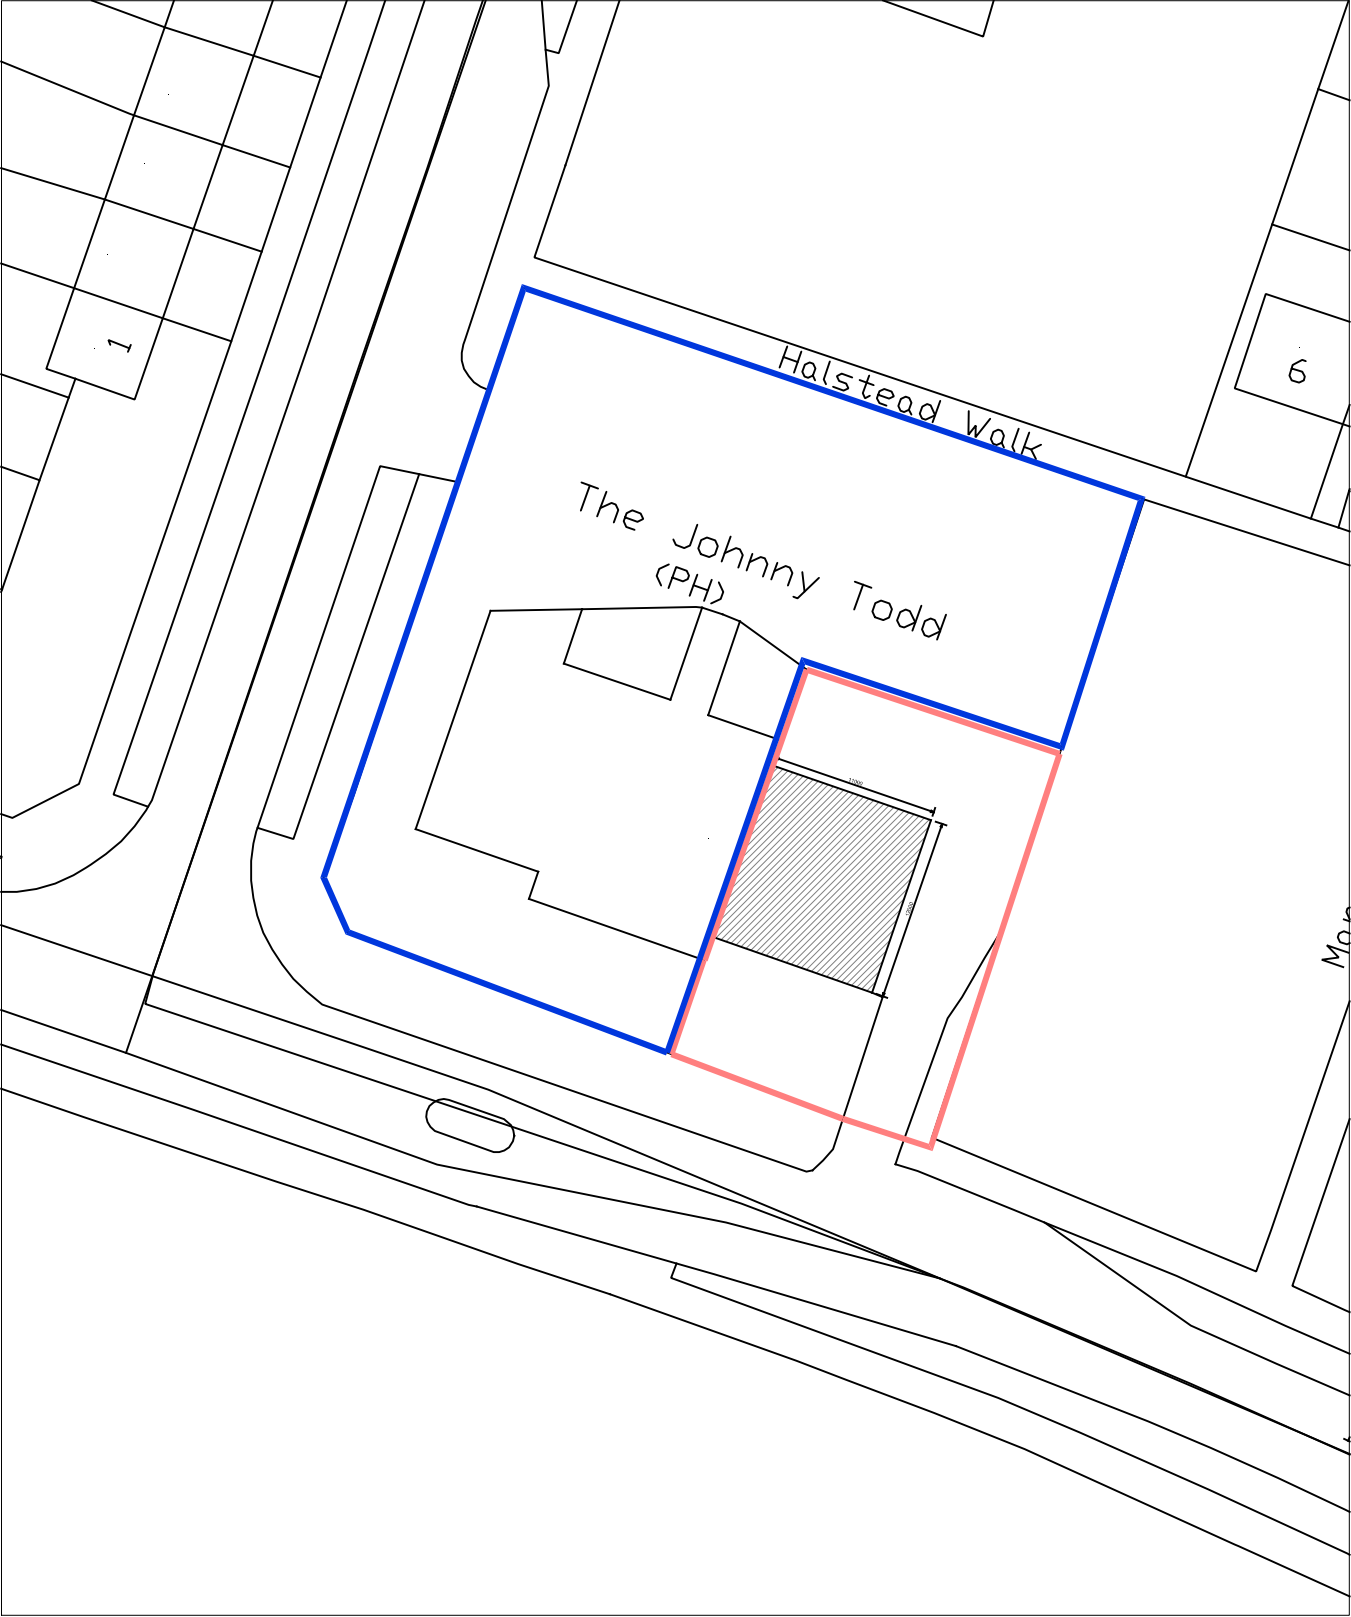


Project
INSTALLATION OF A NEW SHOP FRONT AT THE JOHNNY TODD,
2 WHITEFIELD DRIVE, KIRKBY, LIVERPOOL. L32 5TR

Client
MR NESERASA

Contract. No.	Drg.No.	Revision	Scale	1:500	@ A4
	2		By	MCC	Date
			Chkd		JUNE 2024

Drawing Title
SITE BLOCK PLAN

MAT Design Limited
Town Planning & Building
Control Consultants

17 BROOKSIDE AVE
ECCLESTON
ST. HELENS
WA10 4RN

Telephone:07850203448
E-mail:miketa@blueyonder.co.uk