


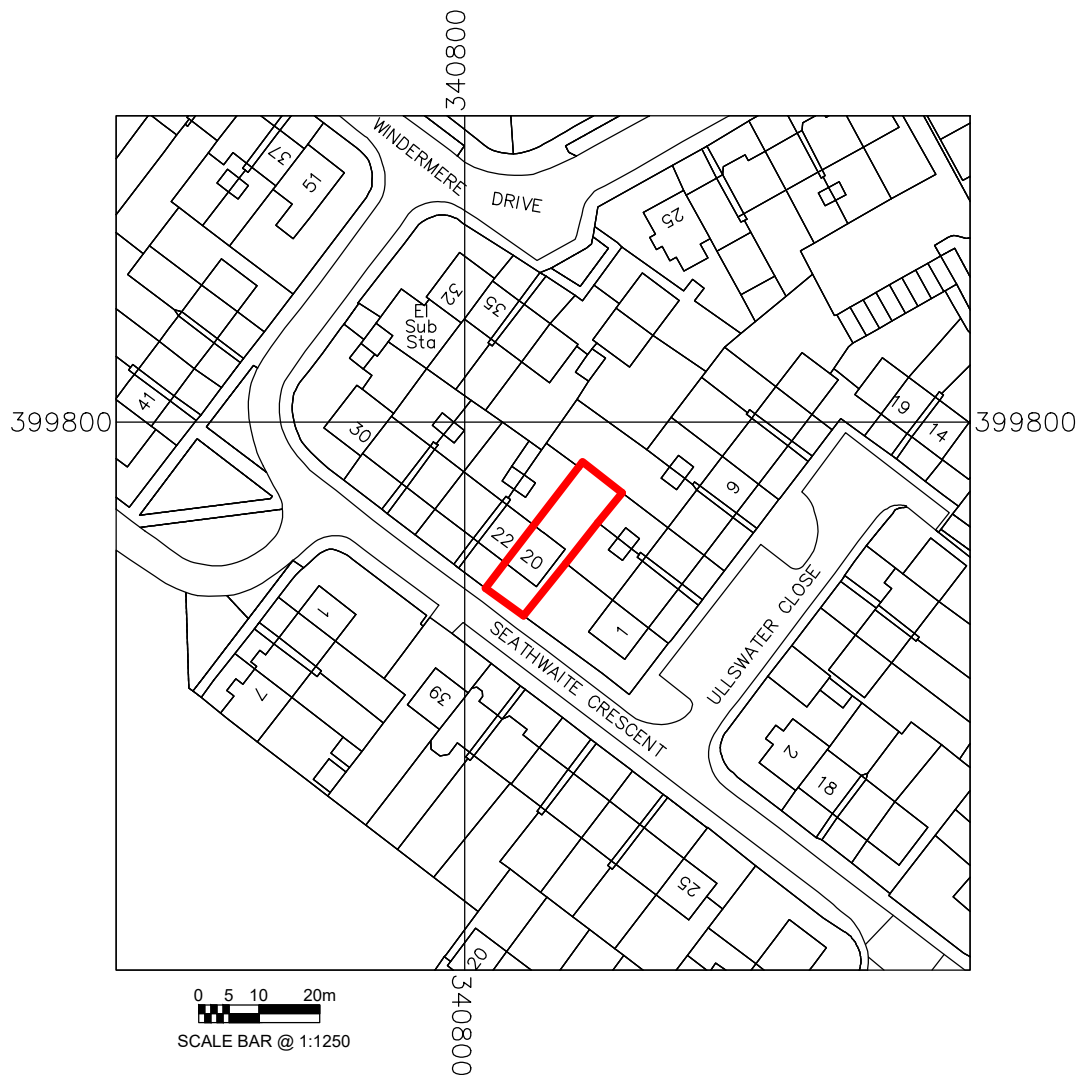

revision description

Project Address:

**20 Seathwaite Crescent
Liverpool, L33 2DW**

Project Description:

Proposed single storey rear extension to create Accessible Bedroom and En-Suite.

Drawing Title:

LOCATION PLAN

Mobile : 07703 438 564
Email : mhampton@services@gmail.com

Scale: 1:1250 at A4
Drawing No.: SC20 - P02

Date: June 2026
Revision: