




ELEVATION 3



ELEVATION 4

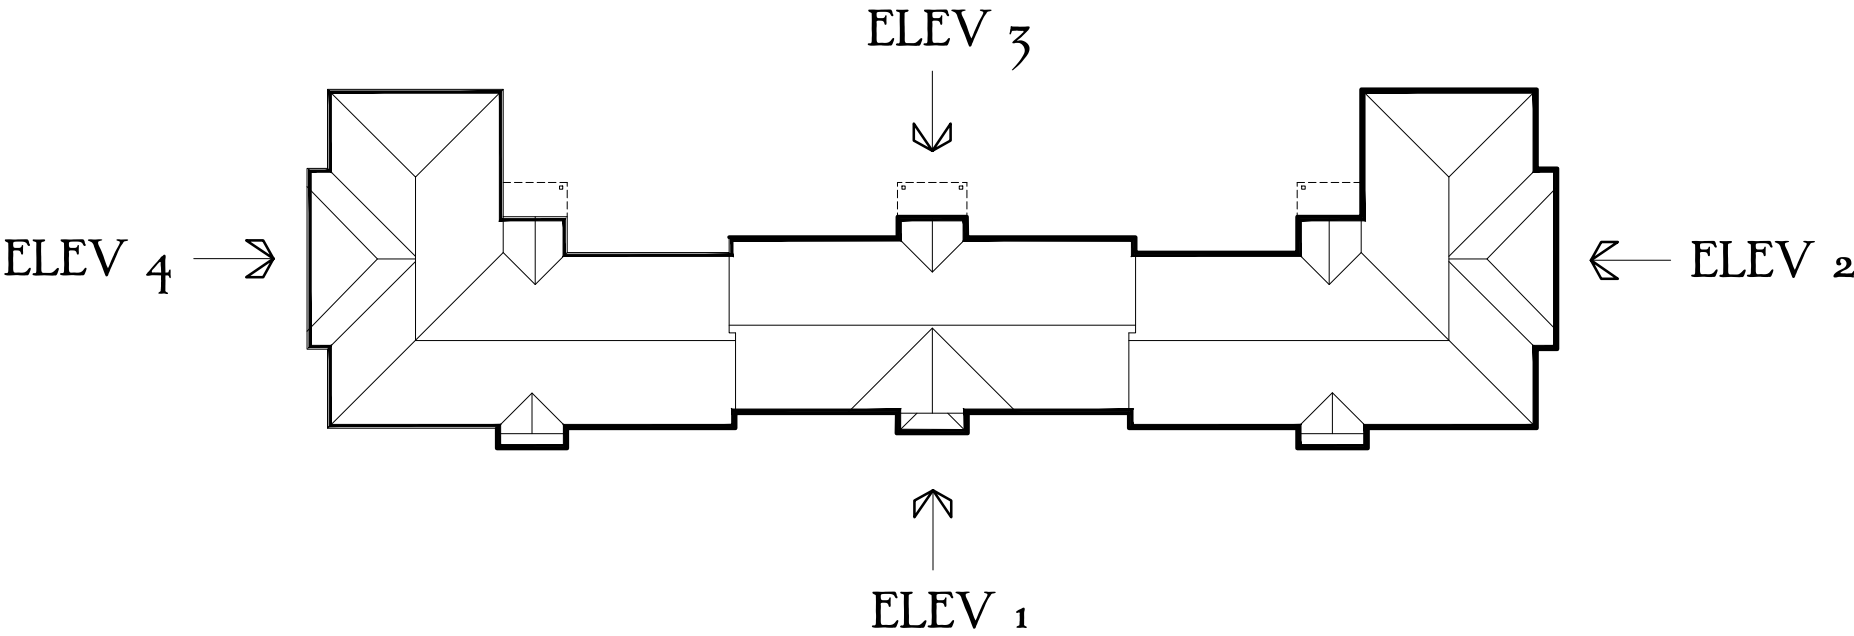

Revisions:
A: 03.01.2023 Window pattern changed to a plain casement to LPA's request. GJF

Halewood Apartments
Plots 468-491
Sheet 5 of 5

TYPE A 544 sq.ft 50.55 sq.m
TYPE B 579 sq.ft 53.68 sq.m

DATE: June 2022
REV: A

Drawing scale 1:100 @ A2

