


EXISTING GROUND FLOOR



13 SPINNEY VIEW

L33 7XX

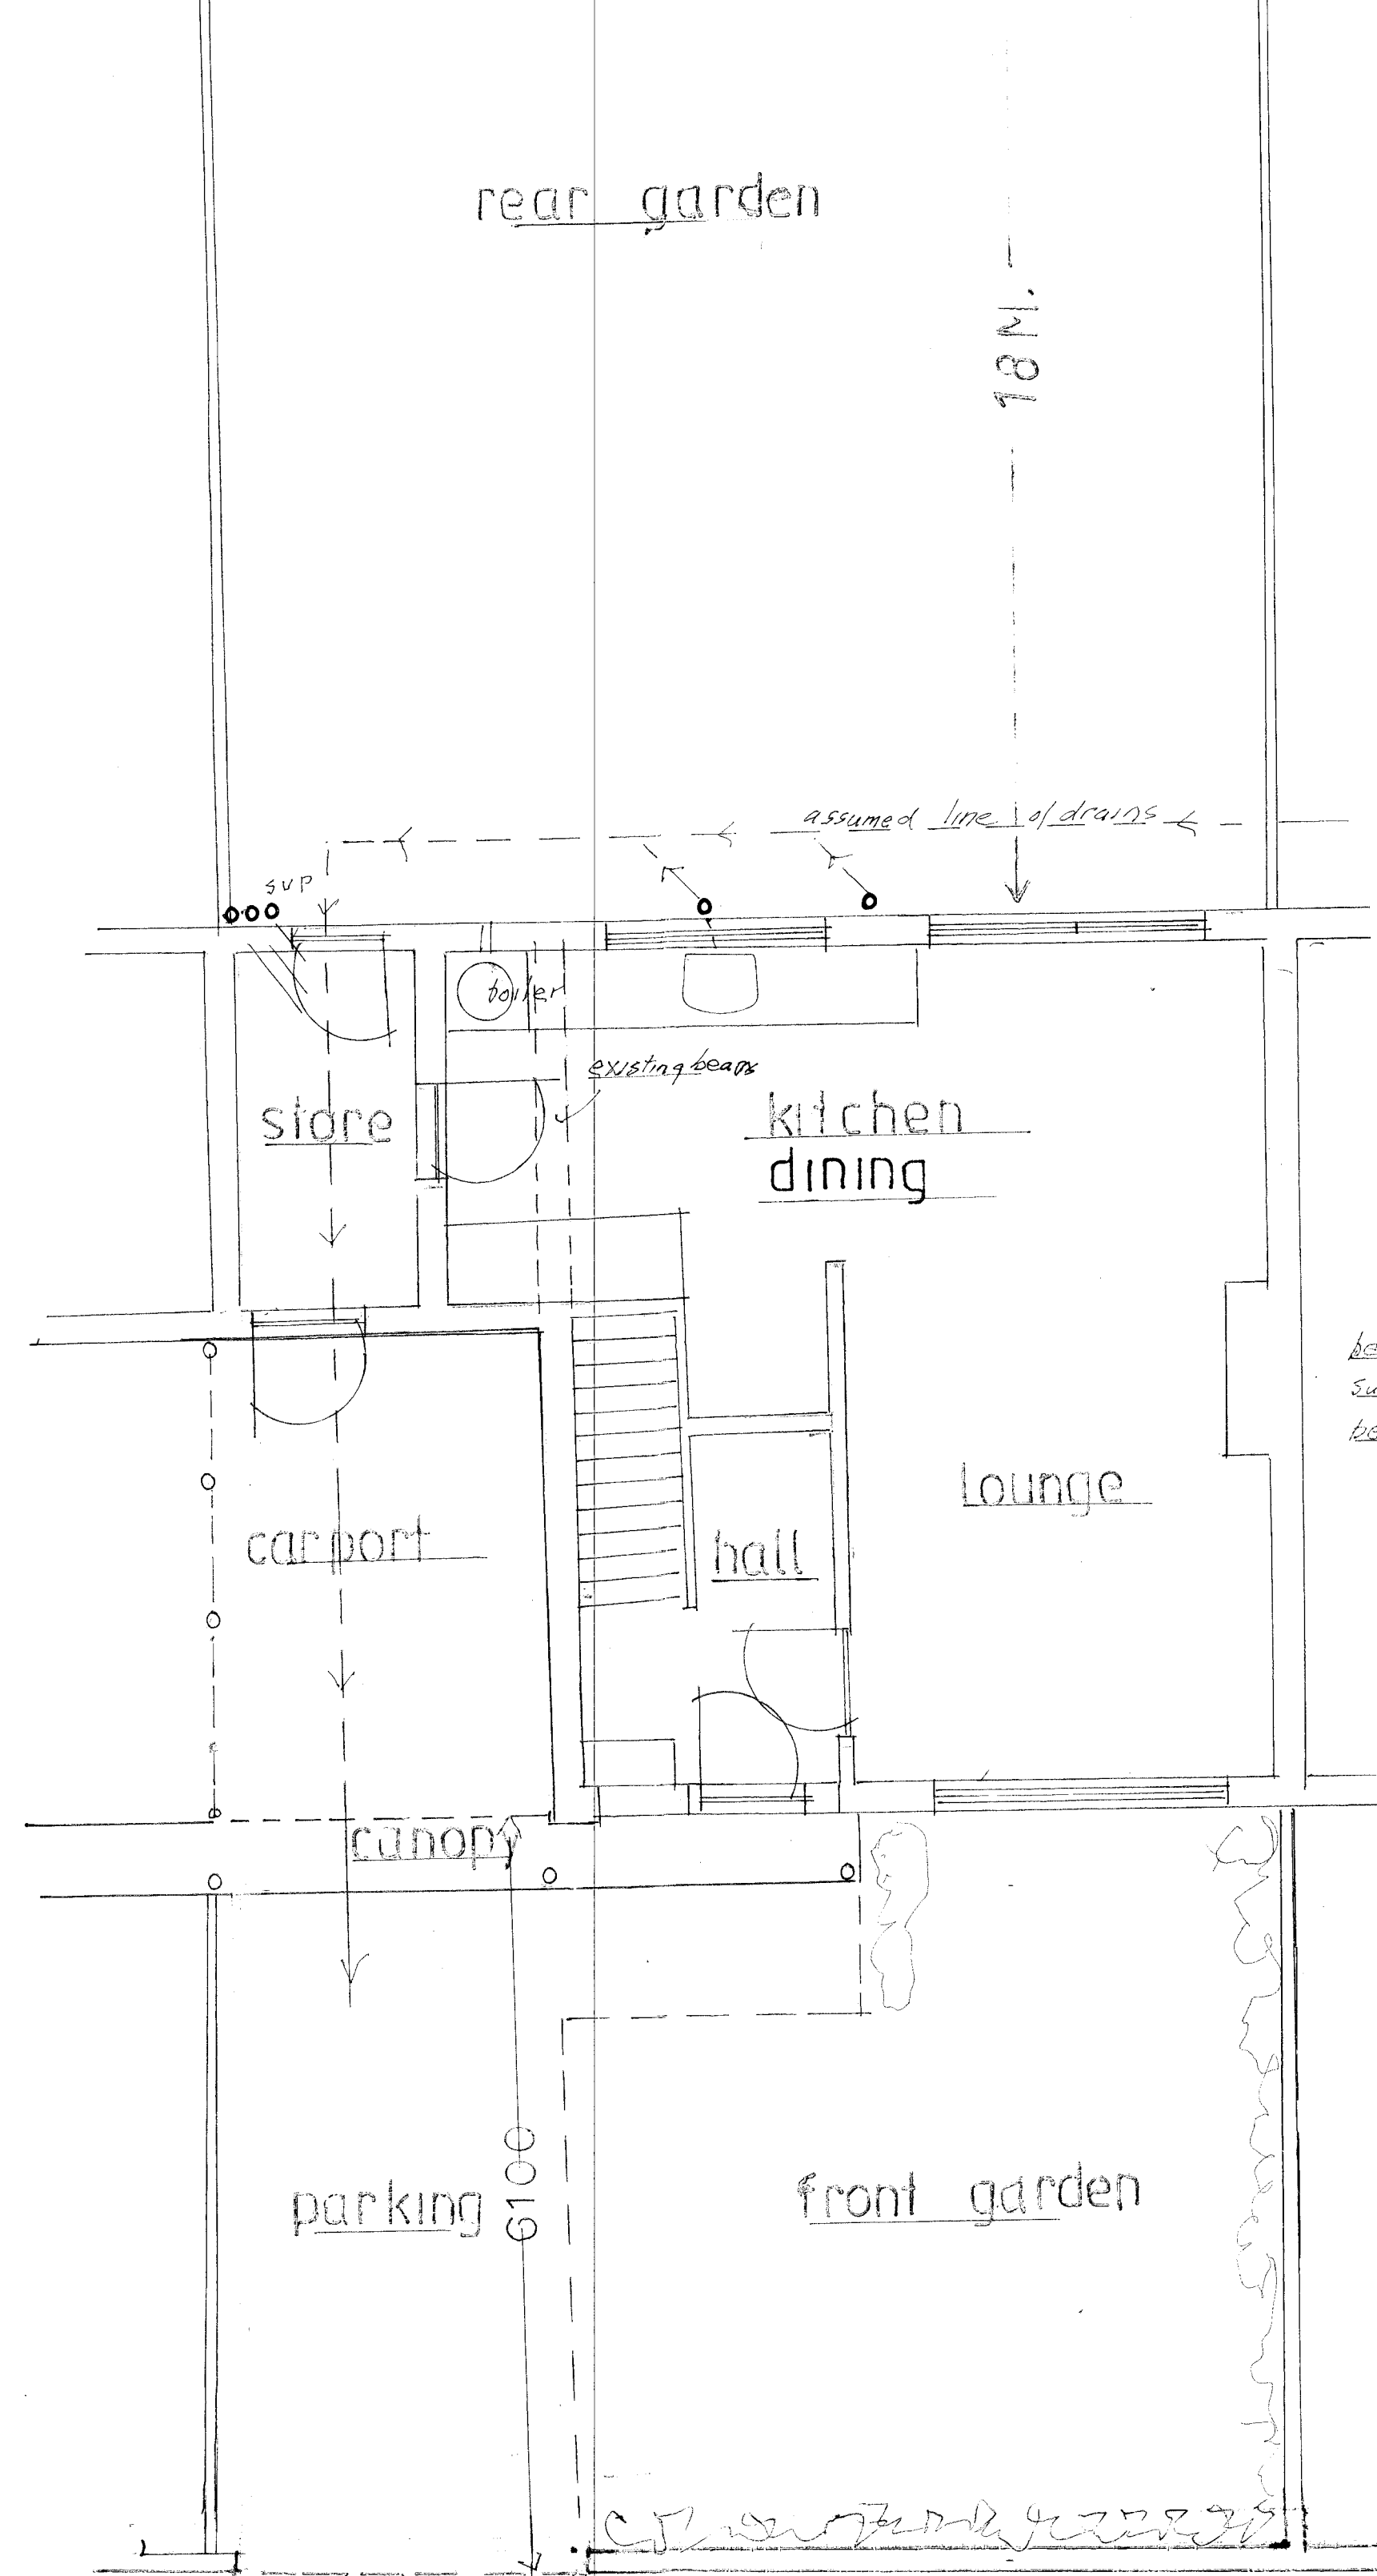


PROPOSED GROUND FLOOR

AMENDED 20.12.2022

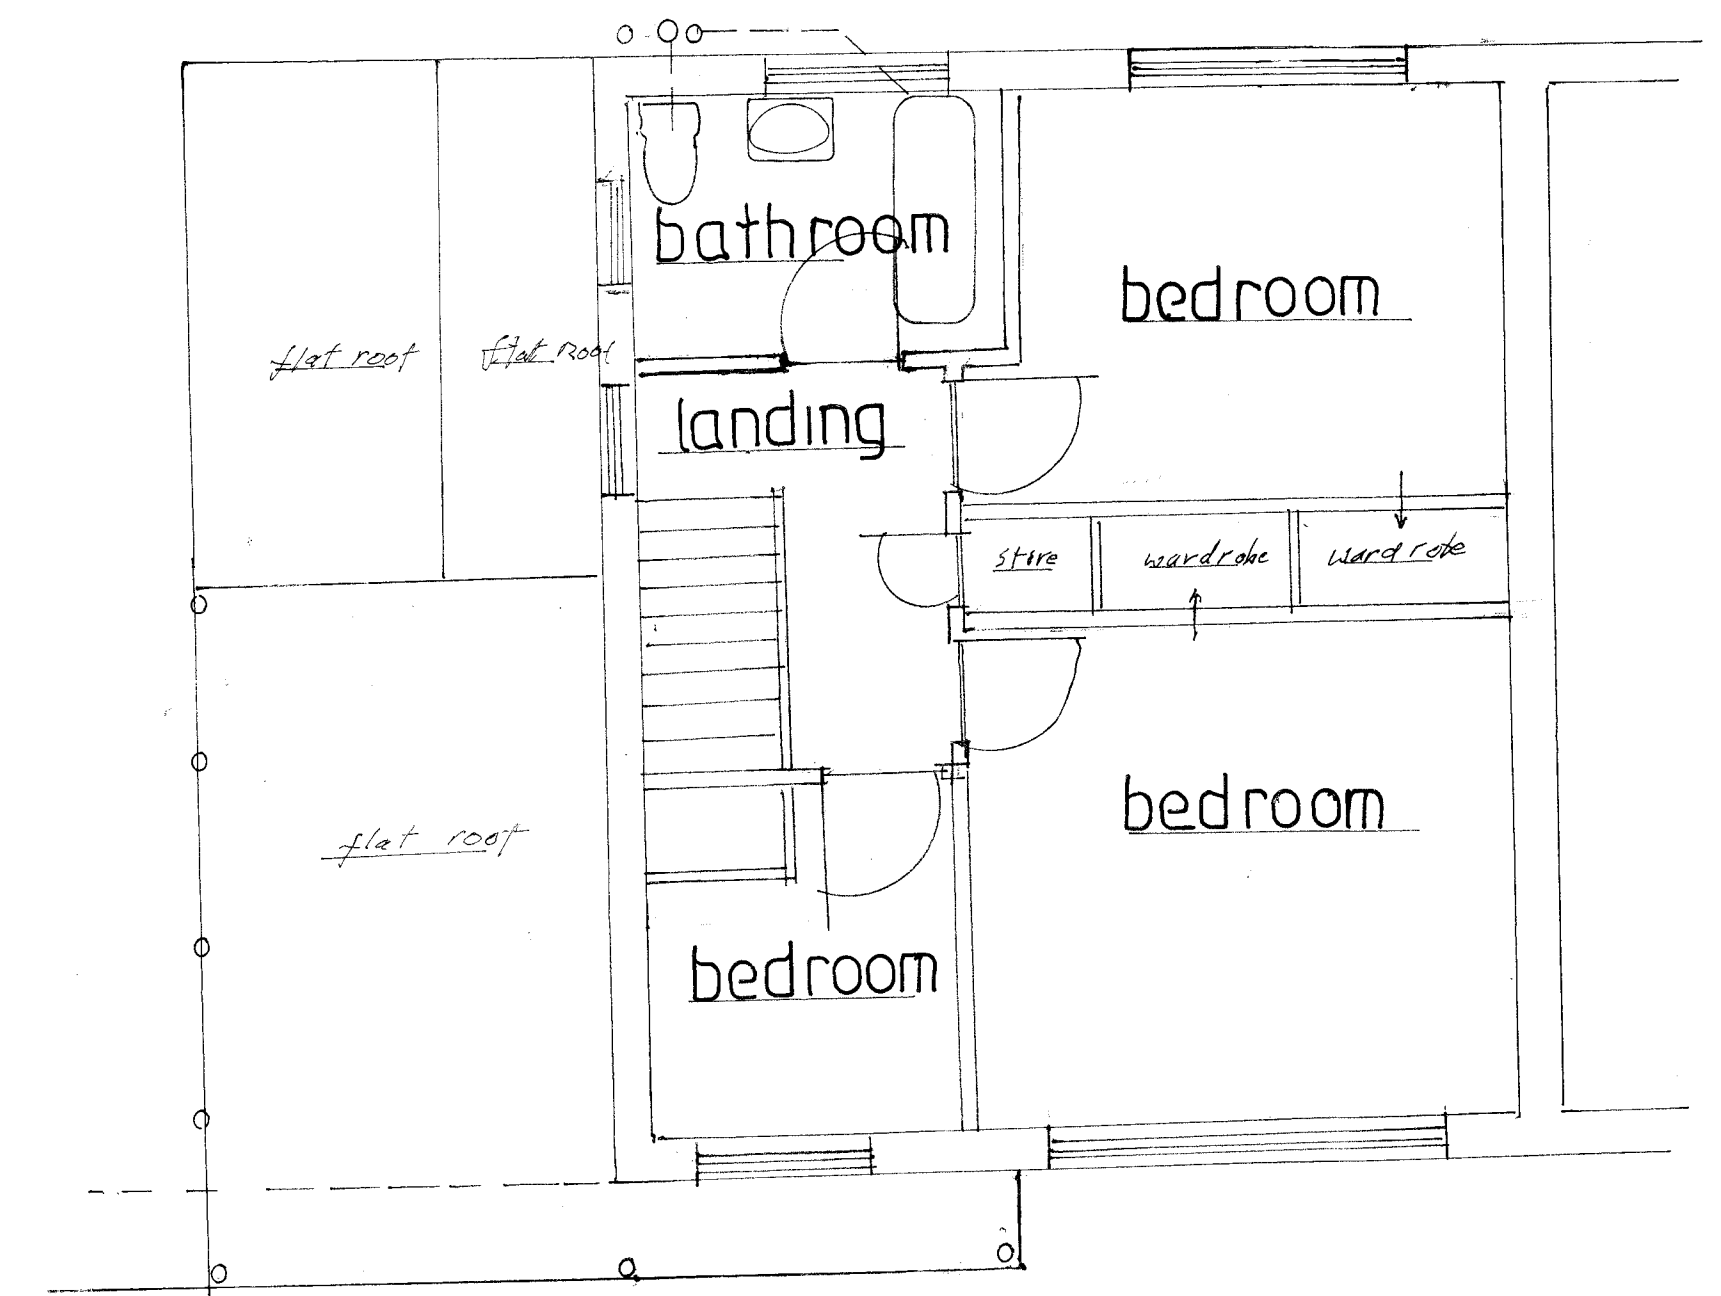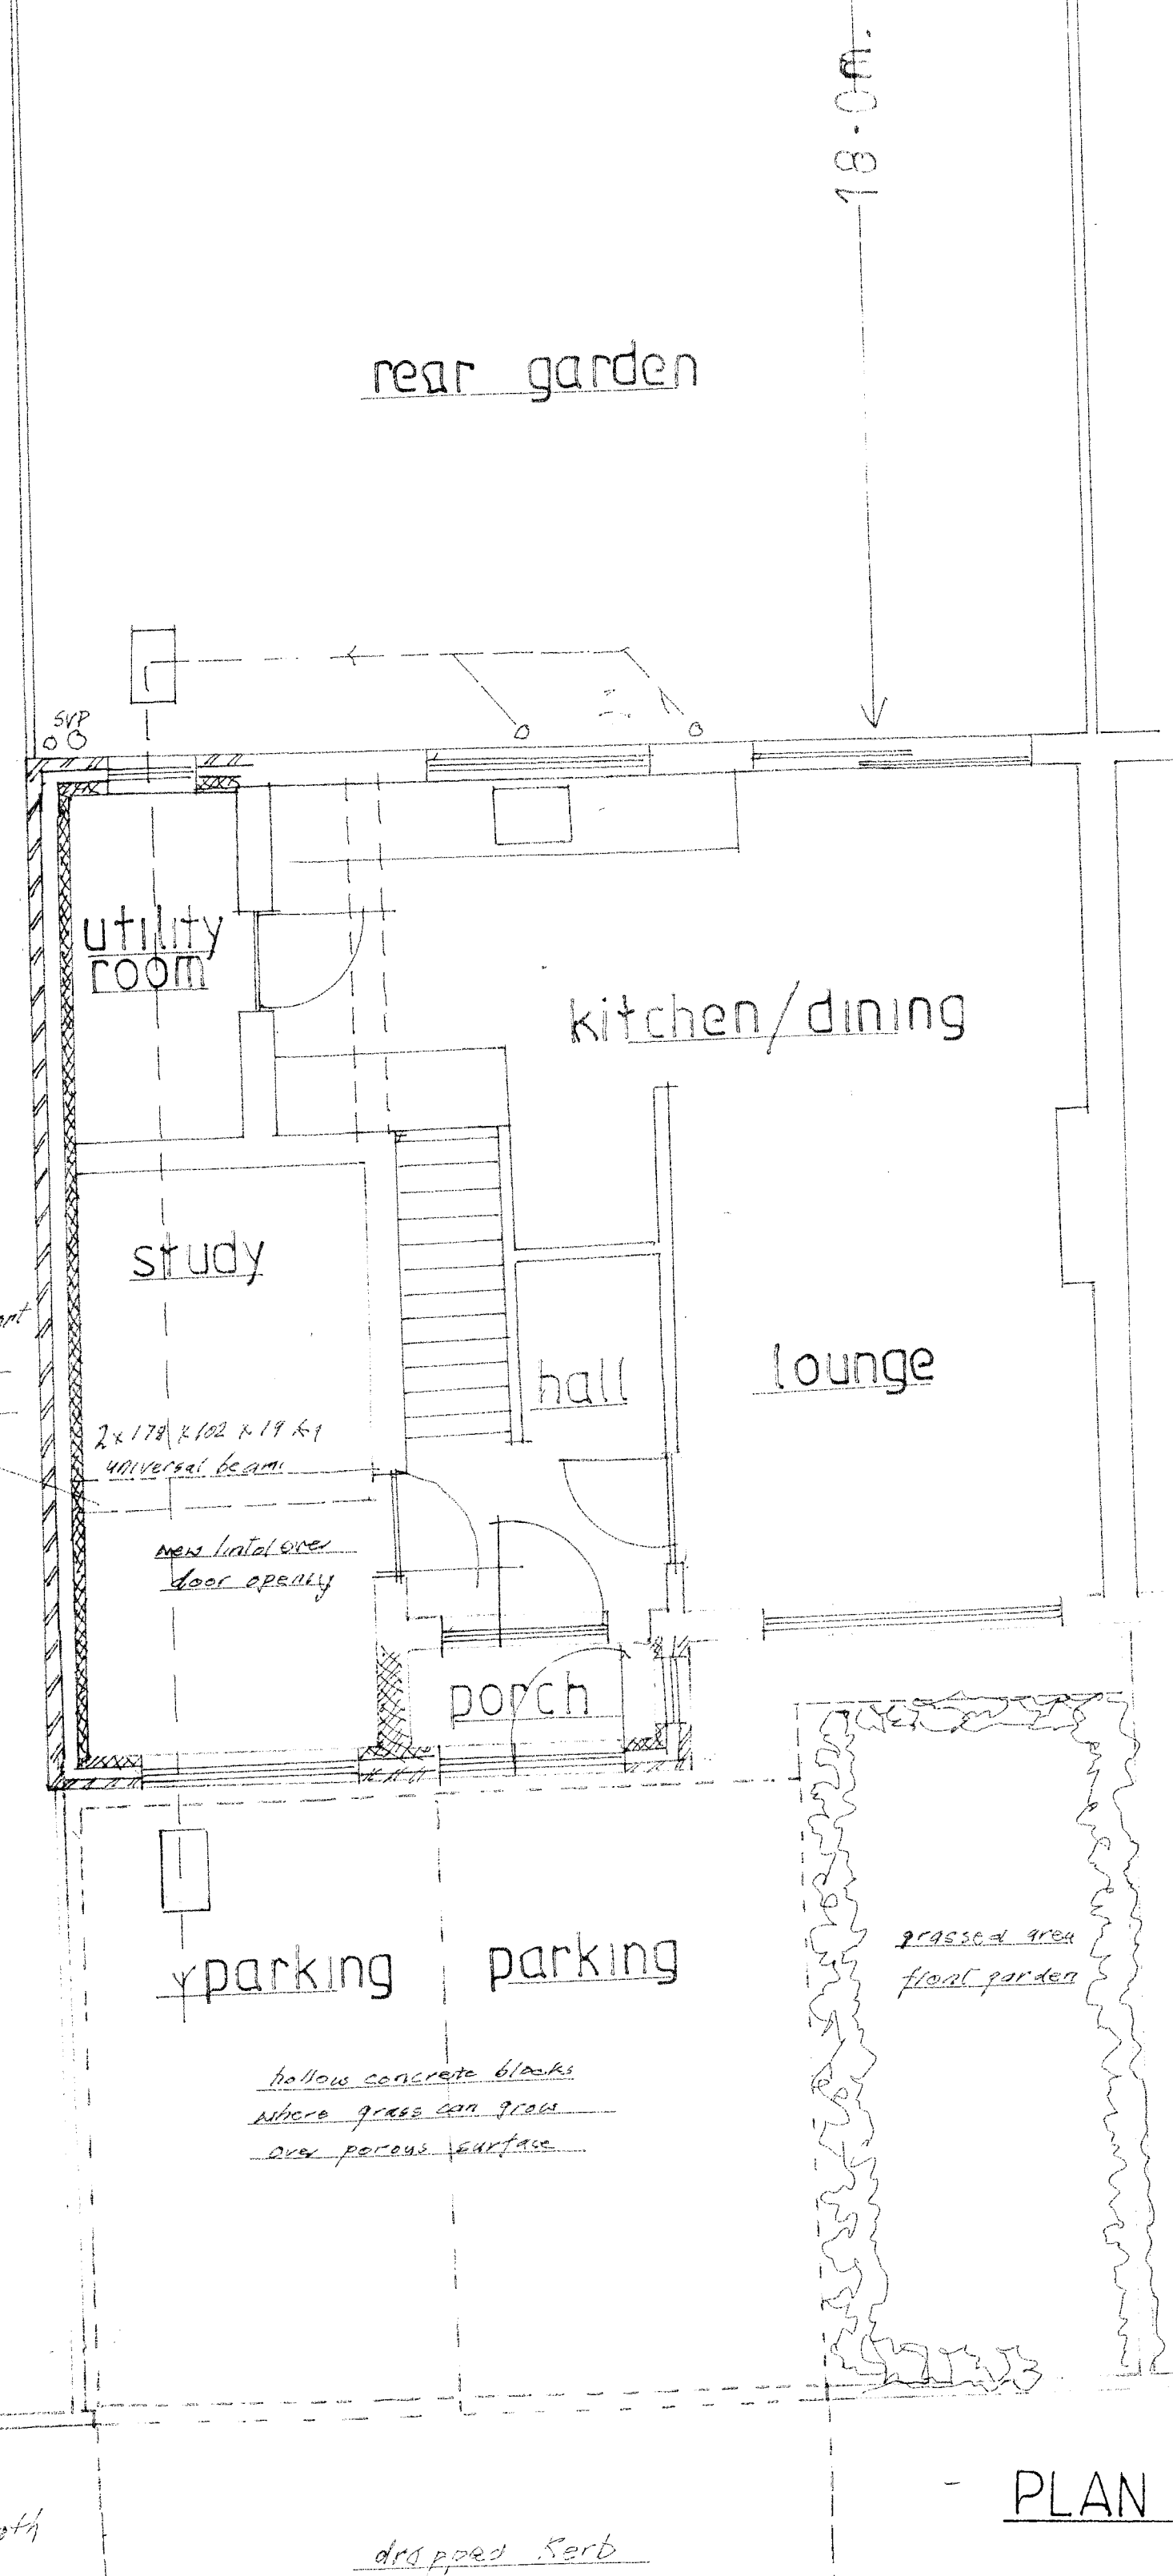

EXISTING FIRST FLOOR

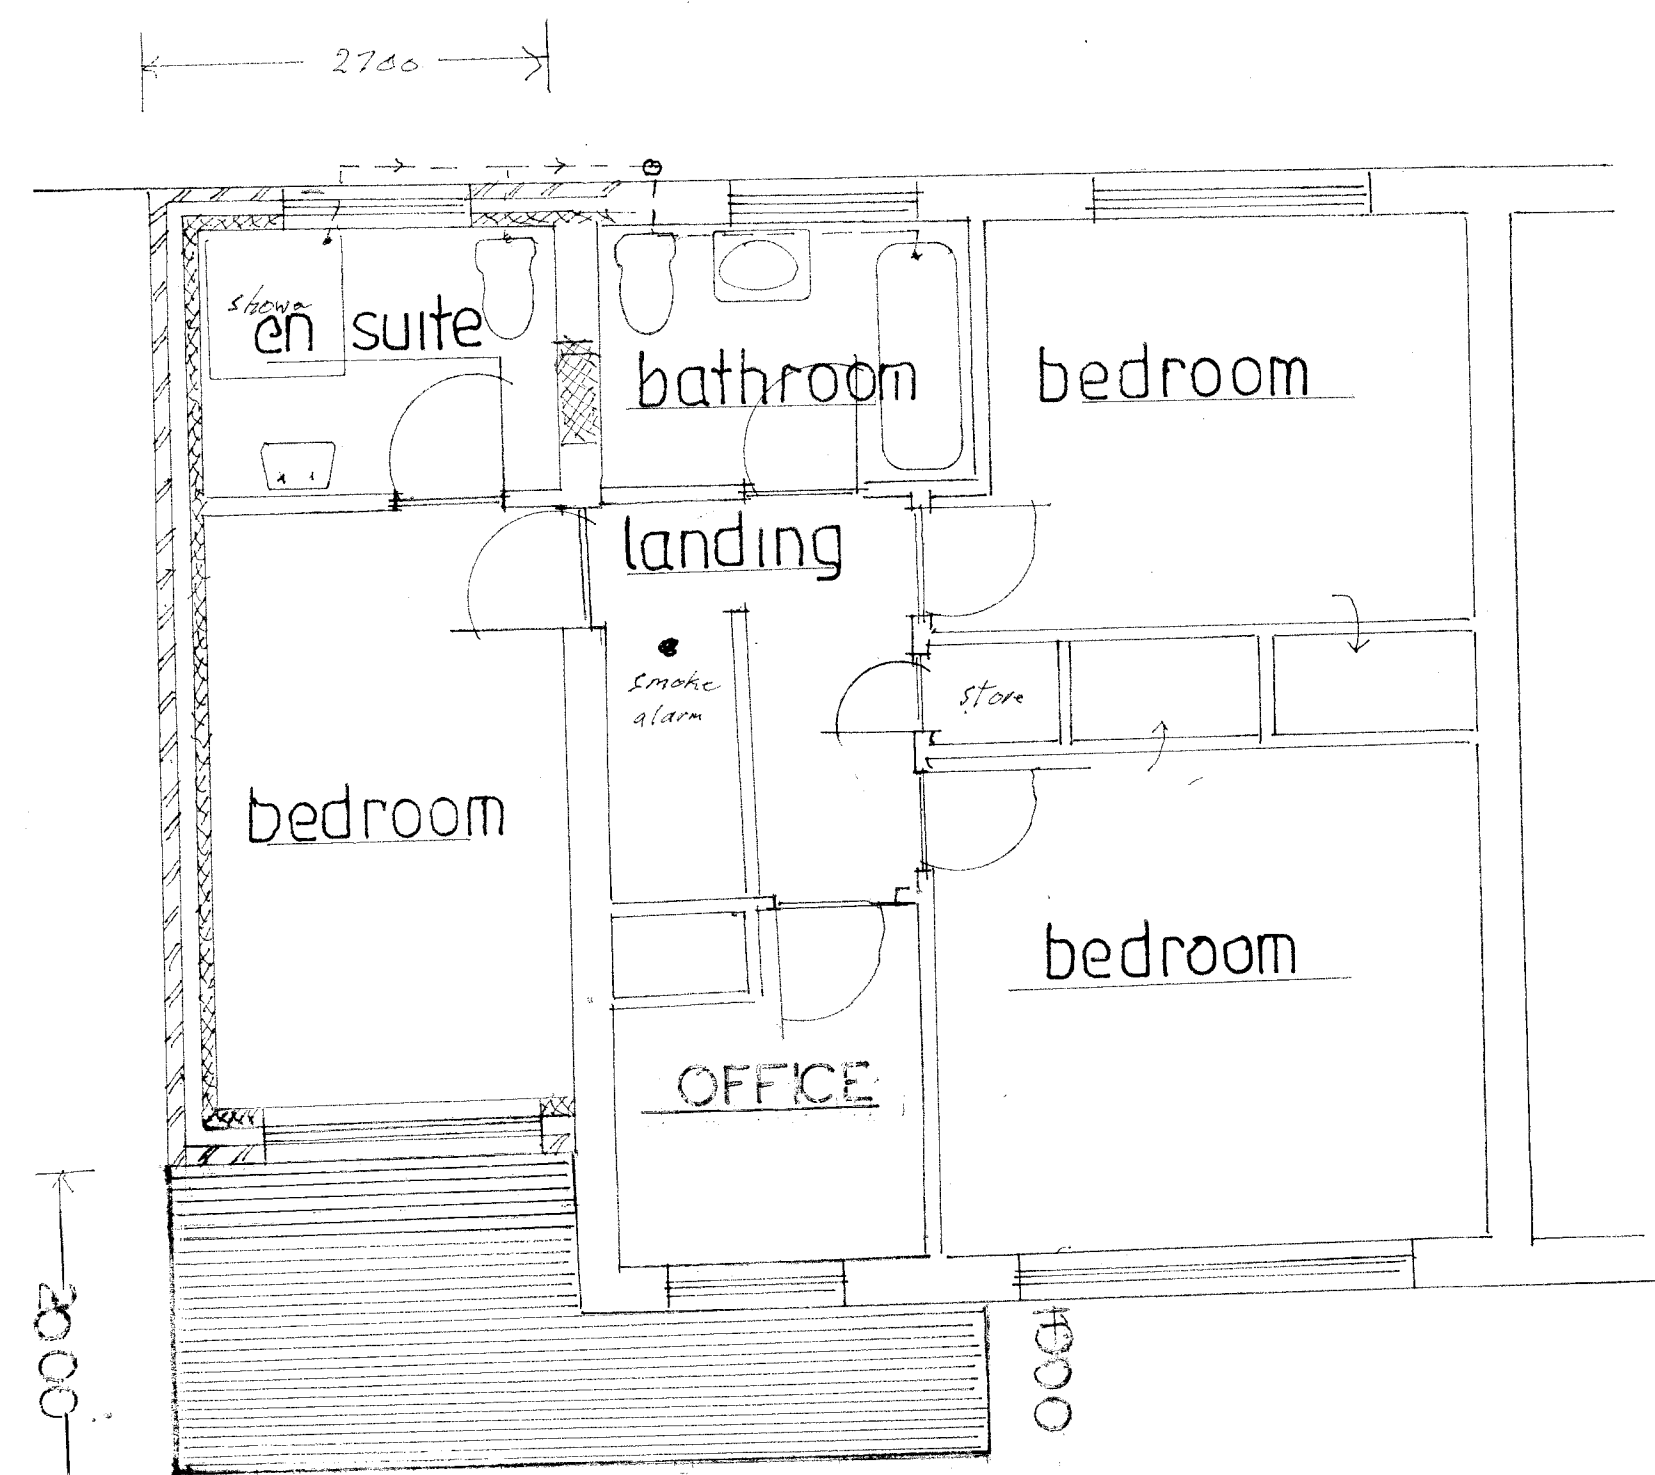

PROPOSED FIRST FLOOR

SCALE BAR SCALE 1:50

