



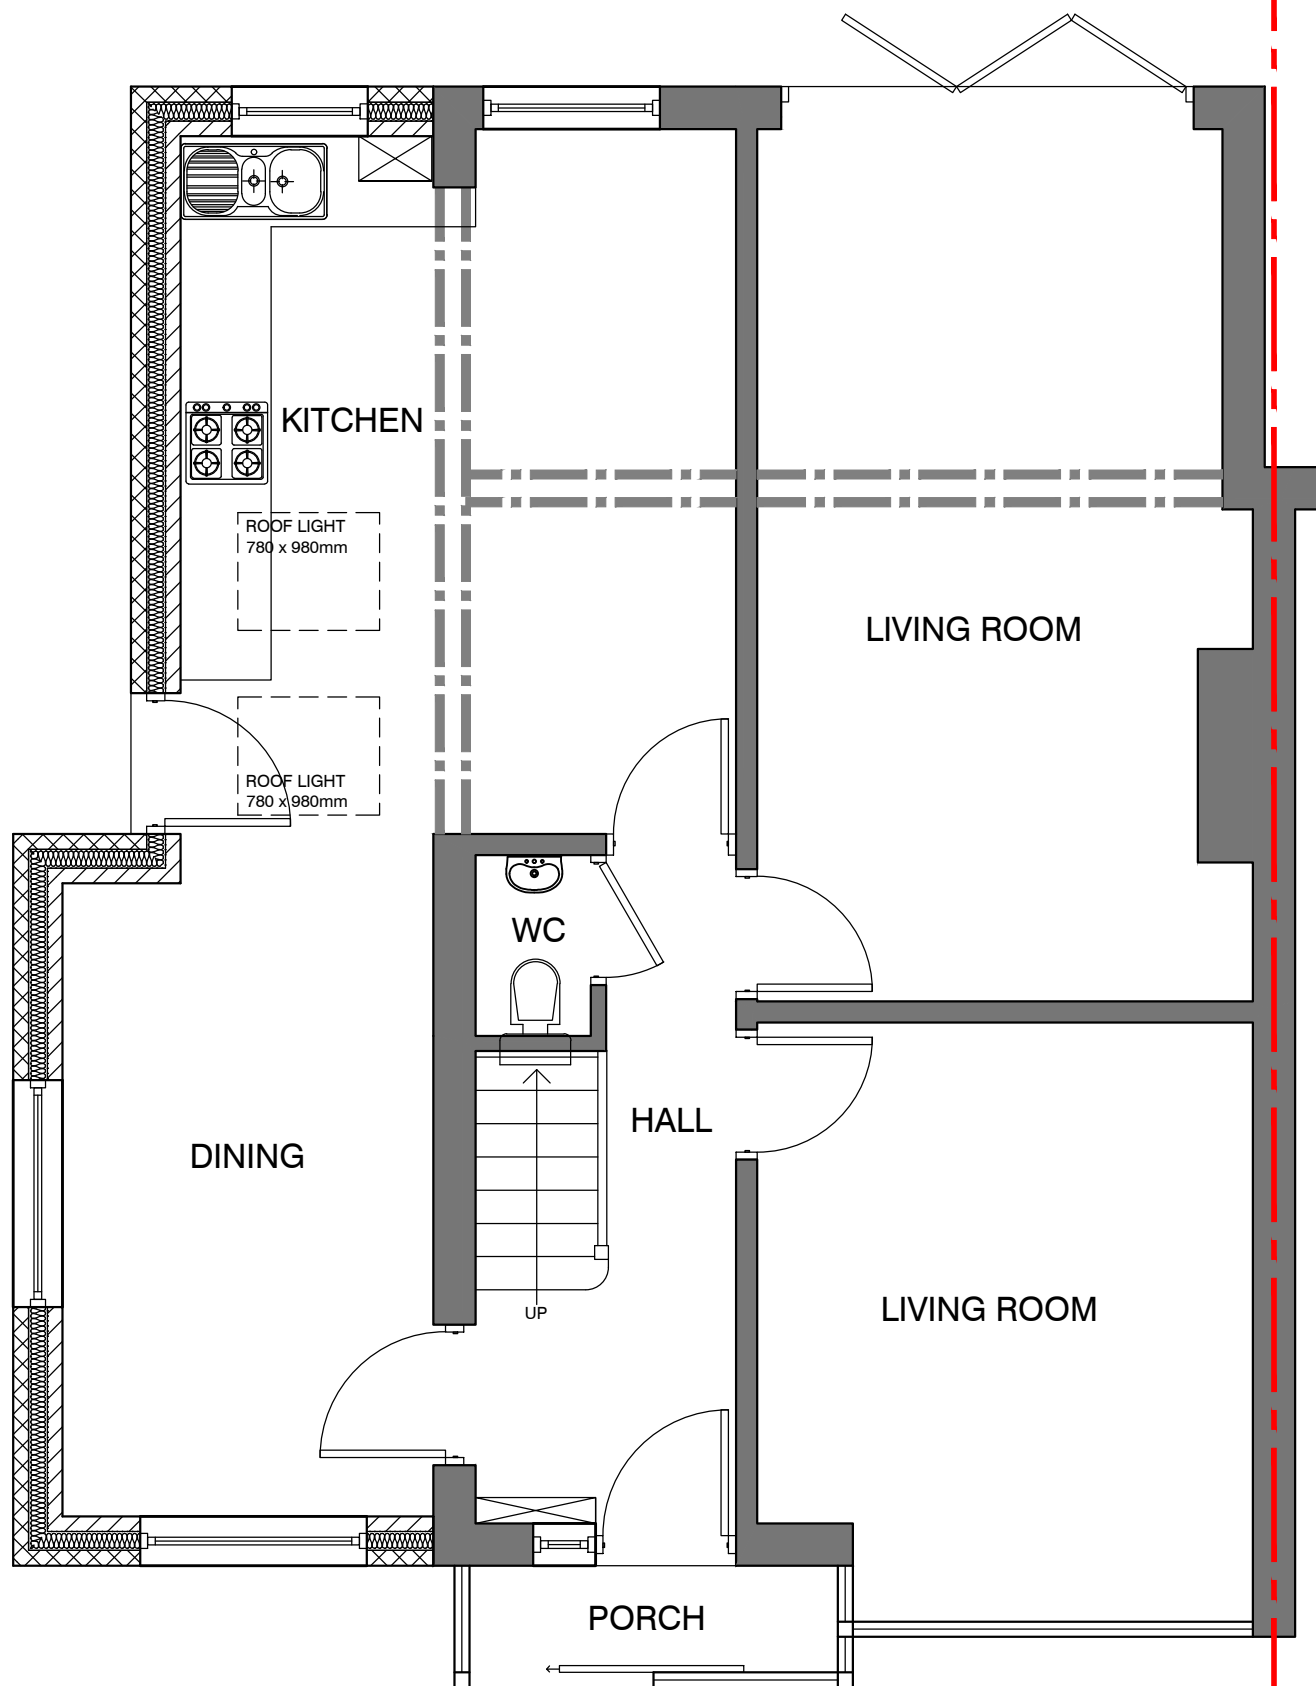

PROPOSED GROUND FLOOR PLAN

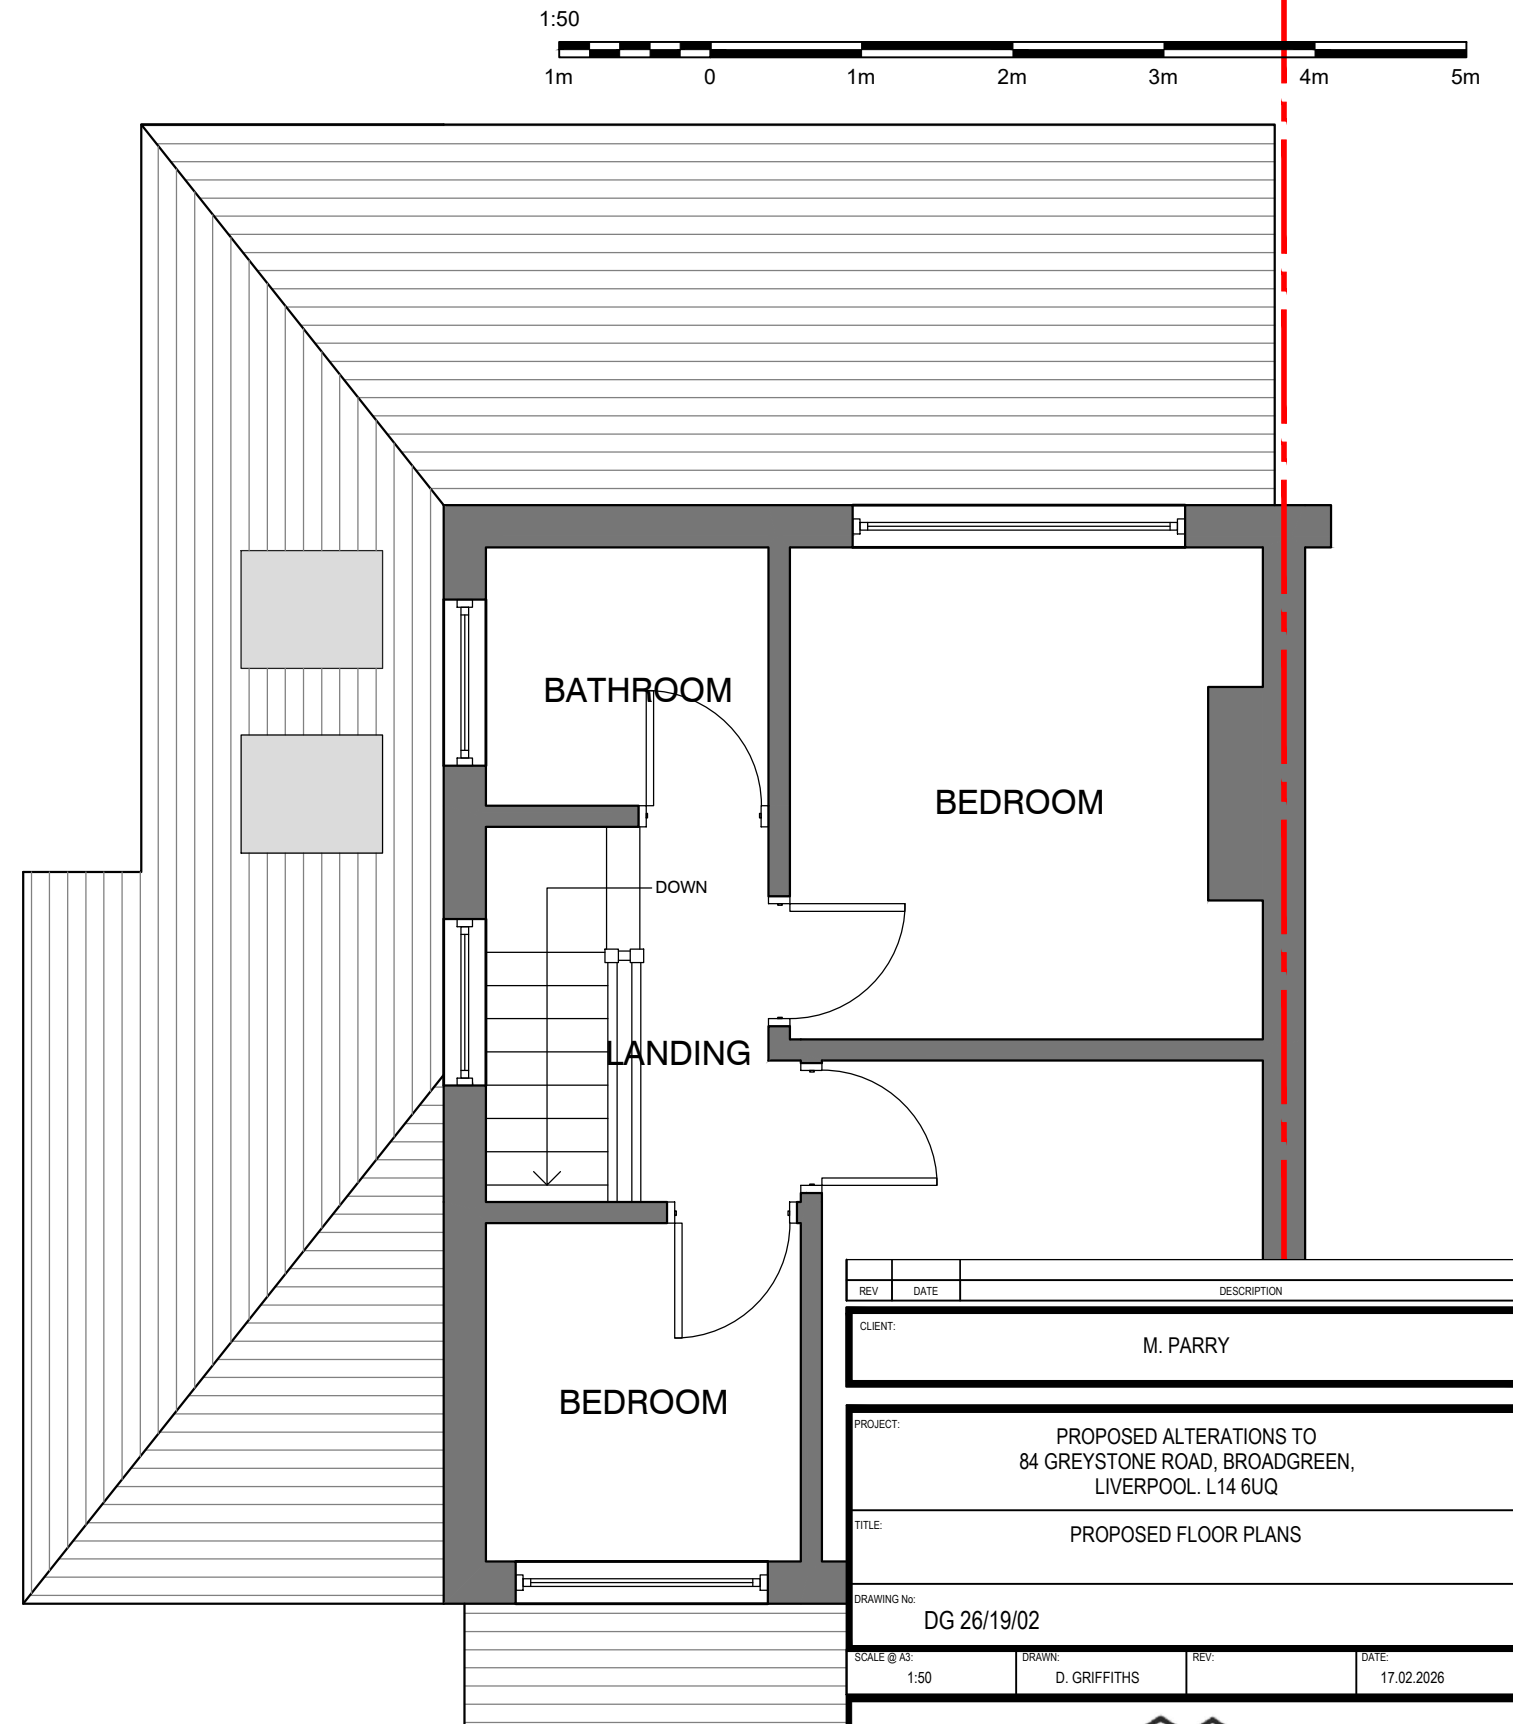

PROPOSED FIRST FLOOR PLAN



Office: 2 Dovedale Road, Hoylake, Wirral, CH47 3AW
Mobile: 07887 875039
Email: dgdesigns@hotmail.co.uk
Website: www.dgdesignservices.co.uk