

Reproduced from the Ordnance Survey Map with the permission of the Controller of HMSO. Crown Copyright Reserved. Licence No. 100019279.




Revision	Note	Date	Drm
B	Highways amendments.	20/07/2026	GG

- APPLICATION BOUNDARY
- EXISTING PUBLIC RIGHT OF WAY
- EXISTING BUS STOPS
- PROPOSED VEHICLE ACCESS POINT
- INDICATIVE ACTIVE TRAVEL ACCESS POINT
- INDICATIVE ON AND OFF-SITE HIGHWAYS WORKS TO FOOTPATHS*
- INDICATIVE BUS ROUTE INCLUDING SHARED PEDESTRIAN/ CYCLE ROUTE
- SHARED PEDESTRIAN/ CYCLE ROUTE (KNOWSLEY LANE)
- SHARED PEDESTRIAN/ CYCLE ROUTE (PRIMARY LOOP ROAD)
- SHARED LEISURE ROUTE
- MOWN PATH THROUGH MEADOW
- INDICATIVE PROPOSED FOOTPATHS ALONG ROUTES OF EXISTING INFORMAL FOOTPATHS WITHIN WOODLAND
- INDICATIVE PROPOSED BOARDWALK ALONG ROUTE OF EXISTING INFORMAL FOOTPATHS WITHIN WOODLAND
- EXISTING TREES AND VEGETATION
- INDICATIVE PROPOSED TREES
- PROPOSED NEW HEDGE ALONG KNOWSLEY LANE
- PUBLIC OPEN SPACE
- INDICATIVE NEAP (PLAY AREA)
- INDICATIVE KICK ABOUT SPACE
- INDICATIVE COMMUNITY ORCHARD
- KEY MARKER BUILDINGS
- 15m ANCIENT WOODLAND BUFFER (NO DEVELOPMENT)
- PROPOSED ENHANCED PLANTING: NATIVE WOODLAND MIX**

* See separate highways drawings for details; contributions to off-site works to be secured through S106.

**Refer to Illustrative Landscape Masterplan for detail.

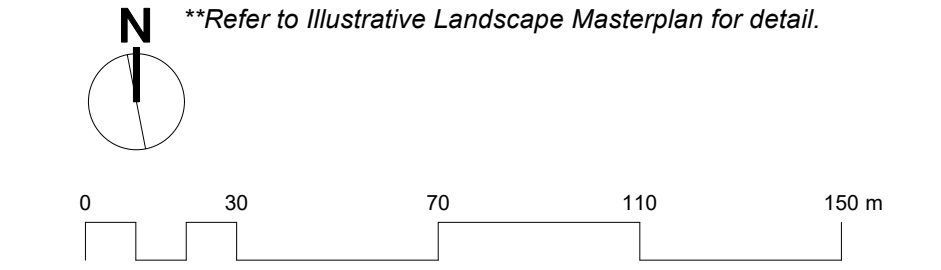

Drawing Title
Framework Plan

Project
Land East of Knowsley Lane, Knowsley

Date 20/07/2026	Scale 1:1500@A1	Drawn by GG	Approved by JSB
Project No 900011.146	Drawing No 0112	Revision B	
Client Hallam Land			



W: www.marrons.co.uk T: 0330 912 2670 E: info@marrons.co.uk
The copyright of this drawing belongs to Marrons and should not be copied or reproduced without written consent.
This drawing is for planning purposes only and is not to be used as a basis for construction.
Do not scale from this drawing - use figured dimensions only.