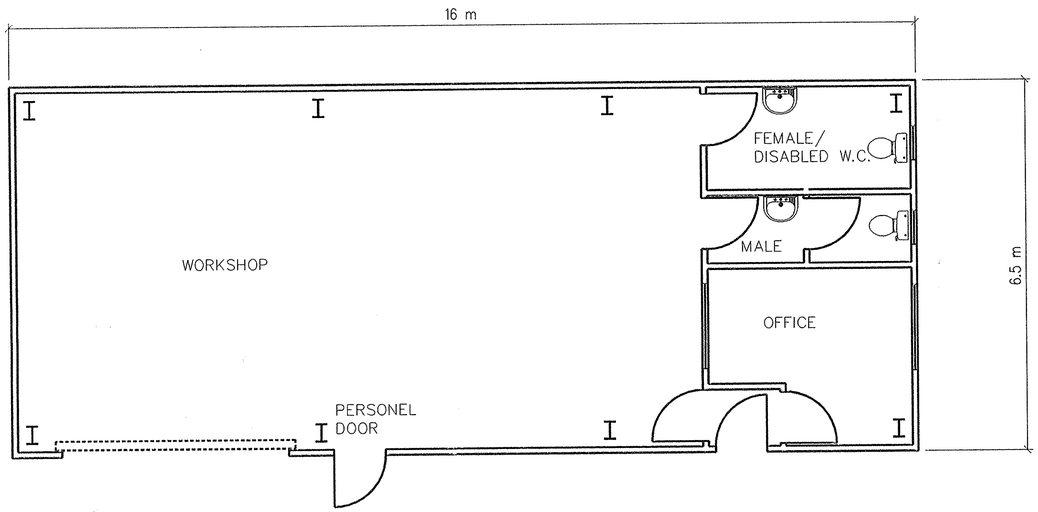

TYPICAL FACTORY UNIT LAYOUT

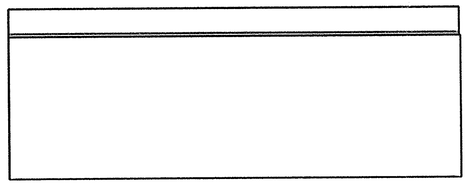

REAR ELEVATION 1: 100

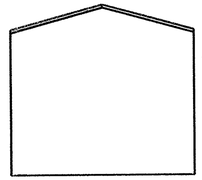

LEFT SIDE ELEVATION 1: 100

APPROVED UNDER PLANNING ACTS

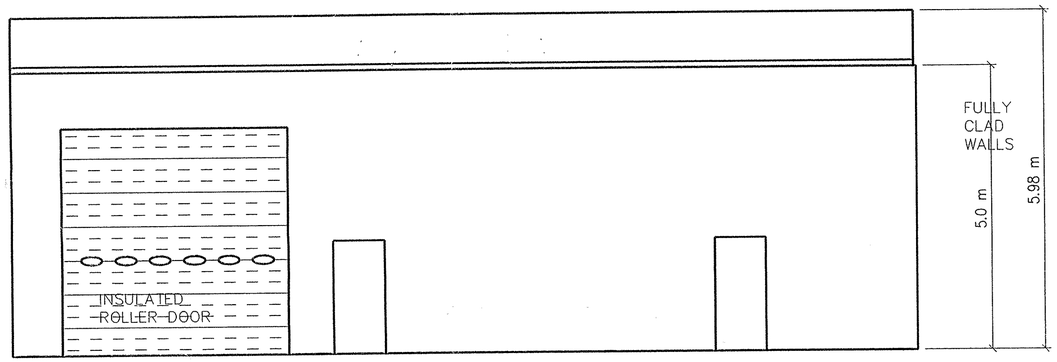

FRONT ELEVATION

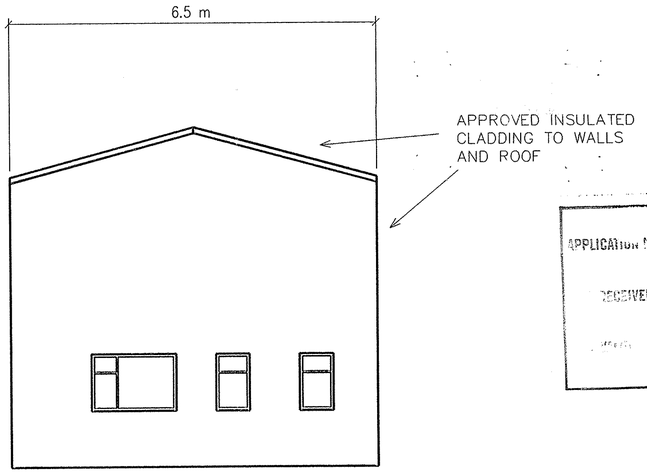

RIGHT SIDE ELEVATION

APPLICATION No. 01/00105/FUL
RECEIVED 23 FEB 2001
16 FEB 2001

DATE RECEIVED 23 FEB 2001 293
ACTION TAKEN GMK.

Rev	Details	Date

Andrew R. Williams & Associates
CORPORATE BUILDING SURVEYORS CHARTERED SURVEYORS
First Floor, H.S.L. Buildings, 437 Warrington Road, Rainhill, Prescot, Merseyside L35 4LL
Tel. 0151-426 9660 Fax. 0151-493 1425 orw@andrewrwilliams.merseynet.co.uk
Principal Associates A.R. Williams, F.R.I.C.S., F.C.I.O.B., F.B.Eng., M.I.B.C. S. Le Guen B.Sc. A.C.I.O.B., A.B.Eng.

Client Mr. Roche

AMENDED

Project TYPICAL FACTORY UNIT TO THREE LOCATIONS
New Industrial units Birchill Road,

Drawn
Scale 1:50 Date Feb 2001

Dwg No. D/ARW/SLG01/JN867/2

THIS PLAN IS THE COPYRIGHT of Andrew R. Williams & Associates AND IS NOT TO BE REPRODUCED OR USED FOR CONSTRUCTION PURPOSES WITHOUT PERMISSION and is for use as a Planning and Building Control Document. These plans shall not be acted upon until they have been approved in accordance with clause 13 and 11(1)(b) of the Building Regulations 1985. Should the owner or builder commence work without the above approval they do so at their own risk.

The law requires all projects taking more than thirty (working) days to be notified to the Health and Safety Executive prior to commencement on site. Compliance shall be by completing Form F10 and forwarding it to the relevant control authority.

F10 forms and further information are available from the local control authority. Your local control authority can be found from the HSE information line on 01541 545500 or see http://www.open.gov.uk/hse/hsehome.htm

All dimensions given whether figured or scaled are to be physically checked on site by the contractor prior to commencement of work and the contractor will take responsibility for same. ANY ANOMALIES ARE TO BE REPORTED TO THE SURVEYOR PRIOR TO THE WORK BEING PUT IN HAND AND PRIOR TO ORDERING MATERIALS. IF IN DOUBT ... ASK. Figured dimensions are to take preference over scaled dimensions but scaled dimensions are not to be ignored. DEVIATIONS FROM THE DRAWING CAN BE MADE BUT ONLY WITH CONSENT OF THE CLIENT, BUILDING INSPECTOR AND SURVEYOR.

PRELIMINARY
NOT FOR SITE ISSUE

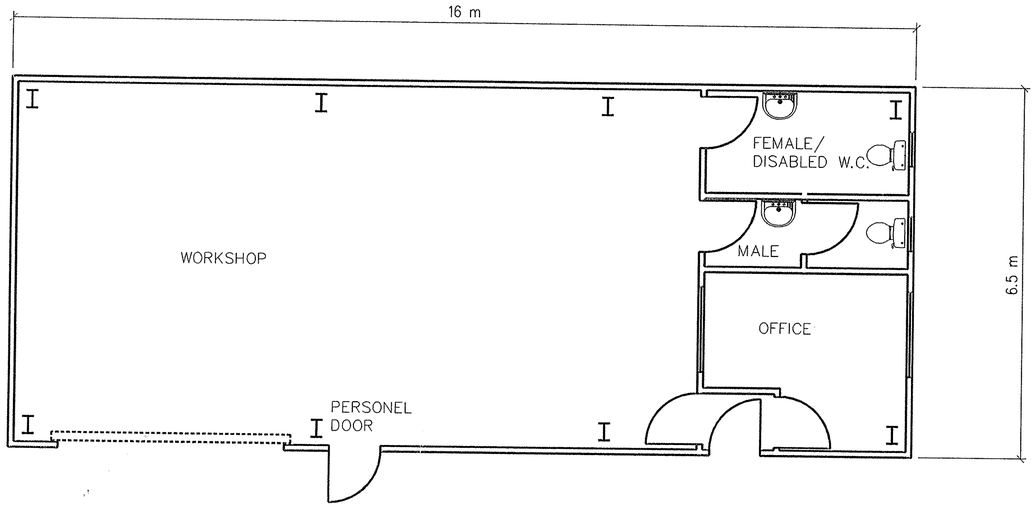

TYPICAL FACTORY UNIT LAYOUT

SUPERSEDED

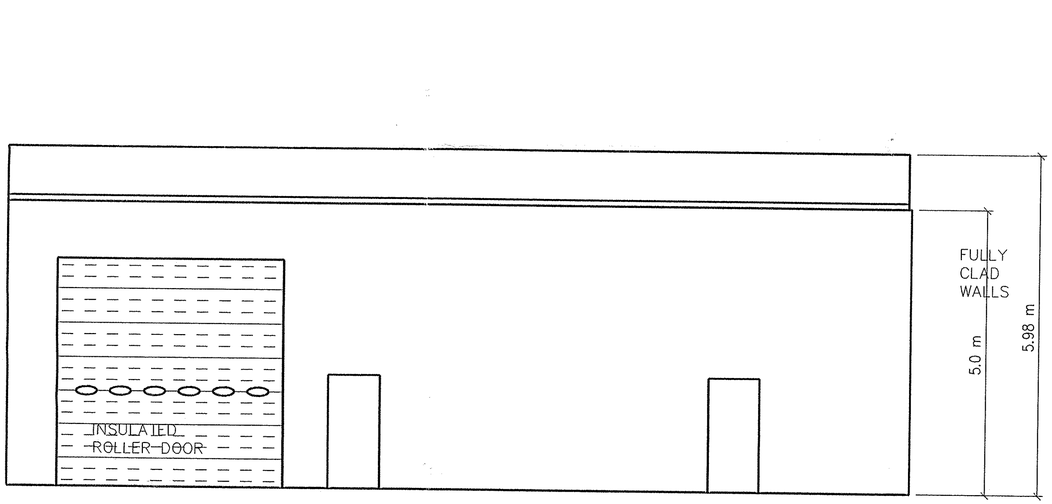

FRONT ELEVATION

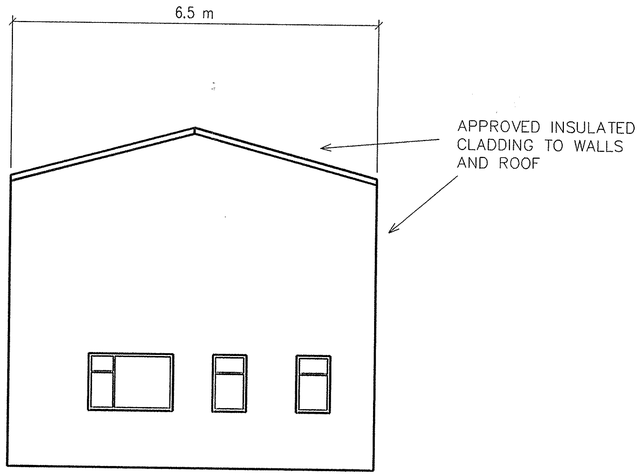

RIGHT SIDE ELEVATION

THIS PLAN IS THE COPYRIGHT of Andrew R. Williams & Associates AND IS NOT TO BE REPRODUCED OR USED FOR CONSTRUCTION PURPOSES WITHOUT PERMISSION and is for use as a Planning and Building Control Document. These plans shall not be acted upon until they have been approved in accordance with clause 13 and 11(1)(b) of the Building Regulations 1985. Should the owner or builder commence work without the above approval they do so at their own risk.

The law requires all projects taking more than thirty (working) days to be notified to the Health and Safety Executive prior to commencement on site. Compliance shall be by completing Form F10 and forwarding it to the relevant control authority.

F10 forms and further information are available from the local control authority. Your local control authority can be found from the HSE information line on 01541 545500 or see http://www.open.gov.uk/hse/hsehome.htm

All dimensions given whether figured or scaled are to be physically checked on site by the contractor prior to commencement of work and the contractor will take responsibility for same. ANY ANOMALIES ARE TO BE REPORTED TO THE SURVEYOR PRIOR TO THE WORK BEING PUT IN HAND AND PRIOR TO ORDERING MATERIALS. IF IN DOUBT ... ASK. Figured dimensions are to take preference over scaled dimensions but scaled dimensions are not to be ignored. DEVIATIONS FROM THE DRAWING CAN BE MADE BUT ONLY WITH CONSENT OF THE CLIENT, BUILDING INSPECTOR AND SURVEYOR.

PRELIMINARY
NOT FOR SITE ISSUE

"... 01/001105/FUL
... RECEIVED 16 FEB 2001
... VALID 16 FEB 2001

Rev	Details	Date

Andrew R. Williams & Associates
CORPORATE BUILDING SURVEYORS CHARTERED SURVEYORS
First Floor,
H.S.L. Buildings,
437 Warrington Road,
Rainhill, Prescot,
Merseyside
L35 4LL
Tel. 0151-426 9650 Principal A.R. Williams, F.R.I.C.S., F.C.I.O.B./F.S.Eng.,M.I.B.C.
Fax. 0151-493 1425 Associates S. Le Quan B.Sc. A.C.I.O.B., A.B.Eng.
arw@andrewrwilliams.meralnet.co.uk

Client
Mr. Roche

Project
TYPICAL FACTORY UNIT TO THREE LOCATIONS
New Industrial units Birchill Road,

Drawn

Scale 1:50 Date Feb 2001

Dwg No.
D/ARW/SLG01/JN867/2

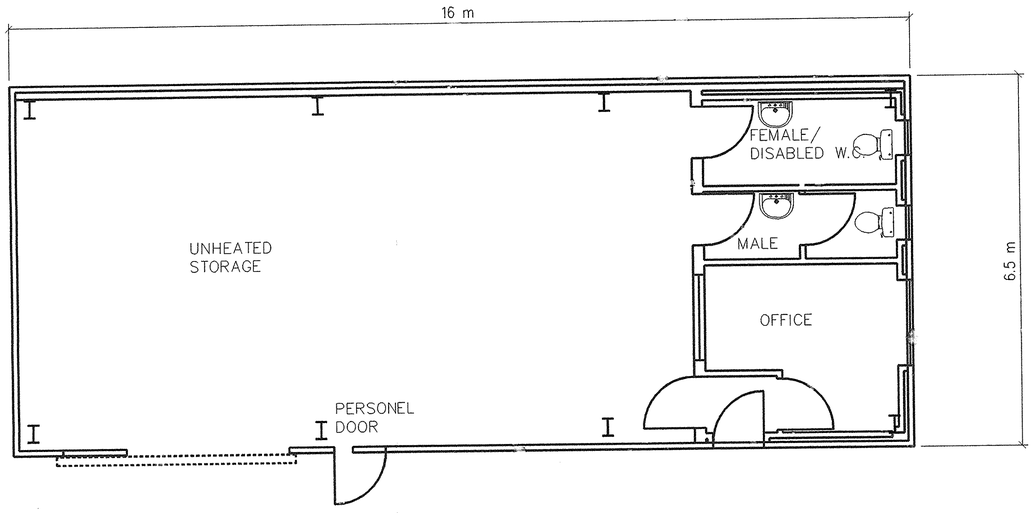

TYPICAL FACTORY UNIT LAYOUT

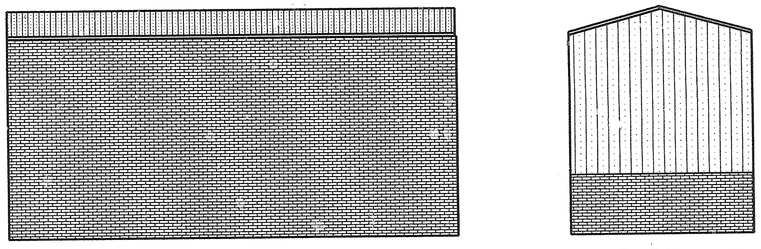

REAR ELEVATION 1: 100

LEFT SIDE ELEVATION 1: 100

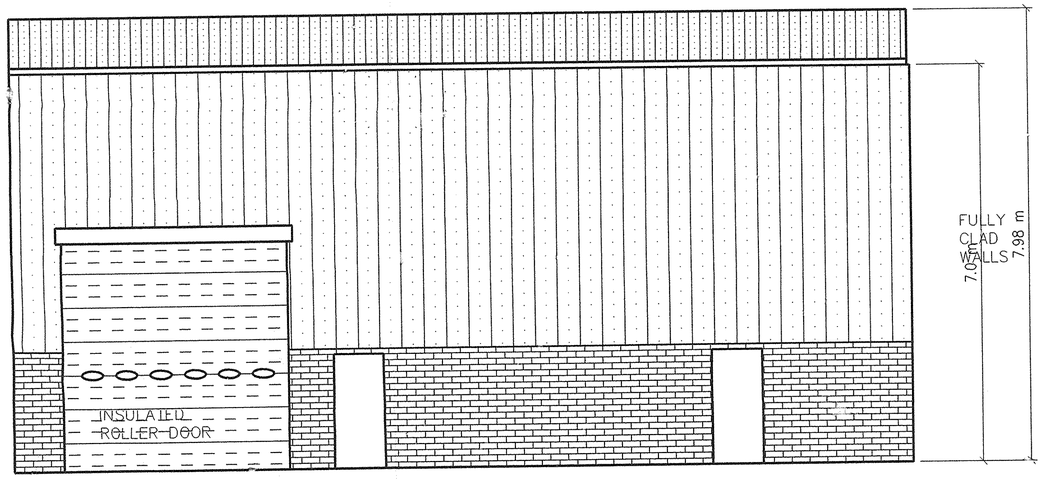

FRONT ELEVATION

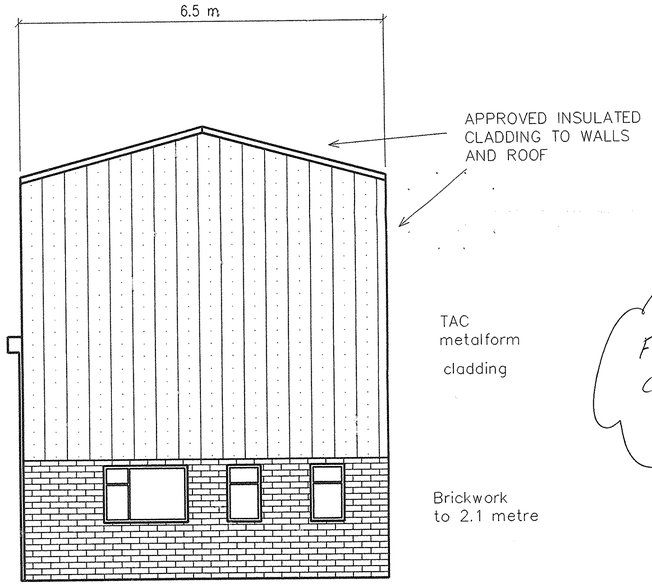

RIGHT SIDE ELEVATION

FAO. LEK OSBORNE.
CAN WE GO HIGHER FROM 5.00 TO 7.00m AT RAVE?

EH.

Knowsley M.B.C.
Planning & Development Dept
3 SEP 2001
4306
Planning Services Division

Rev	Details	Date

Andrew R. Williams & Associates
CORPORATE BUILDING SURVEYORS CHARTERED SURVEYORS

First Floor, H.S.L. Buildings, 437 Warrington Road, Rainhill, Prescot, Merseyside L35 4LL
Tel. 0151-426 9660 Fax. 0151-493 1425 arw@andrewrwilliams.mersinet.co.uk
Principal Associates A.R. Williams, F.R.I.C.S., F.C.I.O.B.,F.B.Eng.,M.I.B.C. S. Le Guen B.Sc. A.C.I.O.B., A.B.Eng.

APP No. : 07/00105/FUL
Date Rec'd: 3/9/01
Date Valid: 16/2/01

Client: Mr. Roche

Project: TYPICAL FACTORY UNIT TO THREE LOCATIONS
New Industrial units Birchill Road,

Drawn
Scale 1:50 Date Feb 2001

Dwg No. D/ARW/SLG01/JN867/2

THIS PLAN IS THE COPYRIGHT of Andrew R. Williams & Associates AND IS NOT TO BE REPRODUCED OR USED FOR CONSTRUCTION PURPOSES WITHOUT PERMISSION and is for use as a Planning and Building Control Document. These plans shall not be acted upon until they have been approved in accordance with clause 13 and 11(1)(b) of the Building Regulations 1985. Should the owner or builder commence work without the above approval they do so at their own risk.

The law requires all projects taking more than thirty (working) days to be notified to the Health and Safety Executive prior to commencement on site. Compliance shall be by completing Form F10 and forwarding it to the relevant control authority.

F10 forms and further information are available from the local control authority. Your local control authority can be found from the HSE information line on 01541 545500 or see http://www.open.gov.uk/hse/hsehome.htm

All dimensions given whether figured or scaled are to be physically checked on site by the contractor prior to commencement of work and the contractor will take responsibility for same. ANY ANOMALIES ARE TO BE REPORTED TO THE SURVEYOR PRIOR TO THE WORK BEING PUT IN HAND AND PRIOR TO ORDERING MATERIALS. IF IN DOUBT ... ASK. Figured dimensions are to take preference over scaled dimensions but scaled dimensions are not to be ignored. DEVIATIONS FROM THE DRAWING CAN BE MADE BUT ONLY WITH CONSENT OF THE CLIENT, BUILDING INSPECTOR AND SURVEYOR.

PRELIMINARY
NOT FOR SITE ISSUE

APPROVED UNDER
PLANNING ACTS

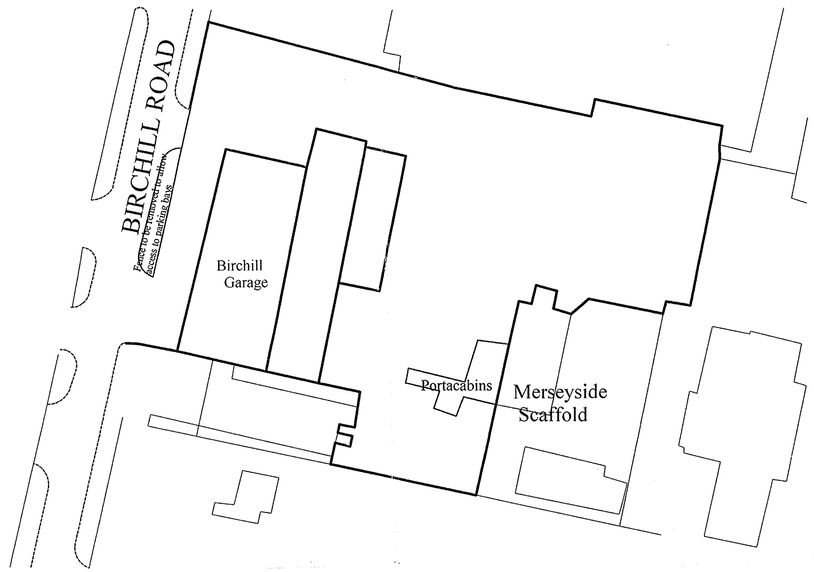

EXISTING SITE LAYOUT 1:500

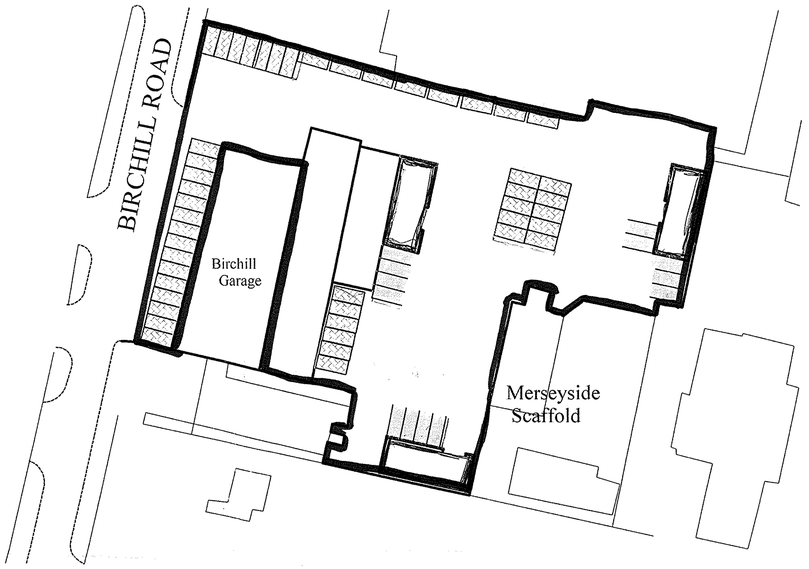

PROPOSED SITE LAYOUT 1:500

. 01/001105/FUL
16 FEB 2001
16 FEB 2001

47 Parking bays for existing units
13 Parking bays for new units

THIS PLAN IS THE COPYRIGHT of Andrew R. Williams & Associates AND IS NOT TO BE REPRODUCED OR USED FOR CONSTRUCTION PURPOSES WITHOUT PERMISSION and is for use as a Planning and Building Control Document. These plans shall not be acted upon until they have been approved in accordance with clause 13 and 11(1)(b) of the Building Regulations 1985. Should the owner or builder commence work without the above approval they do so at their own risk.

All dimensions given whether figured or scaled are to be physically checked on site by the contractor prior to commencement of work and the contractor will take responsibility for same. ANY ANOMALIES ARE TO BE REPORTED TO THE SURVEYOR PRIOR TO THE WORK BEING PUT IN HAND AND PRIOR TO ORDERING MATERIALS. IF IN DOUBT ... ASK. Figured dimensions are to take preference over scaled dimensions but scaled dimensions are not to be ignored. DEVIATIONS FROM THE DRAWING CAN BE MADE BUT ONLY WITH CONSENT OF THE CLIENT, BUILDING INSPECTOR AND SURVEYOR.

PRELIMINARY
NOT FOR SITE ISSUE

Andrew R. Williams & Associates
CORPORATE BUILDING SURVEYORS CHARTERED SURVEY
First Floor,
H.S.L. Buildings,
437 Warrington Road,
Rainhill, Prescot,
Merseyside
L35 4LL.
Tel. 0151-426 9660
Fax. 0151-493 1425
Principal A. R. Williams, F.R.I.C.S., F.C.I.O.B., F.I.A.S.
Associate S. Le Guen B.Sc.

Client Mr. Roche

Project New Industrial units Birchill Road,

Drawn S. Le Guen
Scale 1:500
Date Jan 2001

Dwg. No. D/ARW/SLG01/JN