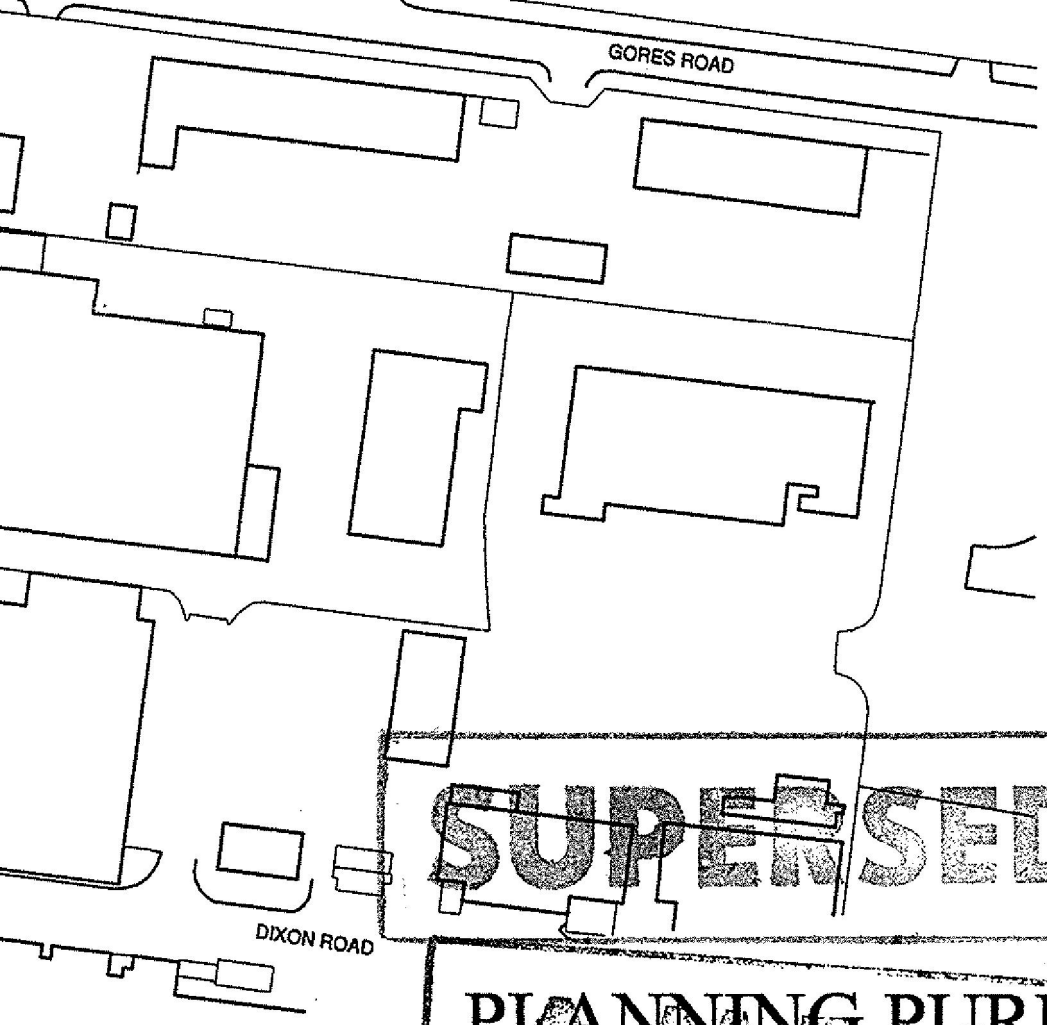


SUPERSEDED

PLANNING PURPOSES AMENDED

ea Indicates
3 additional
Spaces
On End User

00/00560/FUL
27/12/00
12/9/00

Orbit


ORBIT DEVELOPMENTS (MANCHESTER) LIMITED
EMERSON HOUSE, HEYES LANE, ALDERLEY EDGE, CHESHIRE SK9 7LF
Tel: (01625) 588400. Fax: (01625) 585791

location
'MOORGATE' RETAIL AND BUSINESS PARK, KNOWSLEY

title
PROPOSED SITE PLAN
UNIT 1


scale	ref	date
1:1250	SPJ	Dec_00

drawing no.
389 - 200 P1

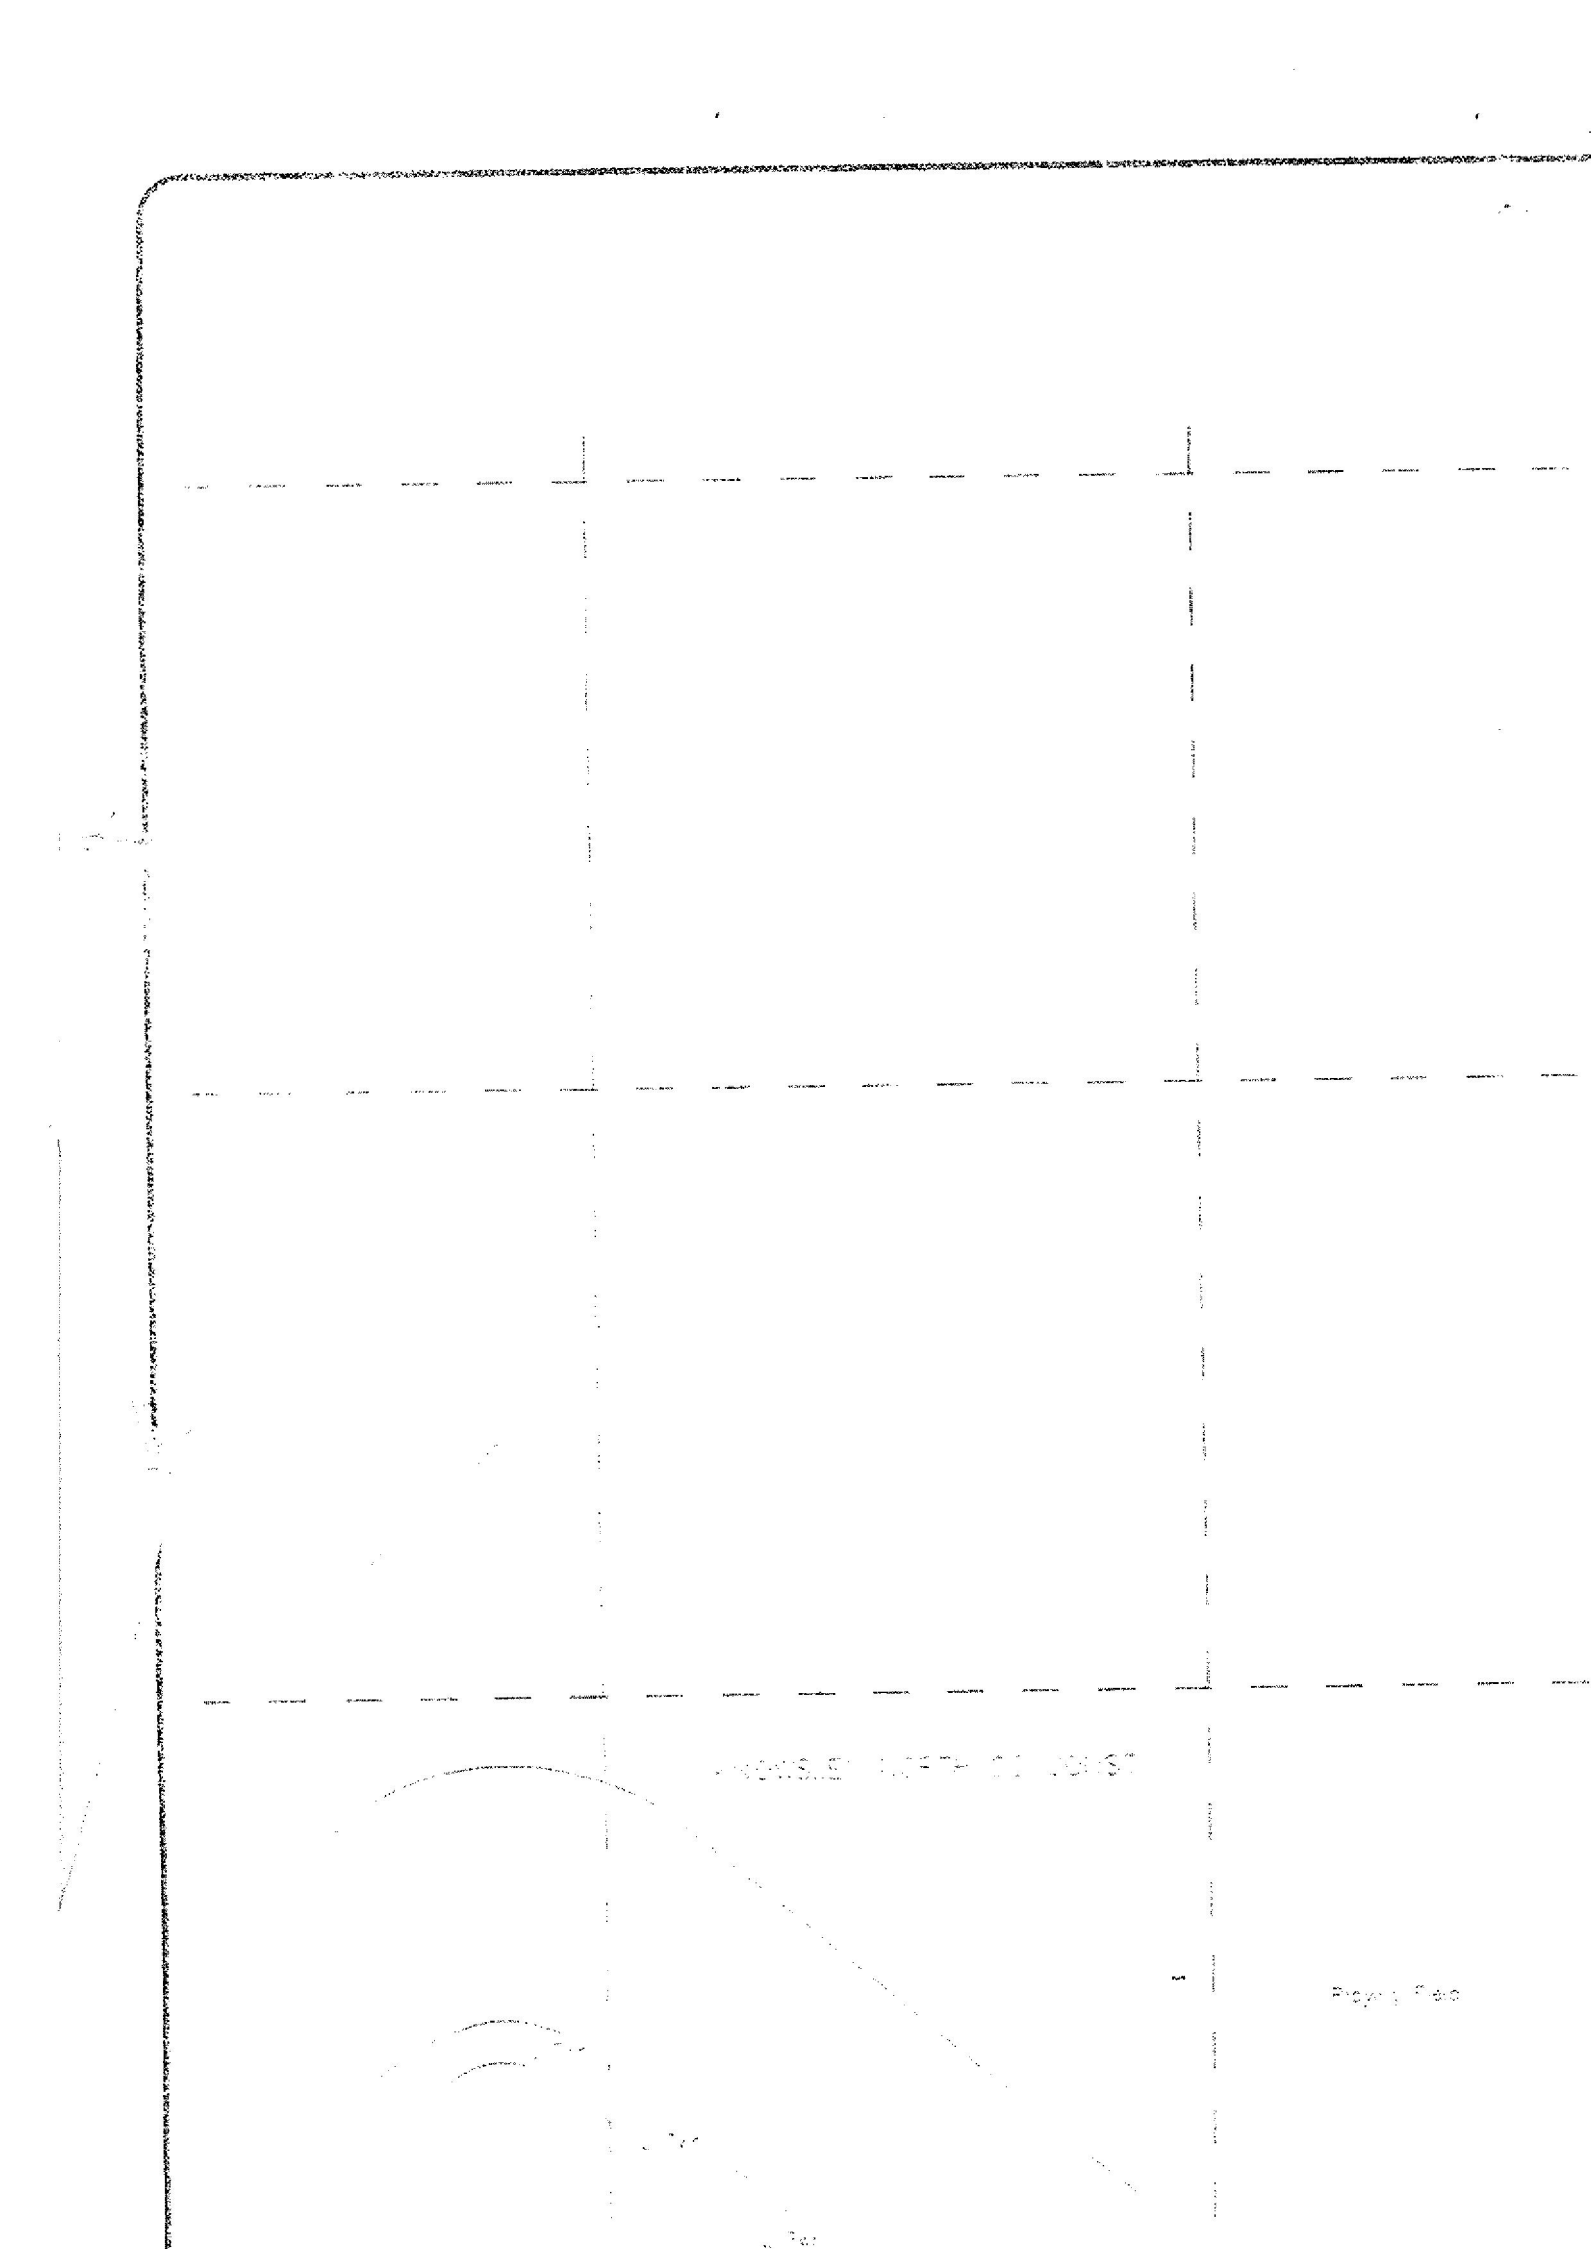

The contractor is responsible for checking dimensions and any discrepancy to be verified with the Architects before proceeding. Figured dimensions to be worked to only.

DO NOT SCALE

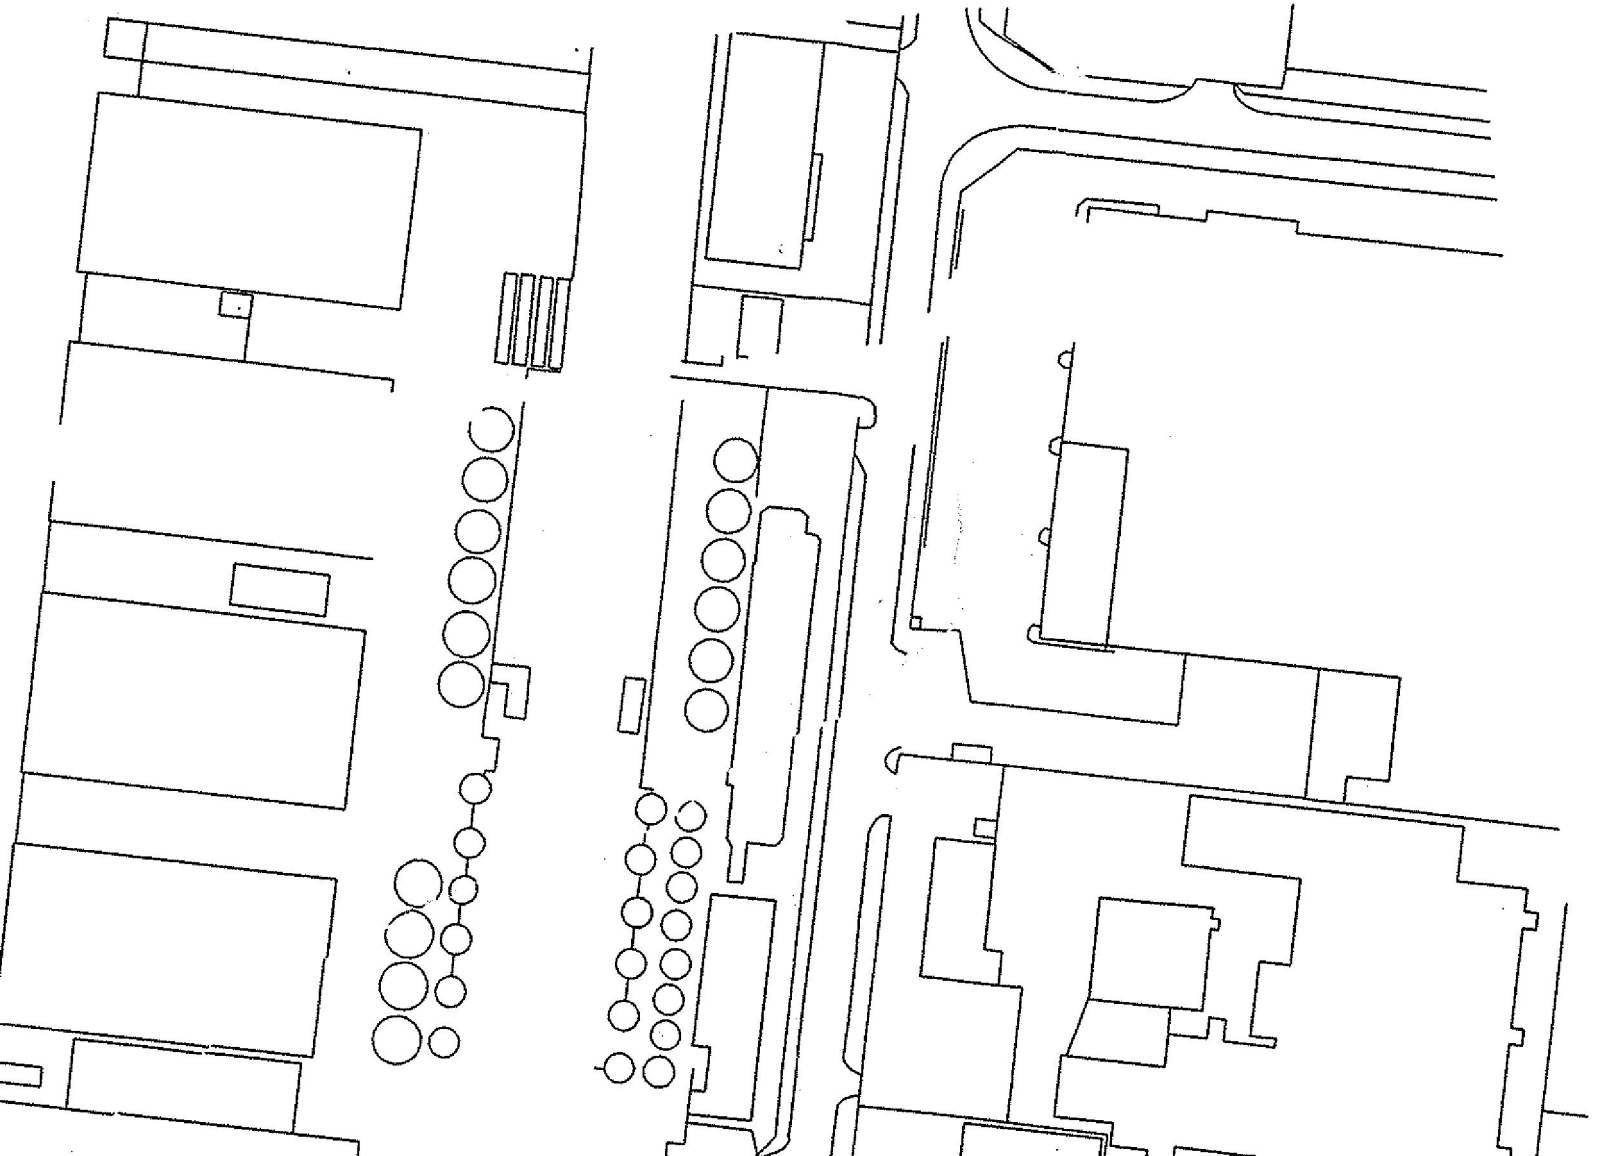

The contractor is responsible for checking dimensions and any discrepancy to be verified with the Architects before proceeding. Figured dimensions to be worked to only.

DO NOT SCALE