

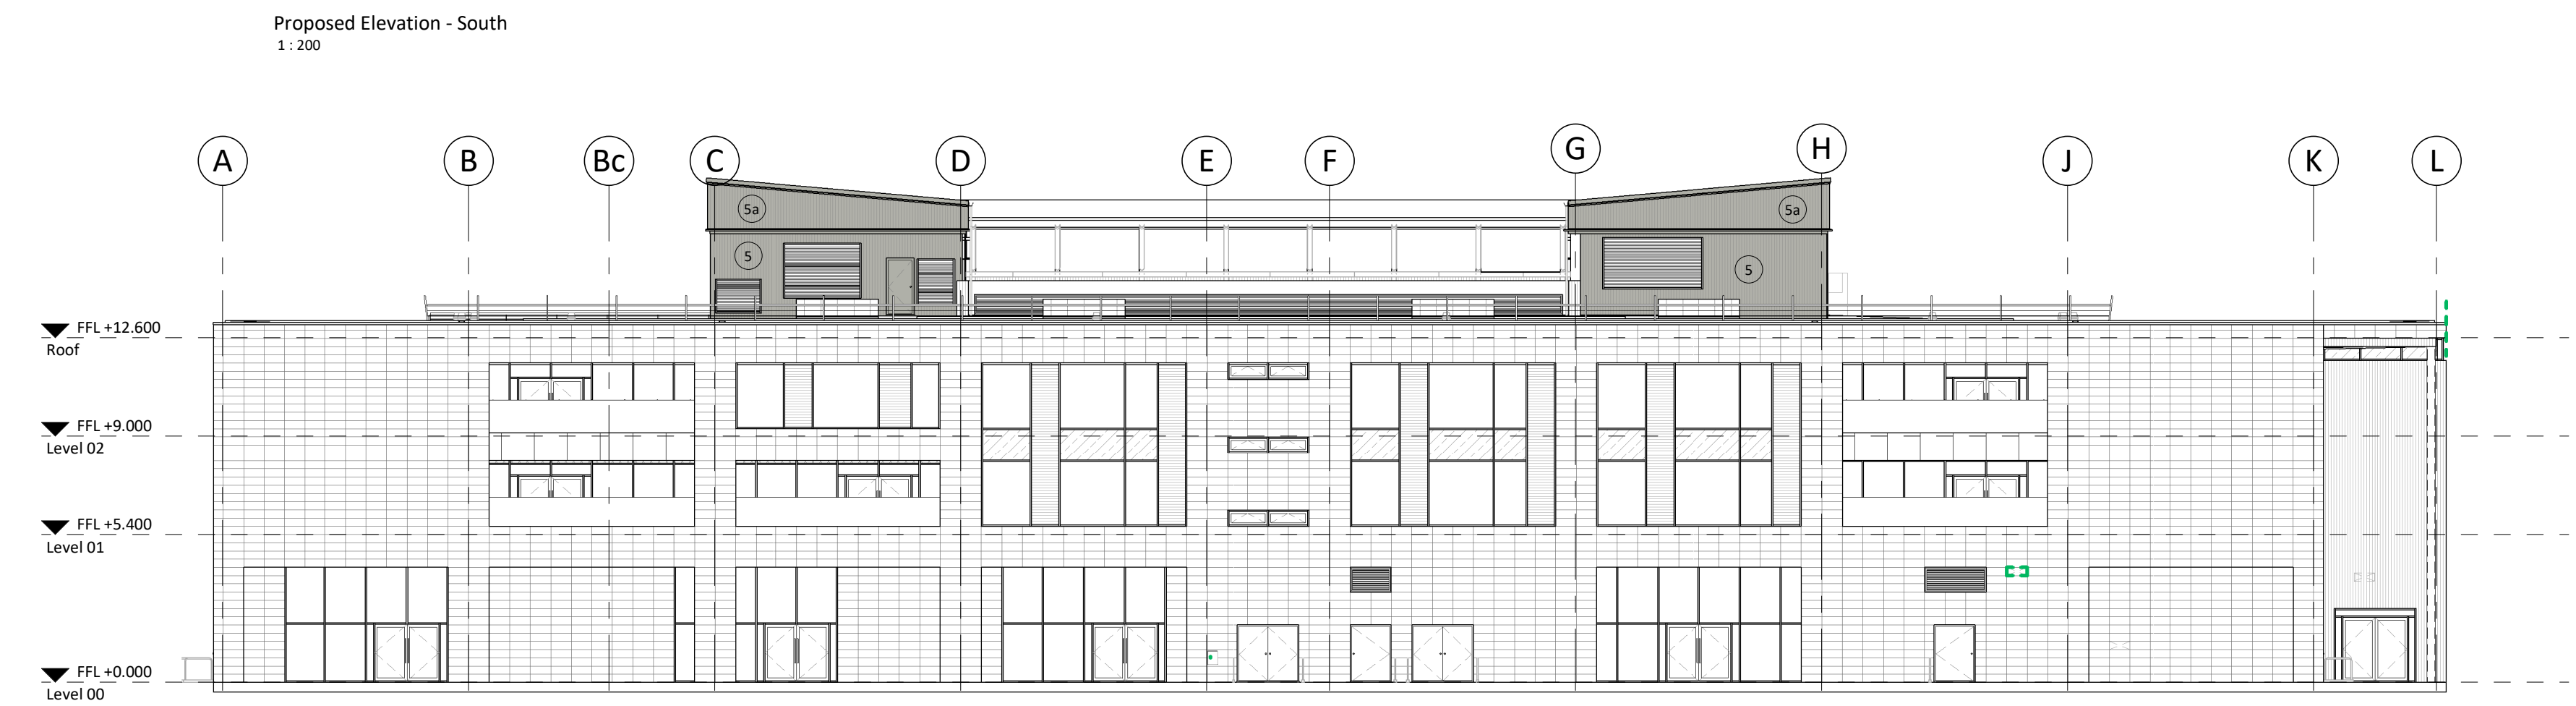
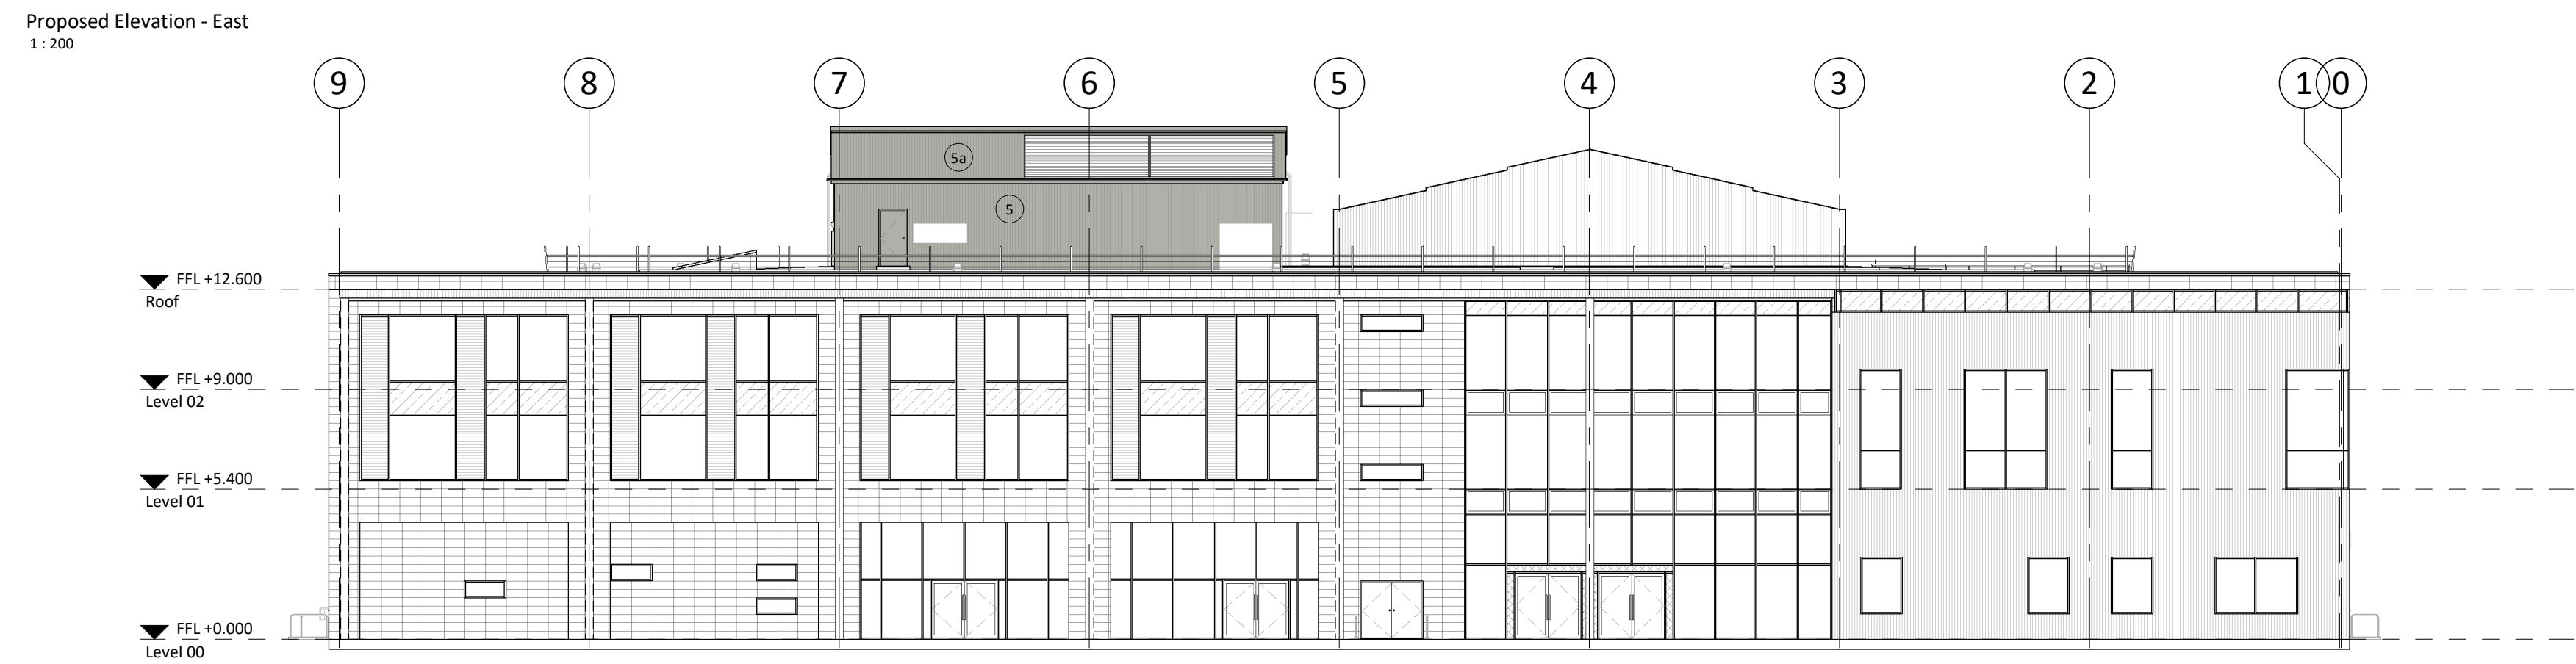
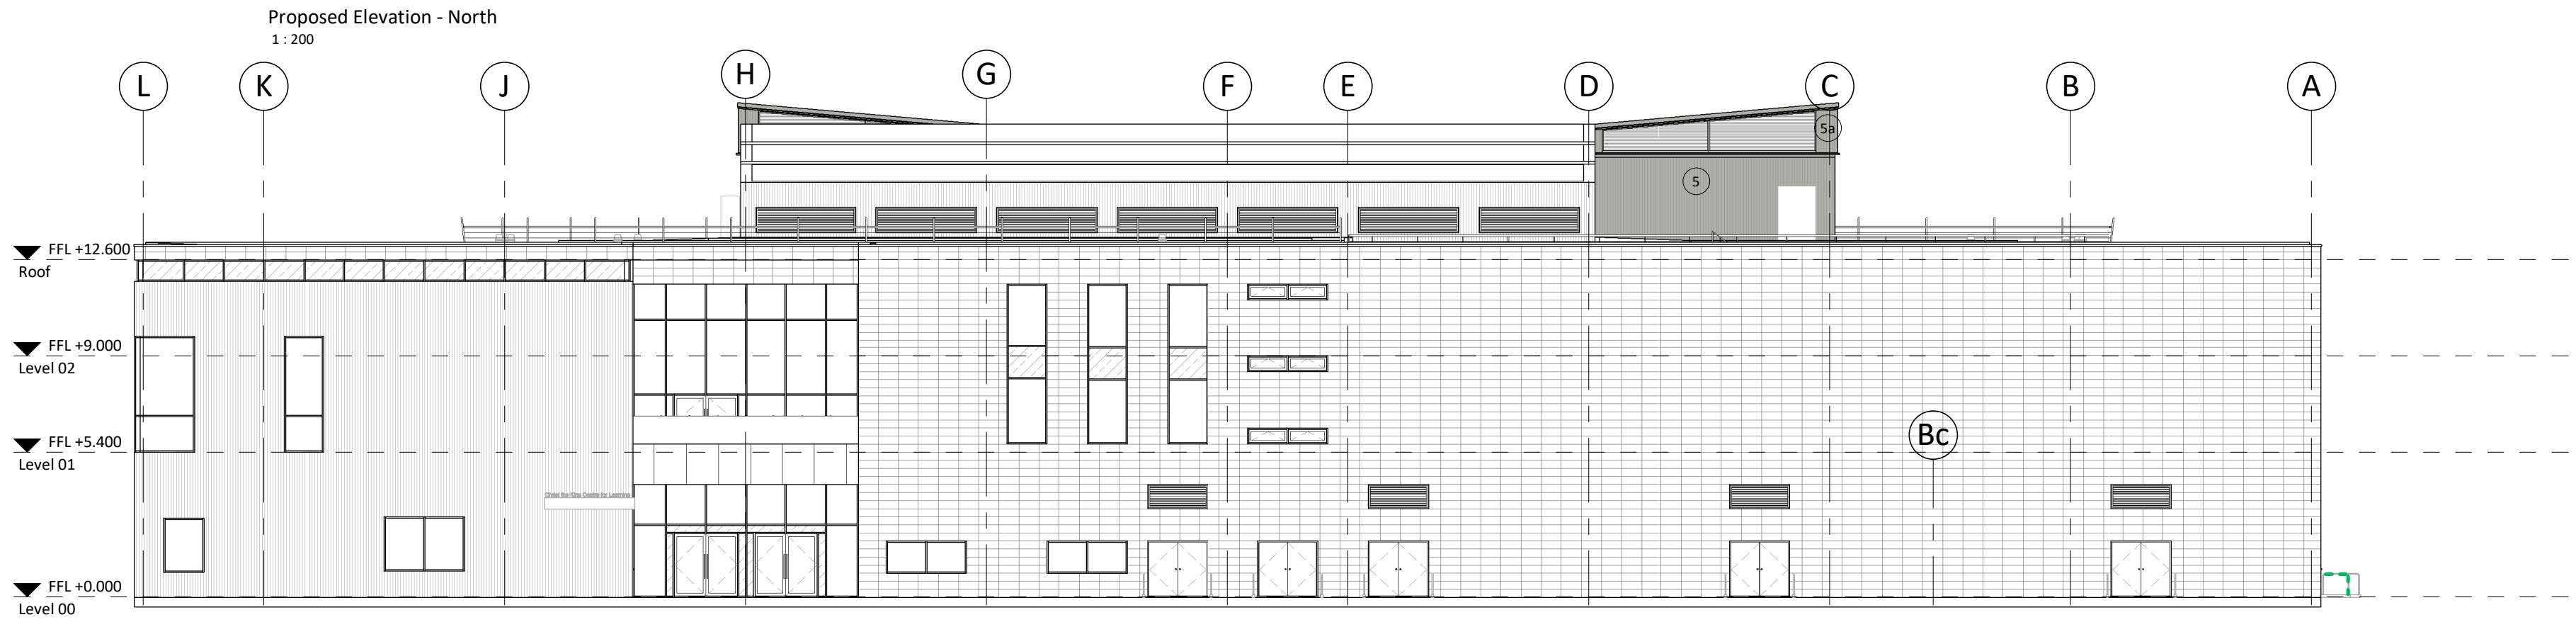
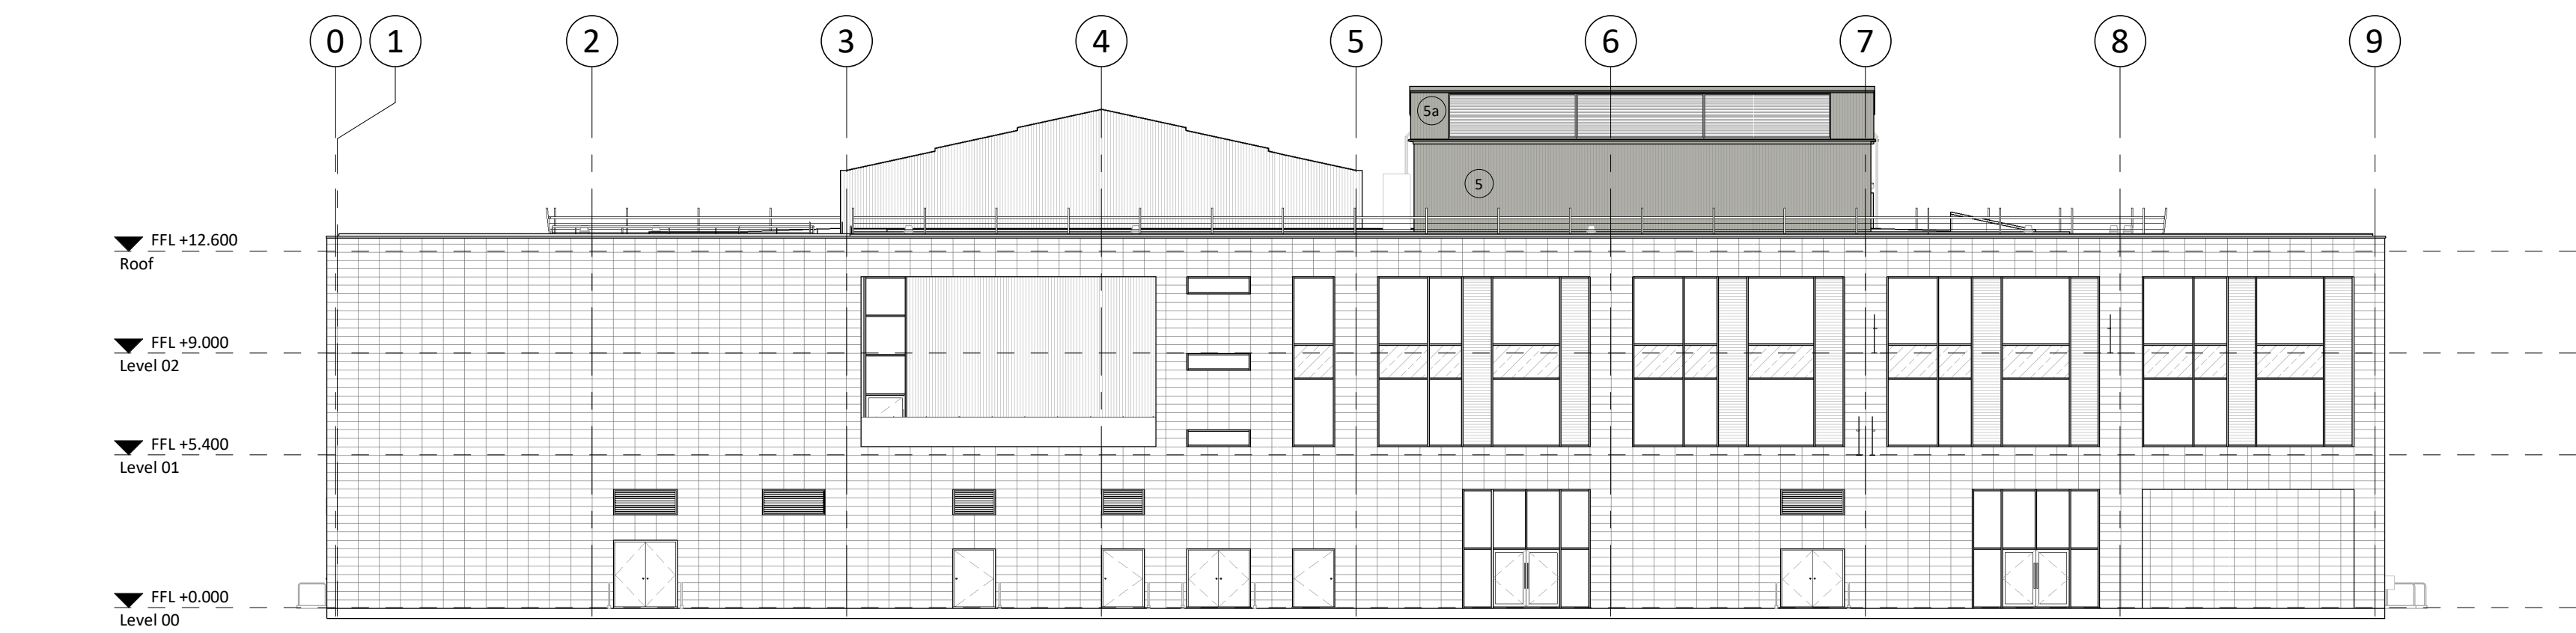


MATERIAL KEY

- 5 - Steel Profile Screening to Rooftop plant areas
32mm Plastisol Sheeting
Colour BS10A05 - Profile Code C32-1000. As existing
- 5a - Steel Profile Additional Screening to Rooftop plant areas
34mm Plastisol Sheeting
Colour RAL 7038 - Profile Code C34-1000. As proposed

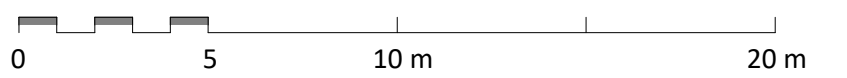

Note: All dimensions and levels are indicative and to be checked on site by cladding installers prior to fabrication of cladding and associated components

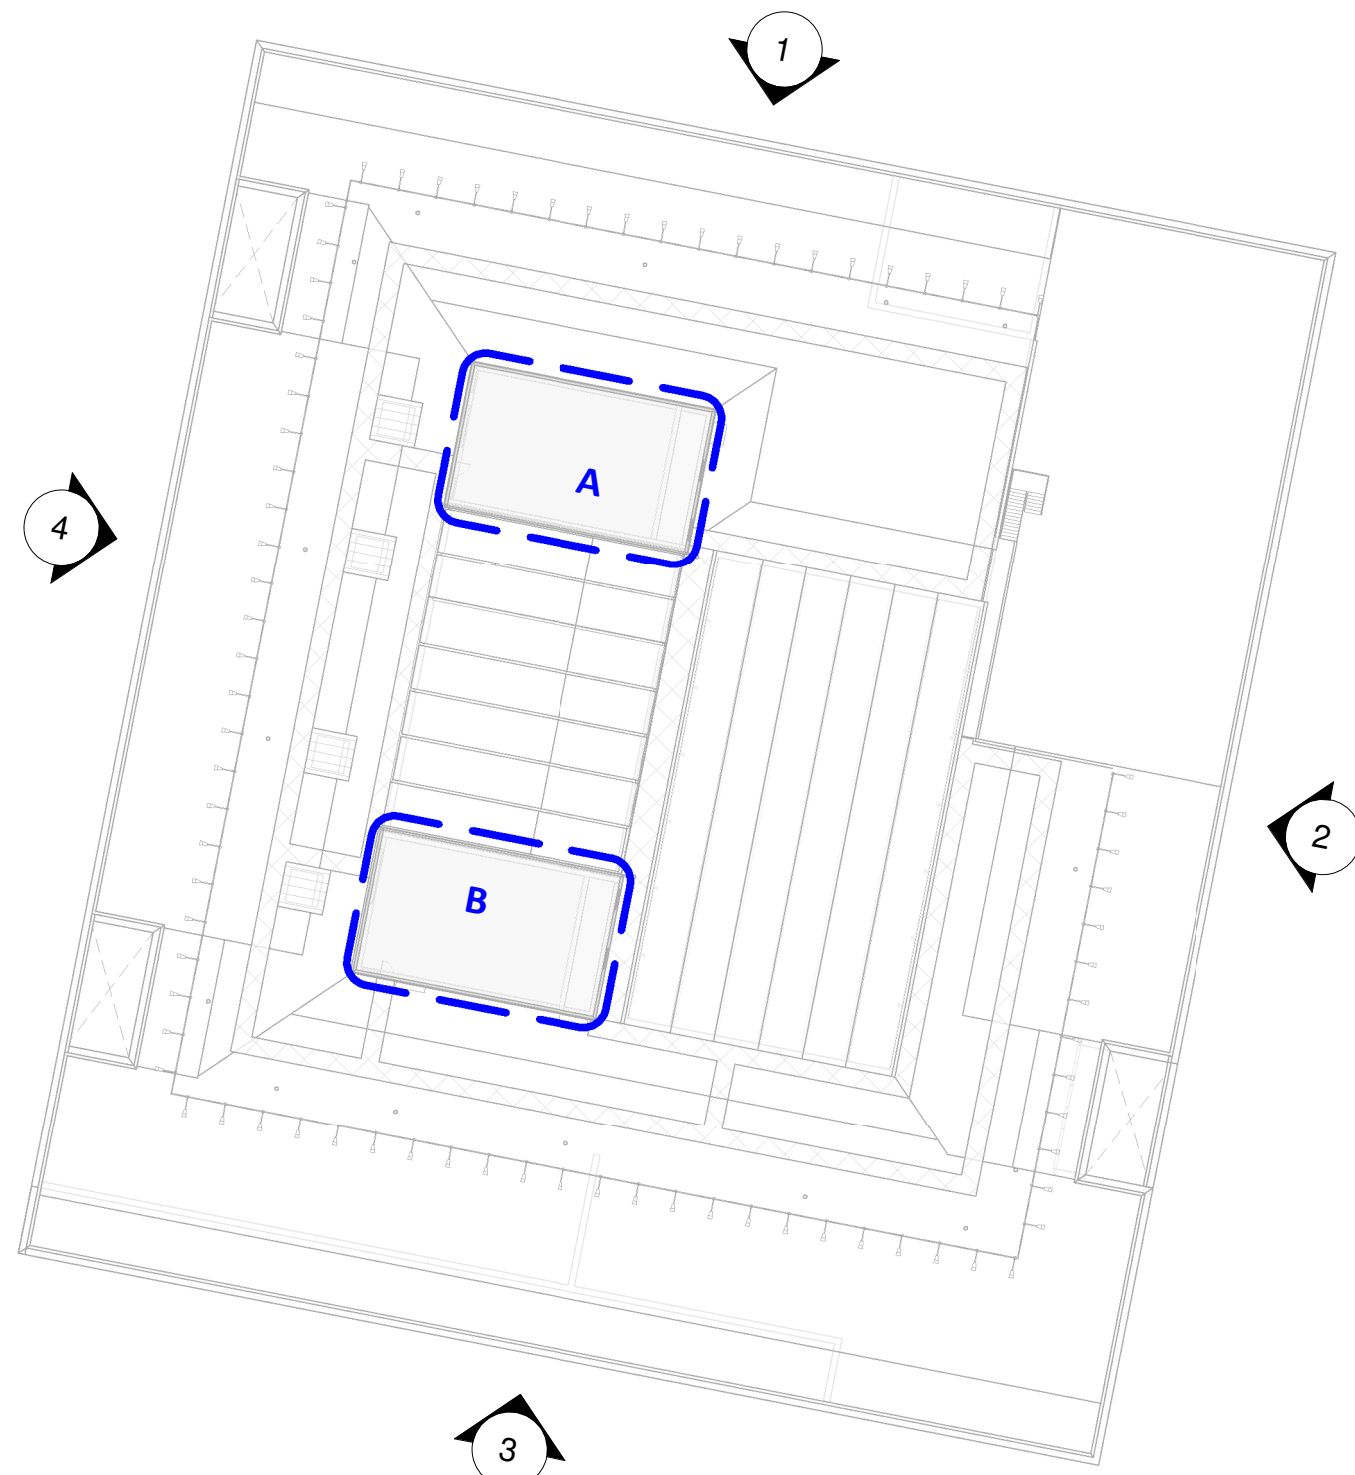

PL	PL03	25/09/2026	Ral colour of new plant enclosure roof cladding amended in legend
PL	PL02	22/09/2026	Legend amended to comments from planning
PL	PL01	26/06/2026	Planning Issue
STATUS	REV	DATE	DESCRIPTION
CLIENT			REVISED BY MGL
			CHECKED BY AMW
			ORIGINATOR NO 157587

CONSULTANT
STRIDE TREGLOWN
www.stridetreglown.com © Stride Treglown Limited 2020
PROJECT
LC4 Knowsley Community College Roof
Works
Huyton, Liverpool
L36 3SD

DRAWING TITLE
Proposed Elevations

STATUS CODE	PL : Planning Issue	SCALE	As indicated@A1
DRAWING USAGE:	Planning		
PROJECT - ORIGINATOR - VOLUME - LEVEL - TYPE - ROLE - CLASS - NUMBER	157587-STL-RF-ZZ-DR-A-20401	STATUS - REVISION	PL_PL03