



MATERIAL KEY


- 5 - Steel Profile Screening to Rooftop plant areas
32mm Plastisol Sheetting
Colour BS10A05 - Profile Code C32-1000. As existing
- 5a - Steel Profile Additional Screening to Rooftop plant areas
34mm Plastisol Sheetting
Colour RAL 7038 - Profile Code C34-1000. As proposed

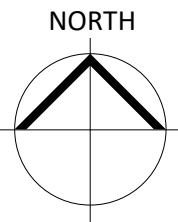

1 Proposed Elevation - North
1 : 200

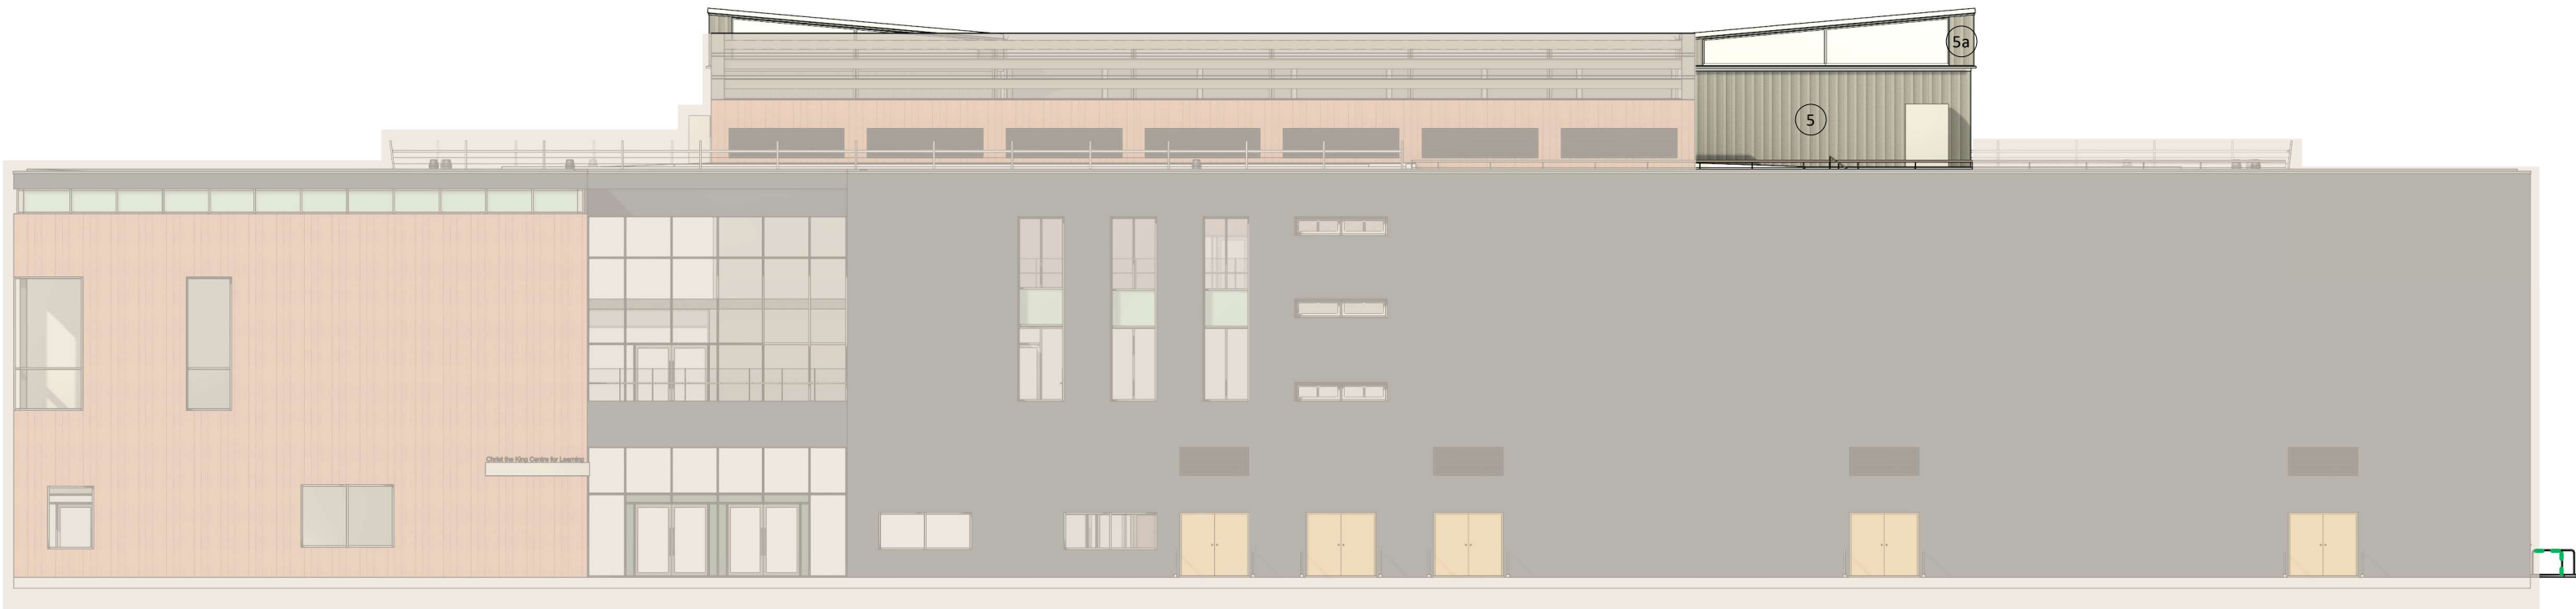


2 Proposed Elevation - East
1 : 200

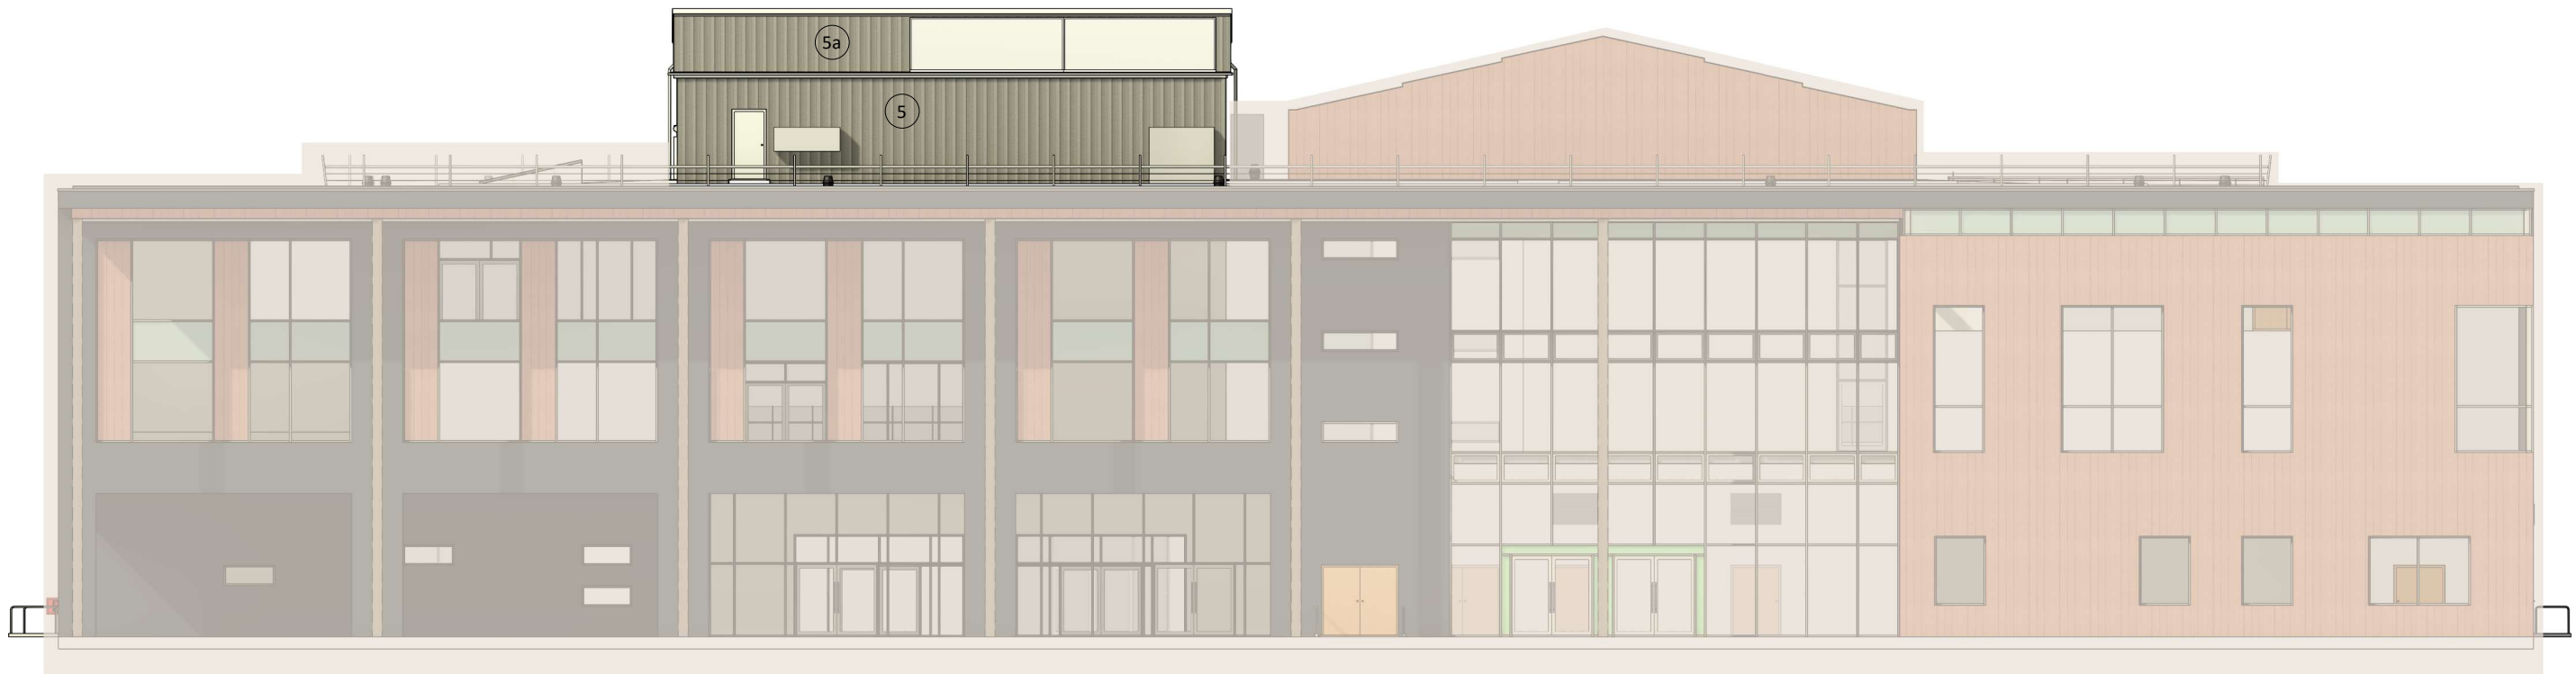


3 Proposed Elevation - South
1 : 200



4 Proposed Elevation West
1 : 200

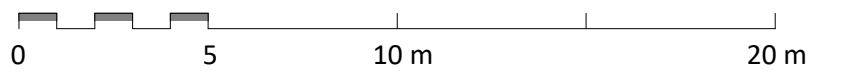

Note: All dimensions and levels are indicative and to be checked on site by cladding installers prior to fabrication of cladding and associated components

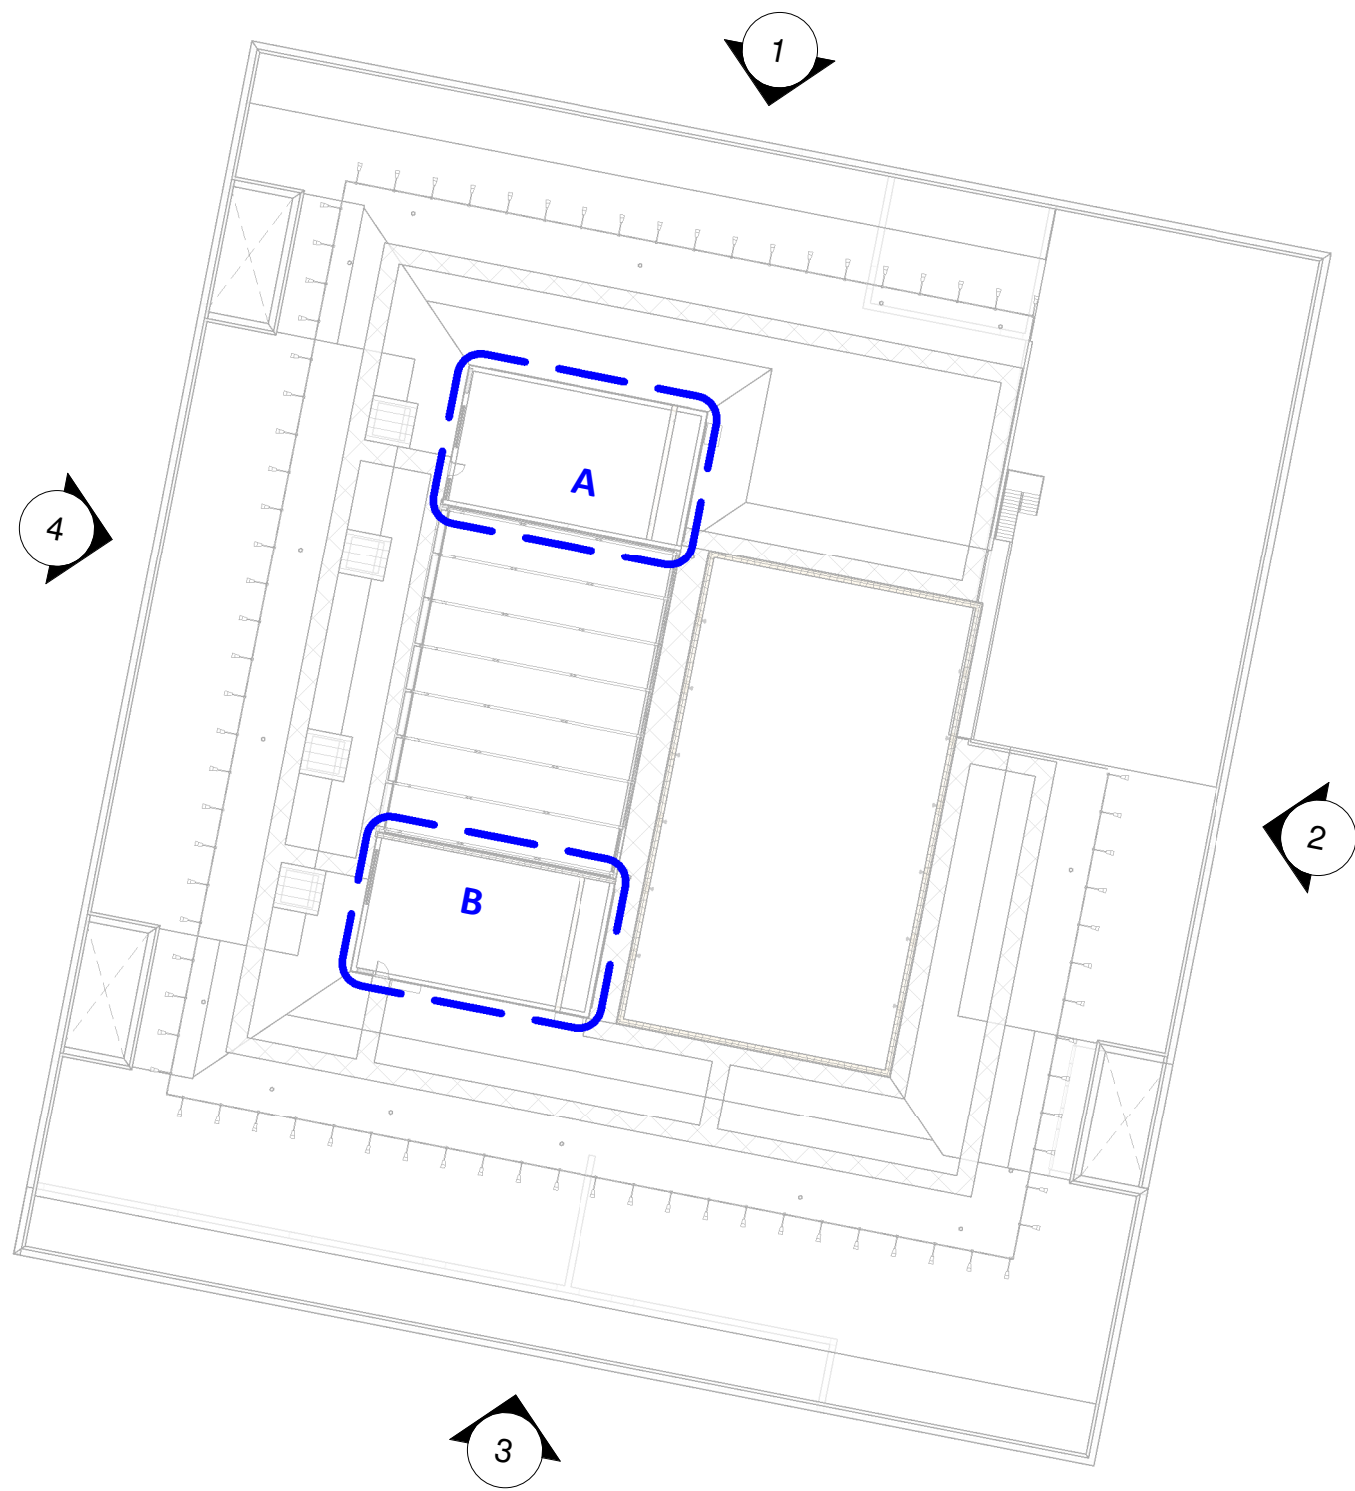

PL	PL03	25/09/2026	Ral colour of new plant enclosure roof cladding amended in legend	REVISED BY
PL	PL02	22/09/2026	Legend amended to comments from planning	MGL
PL	PL01	26/06/2026	Planning Issue	CHECKED BY
STATUS	REV	DATE	DESCRIPTION	AMW
CLIENT				ORIGINATOR NO
				157587

Balfour Beatty

CONSULTANT
STRIDE TREGLOWN
www.stridetreglown.com © Stride Treglown Limited 2020
PROJECT
LC4 Knowsley Community College Roof
Works
Huyton, Liverpool
L36 3SD

DRAWING TITLE
Proposed Elevations - Coloured

STATUS CODE	SCALE
PL : Planning Issue	As indicated@A1
DRAWING USAGE: <i>Planning</i>	
PROJECT - ORIGINATOR - VOLUME - LEVEL - TYPE - ROLE - CLASS - NUMBER	STATUS _ REVISION
157587-STL-RF-ZZ-DR-A-20402	PL_PL03