




Proposed eastern elevation

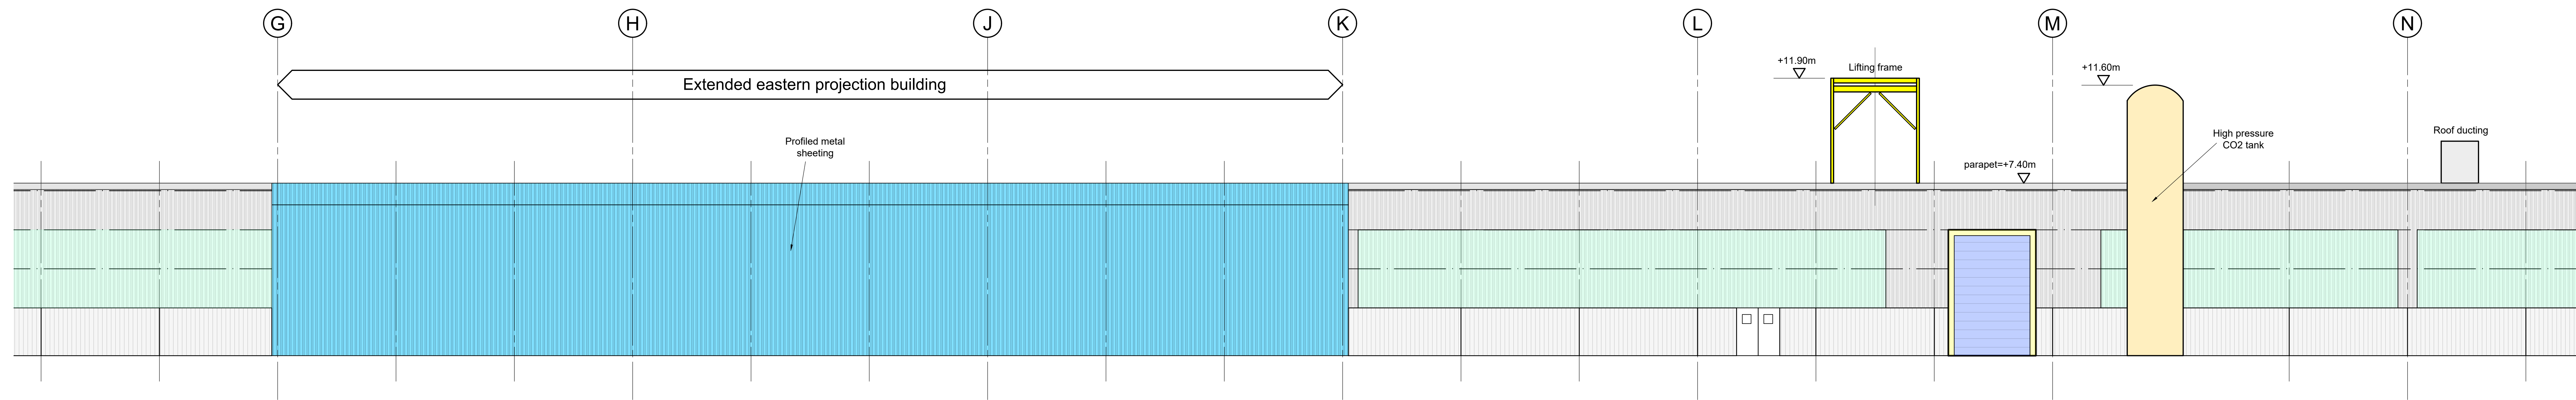


Existing eastern part-elevation

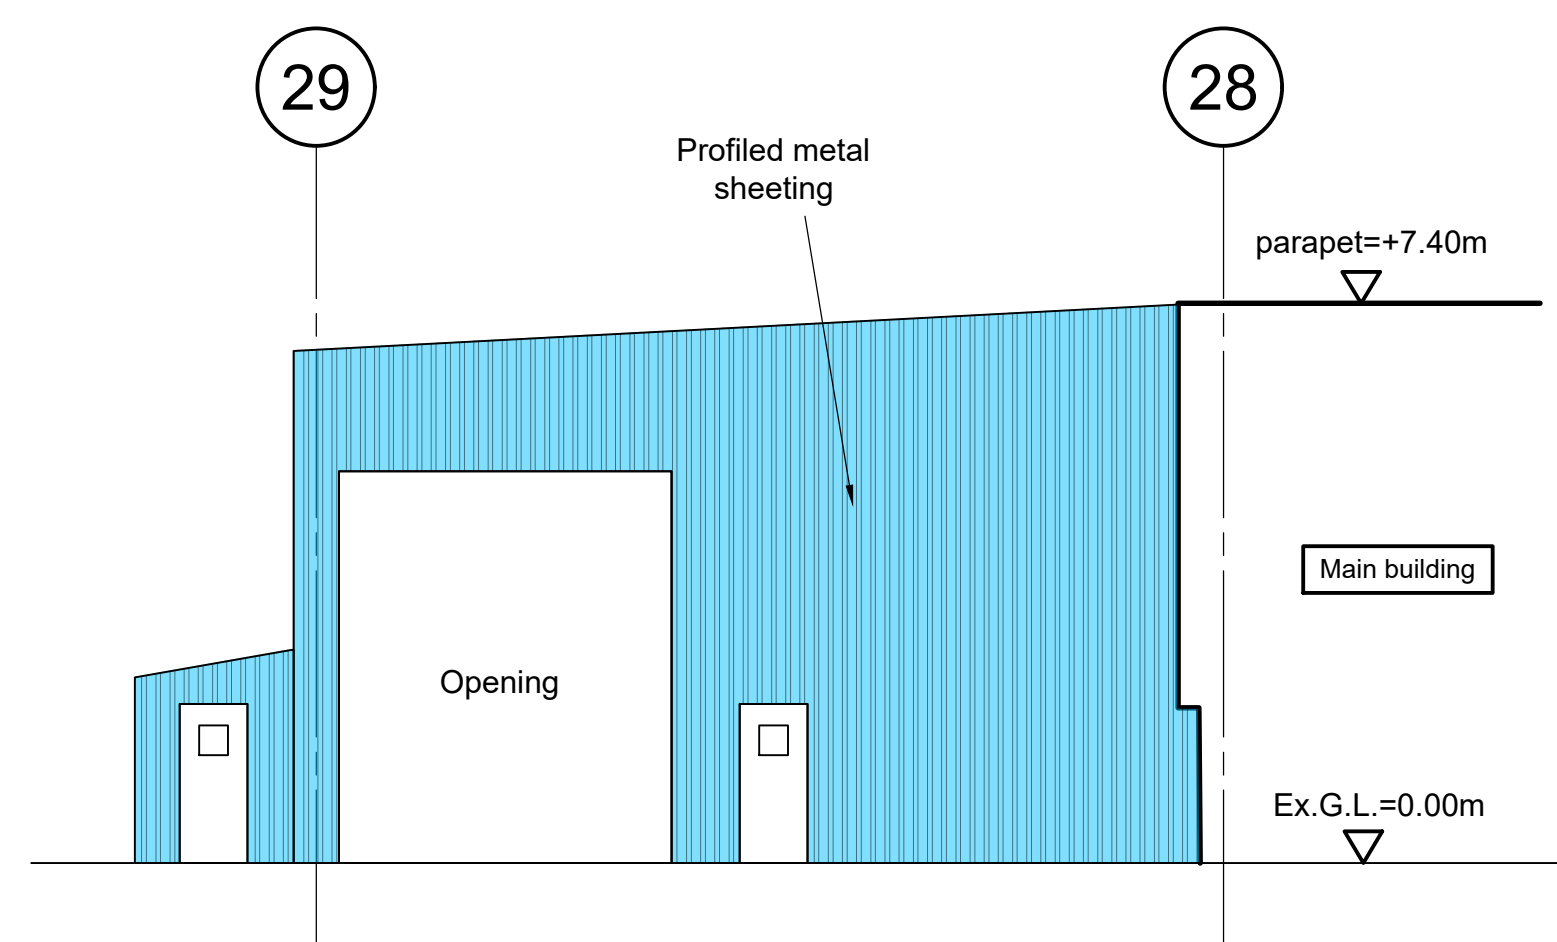


Existing northern elevation
on eastern projection building

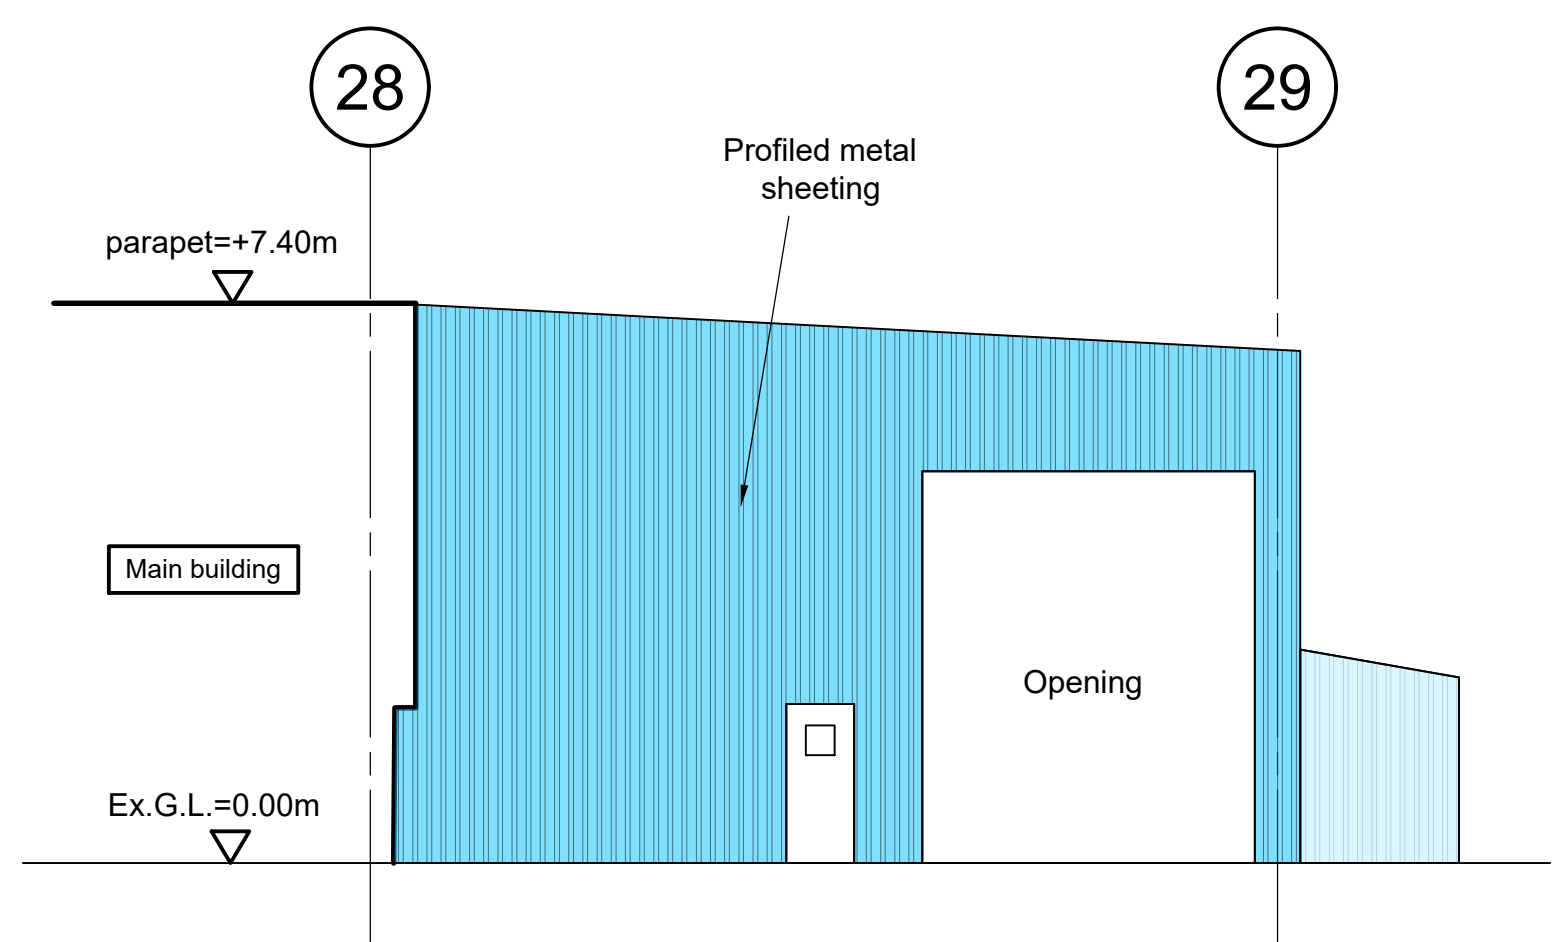

Existing southern elevation
on eastern projection building

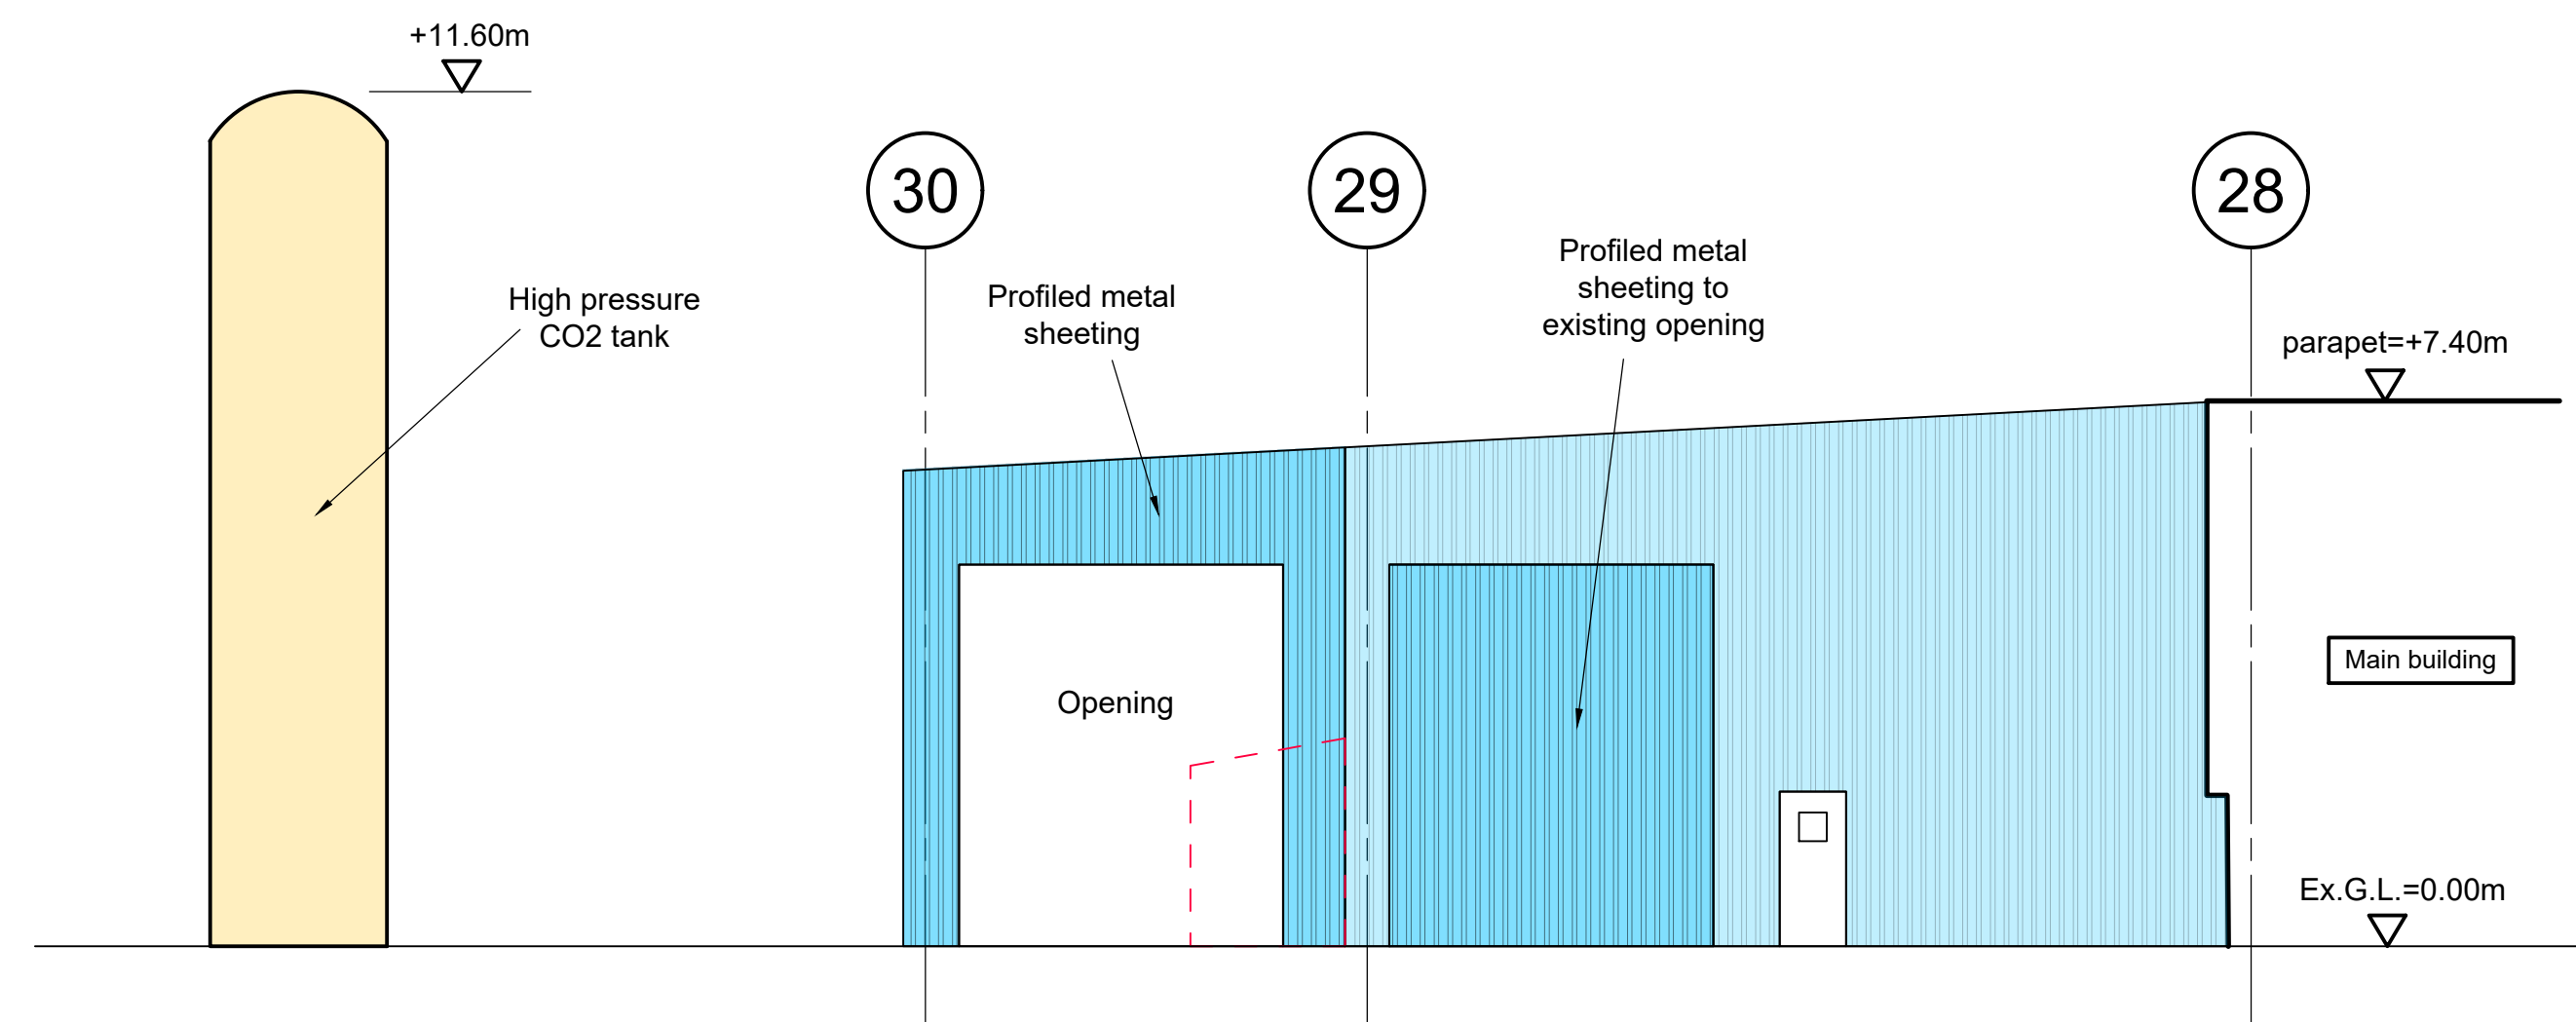

Proposed northern elevation on eastern extension

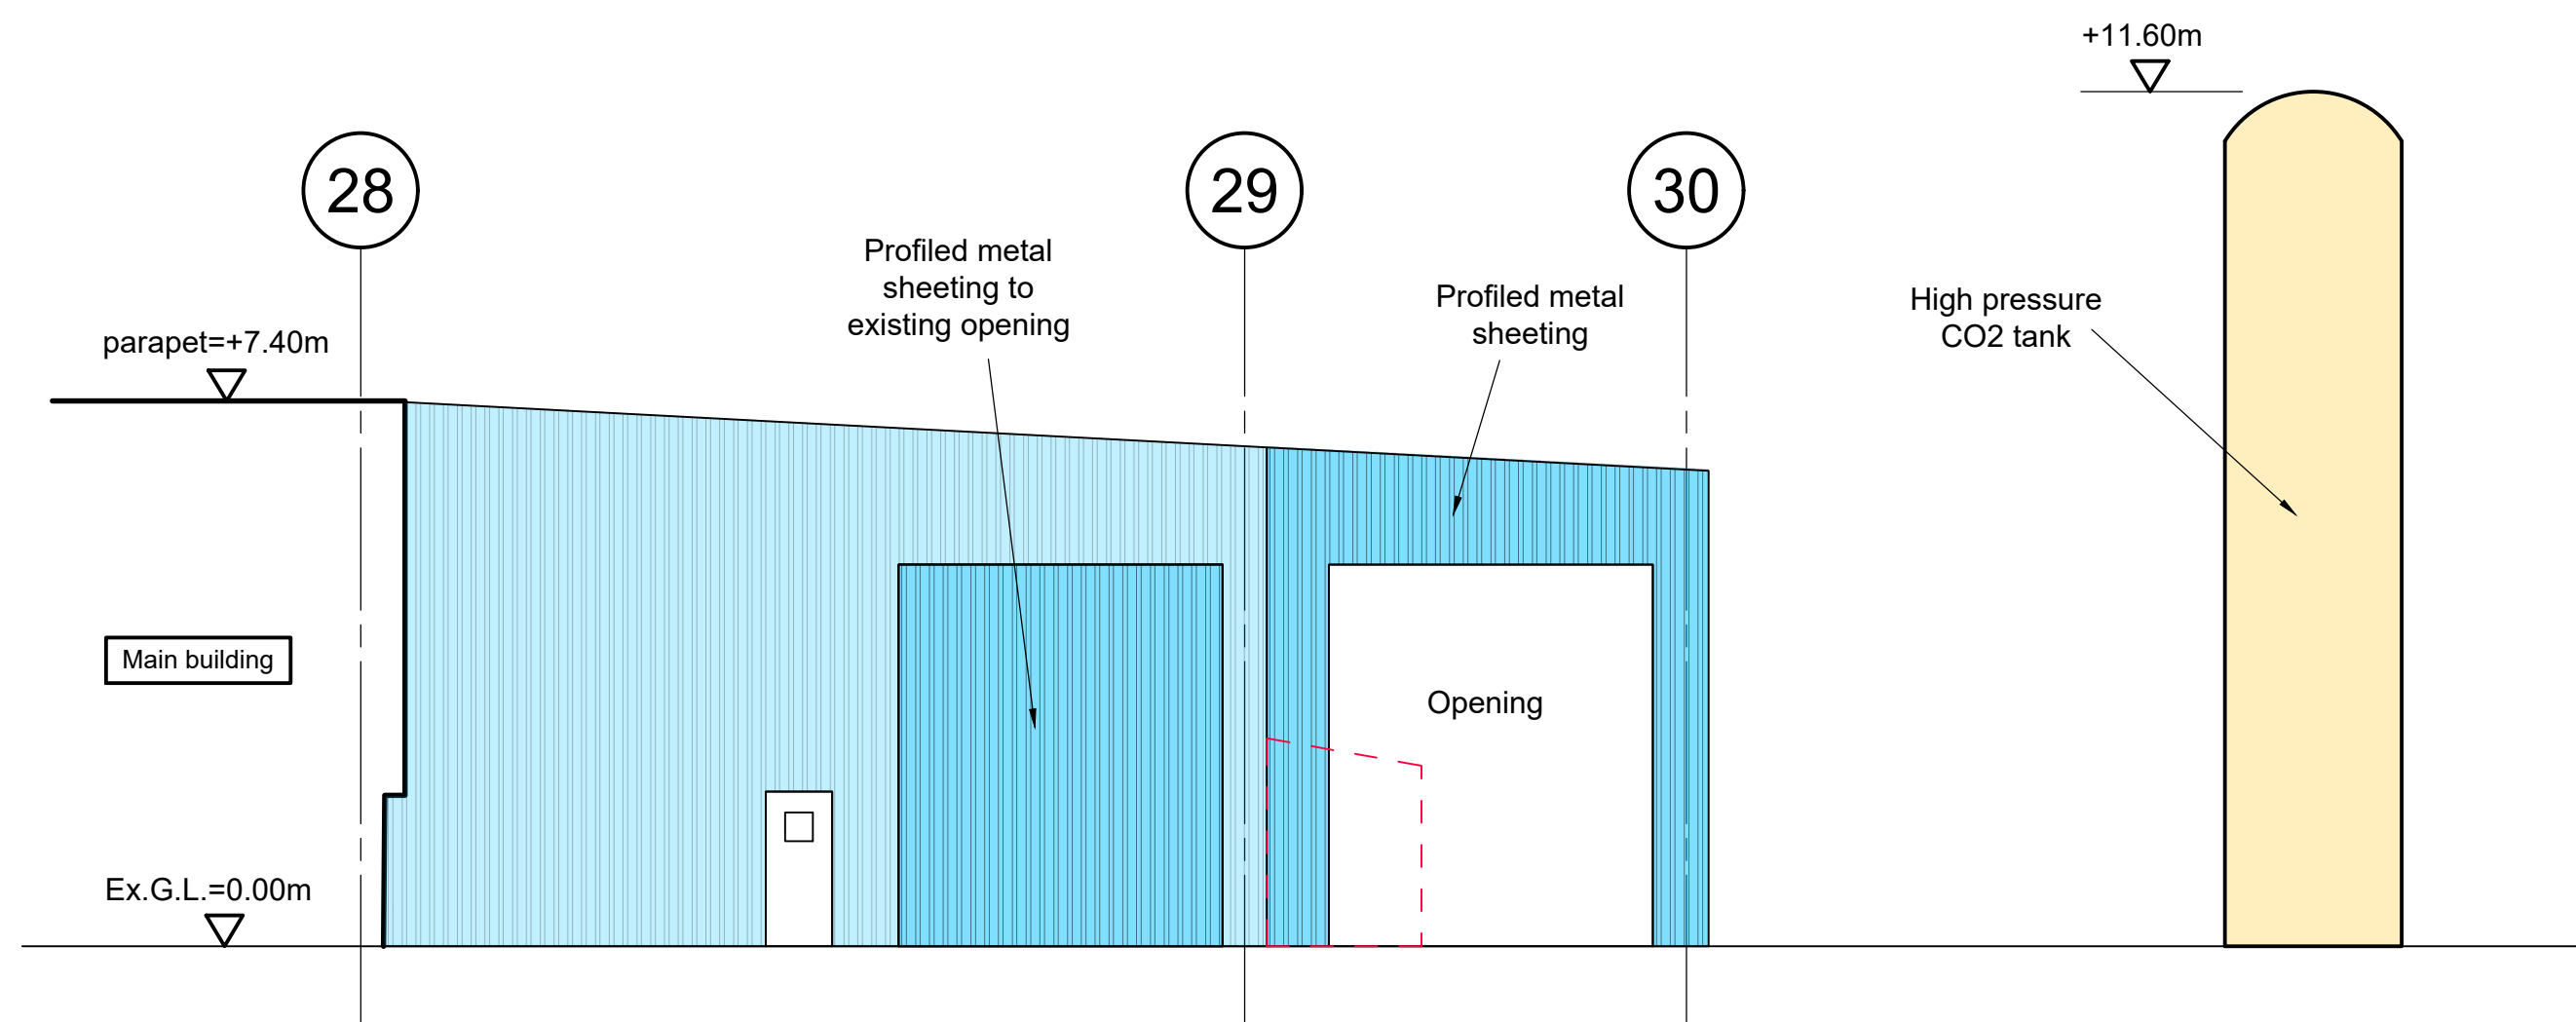

Proposed southern elevation on eastern extension

Preliminary

P Preliminary issue for discussion and budget pricing. NOT FOR CONSTRUCTION. 17/02/23

Émile K. Sanan MEng CEng MStructE,
Chartered Structural Engineer
Laburnum House, 62-64 Chestnut Grove, Liverpool L15 8HS.
tel:+44 151 280 1129; e-mail: mail@emile-sanan.co.uk

Project:
Eastern projection extension,
Ford Halewood Transmissions,
Halewood, Liverpool.

Building elevations.

drawn by	date	scale	drawing no.	rev.
EKS	Feb. '23	1:100 (A0)	23448/00	P