


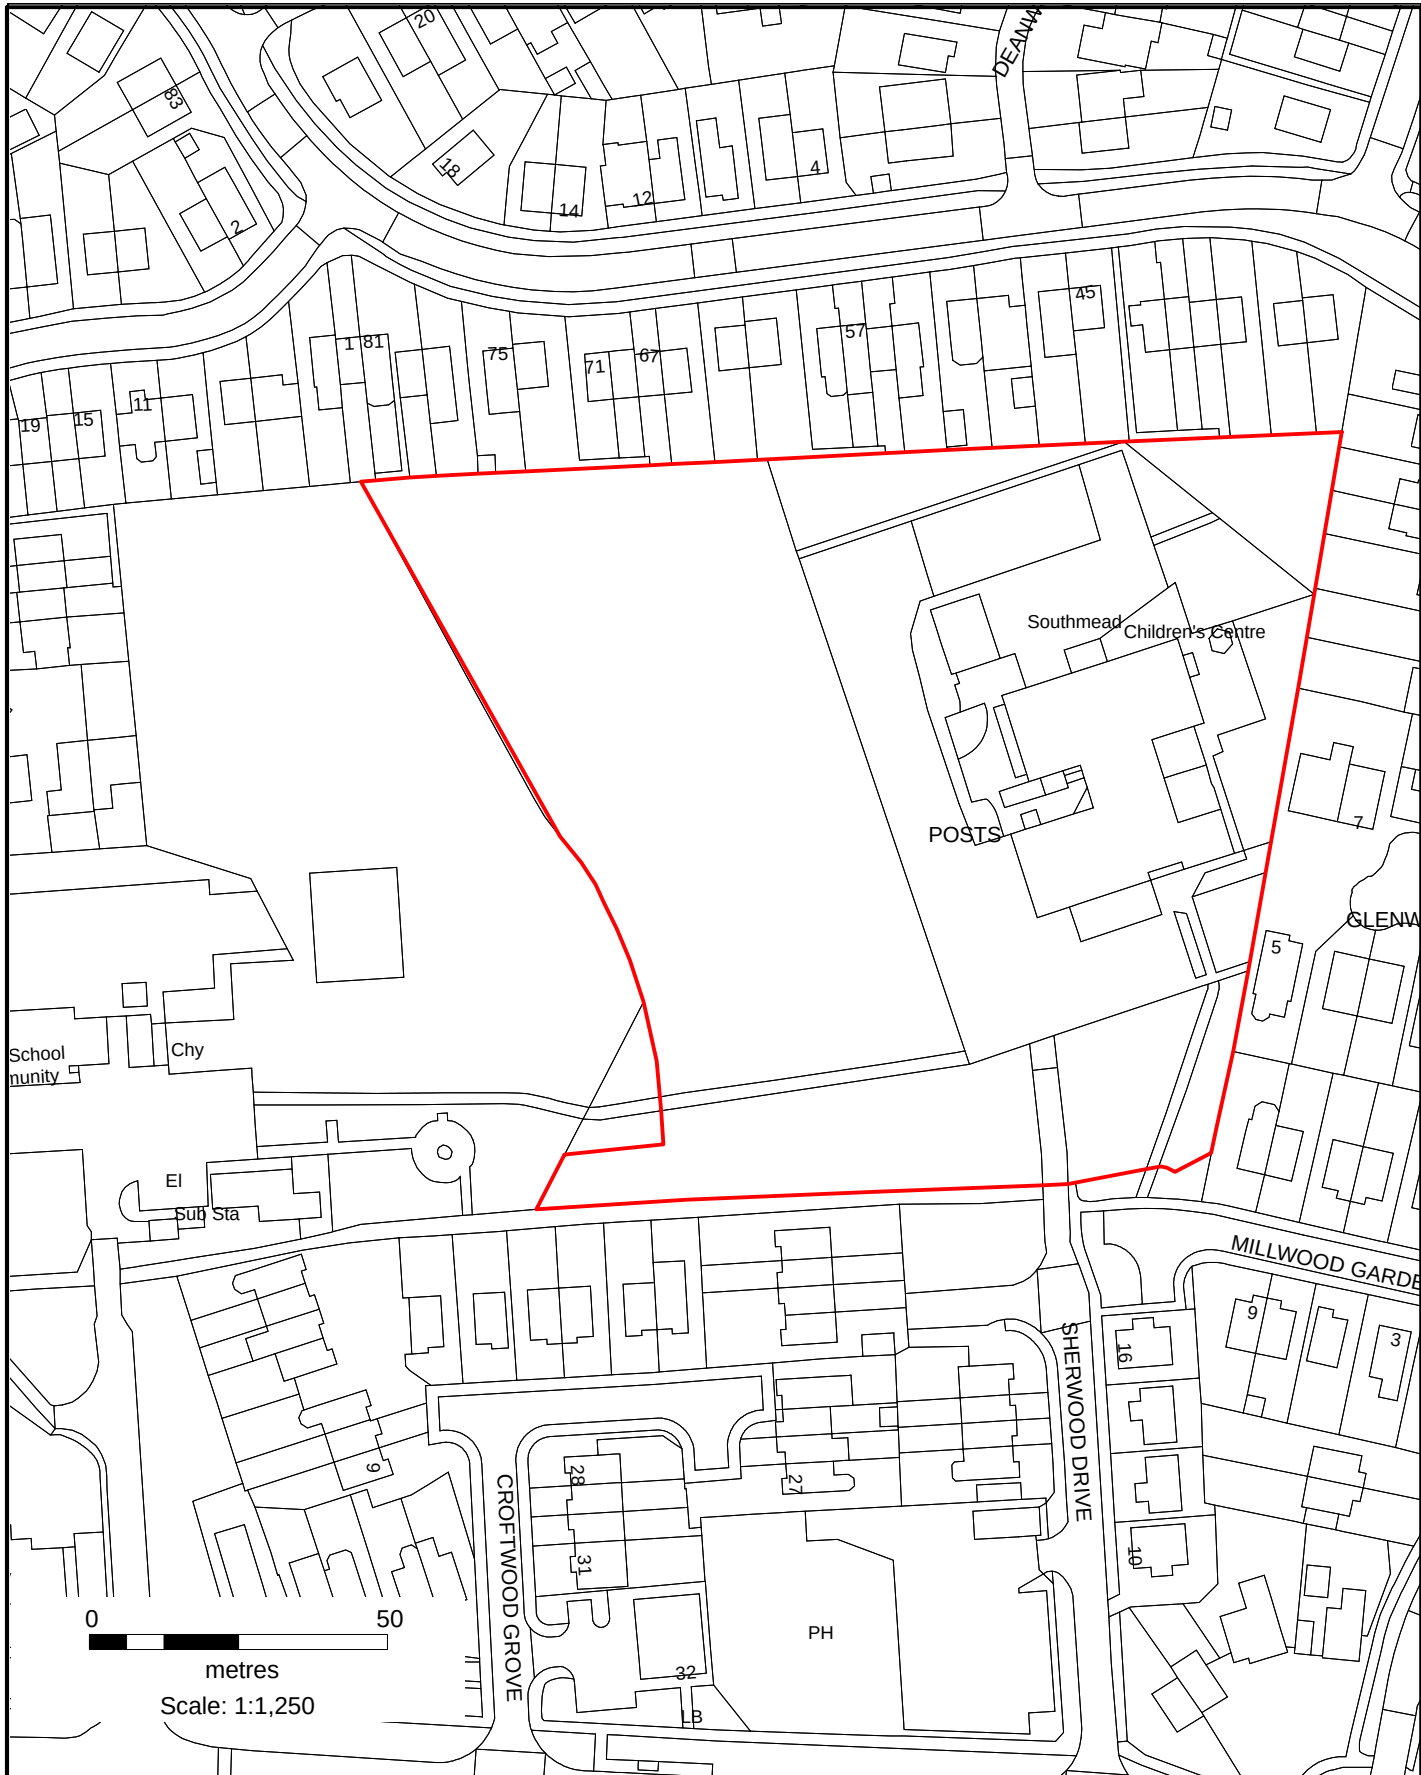

**SOUTHMEAD CHILDRENS CENTRE
SHERWOOD DRIVE
WHISTON**

Drawn AW
Date 12/06/2024
Scale 1:1250 (A4)

Drawing No.
AS/106A/2024
Other No.
NONE



METROPOLITAN
Borough of Knowsley
Assets Service

Municipal Building,
Archway Road,
Huyton, L36 9UX

