




NOTE
This drawing must not be reissued, loaned or copied without the written consent of Department of Corporate Resources, KMBC, (the originator).
All errors, omissions, discrepancies should be reported to the originator immediately.
All dimensions to be checked before site fabrication by the contractor, his sub-contractor or supplier.
Do not scale plans - use figure or grid dimensions where given.
Any deviation from the drawing to be reported to the originator immediately.

Any mapped information depicted is based on Ordnance Survey material with the permission of Ordnance Survey on behalf of the Controller of Her Majestys Stationary Office Crown Copyright.
Unauthorized reproduction infringes Crown Copyright and may lead to prosecution or civil proceedings.
Knowsley MBC, LA 100017655
Ref: MAPREF

Drawing issue status:
PRELIMINARY ☐ CLIENT APPROVAL ☐ PLANNING ☐
BUILDING REGS ☐ TENDER ☐ CONSTRUCTION ☐ AS-BUILT ☐

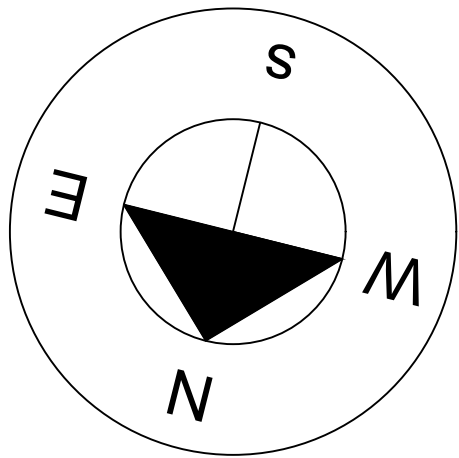

PROPOSED NORTH FACING ELEVATION

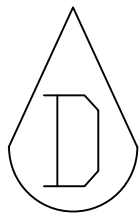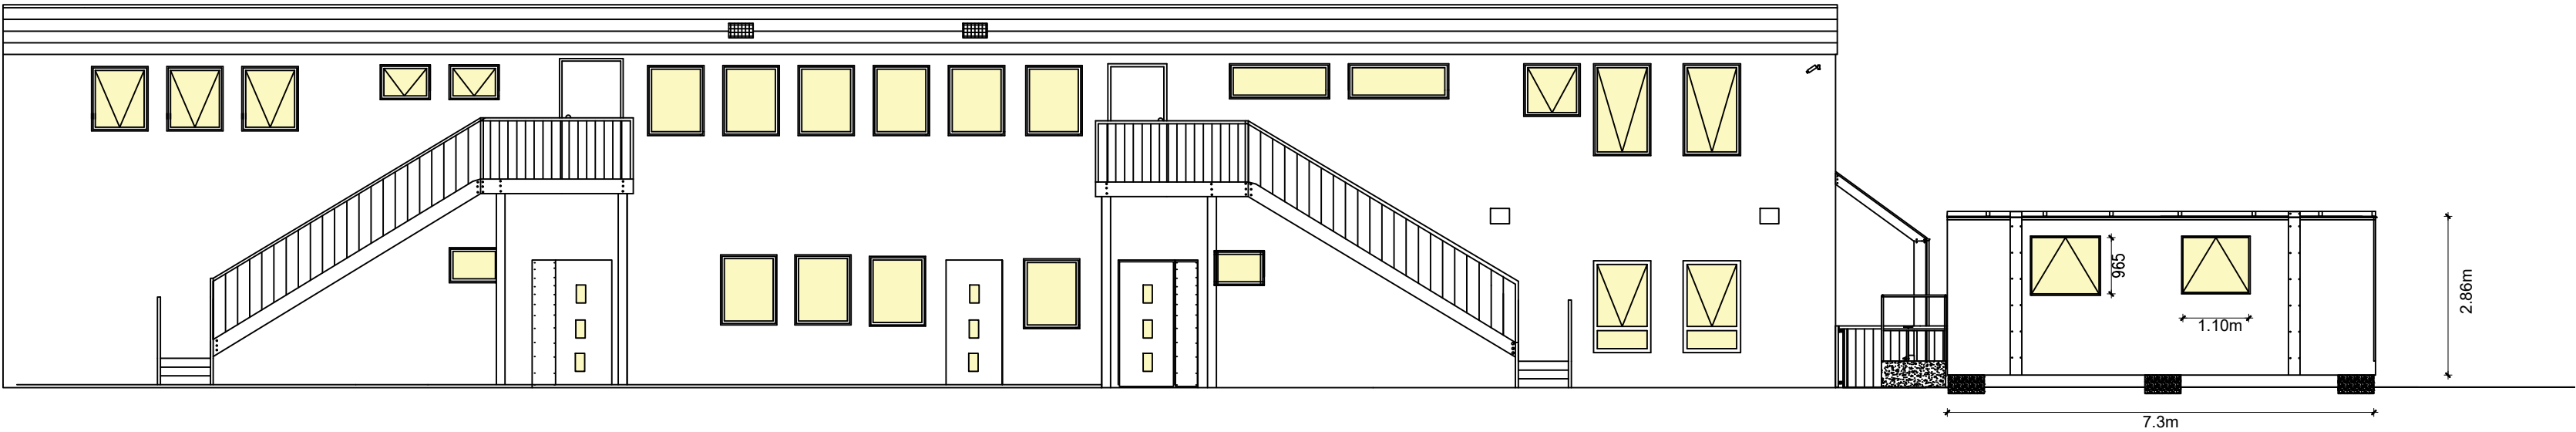

REV	DATE	DESCRIPTION
Directorate of Corporate Resources Asset Management 2nd Floor Municipal Buildings Archway Road Merseyside, L36 9UX TEL:0151 443 2611 FAX: 0151-443-3550		
PROJECT Play Area		CLIENT Southmead Children Centre
SUBJECT Proposed North Facing Elevation		DATABASE 13/9/2013
PROJECT NR 01...		SCALE 1:100
DRAWING NR 05		REV -
		DRAWN -
		CHECKED -