
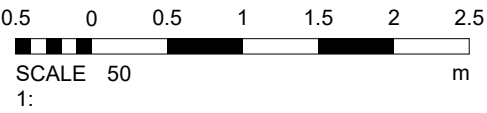
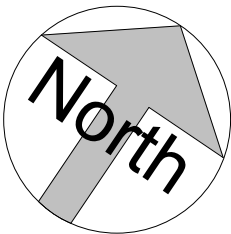


Area Schedule (GIA)	
Name	Area
Ground Floor	180.8 m²

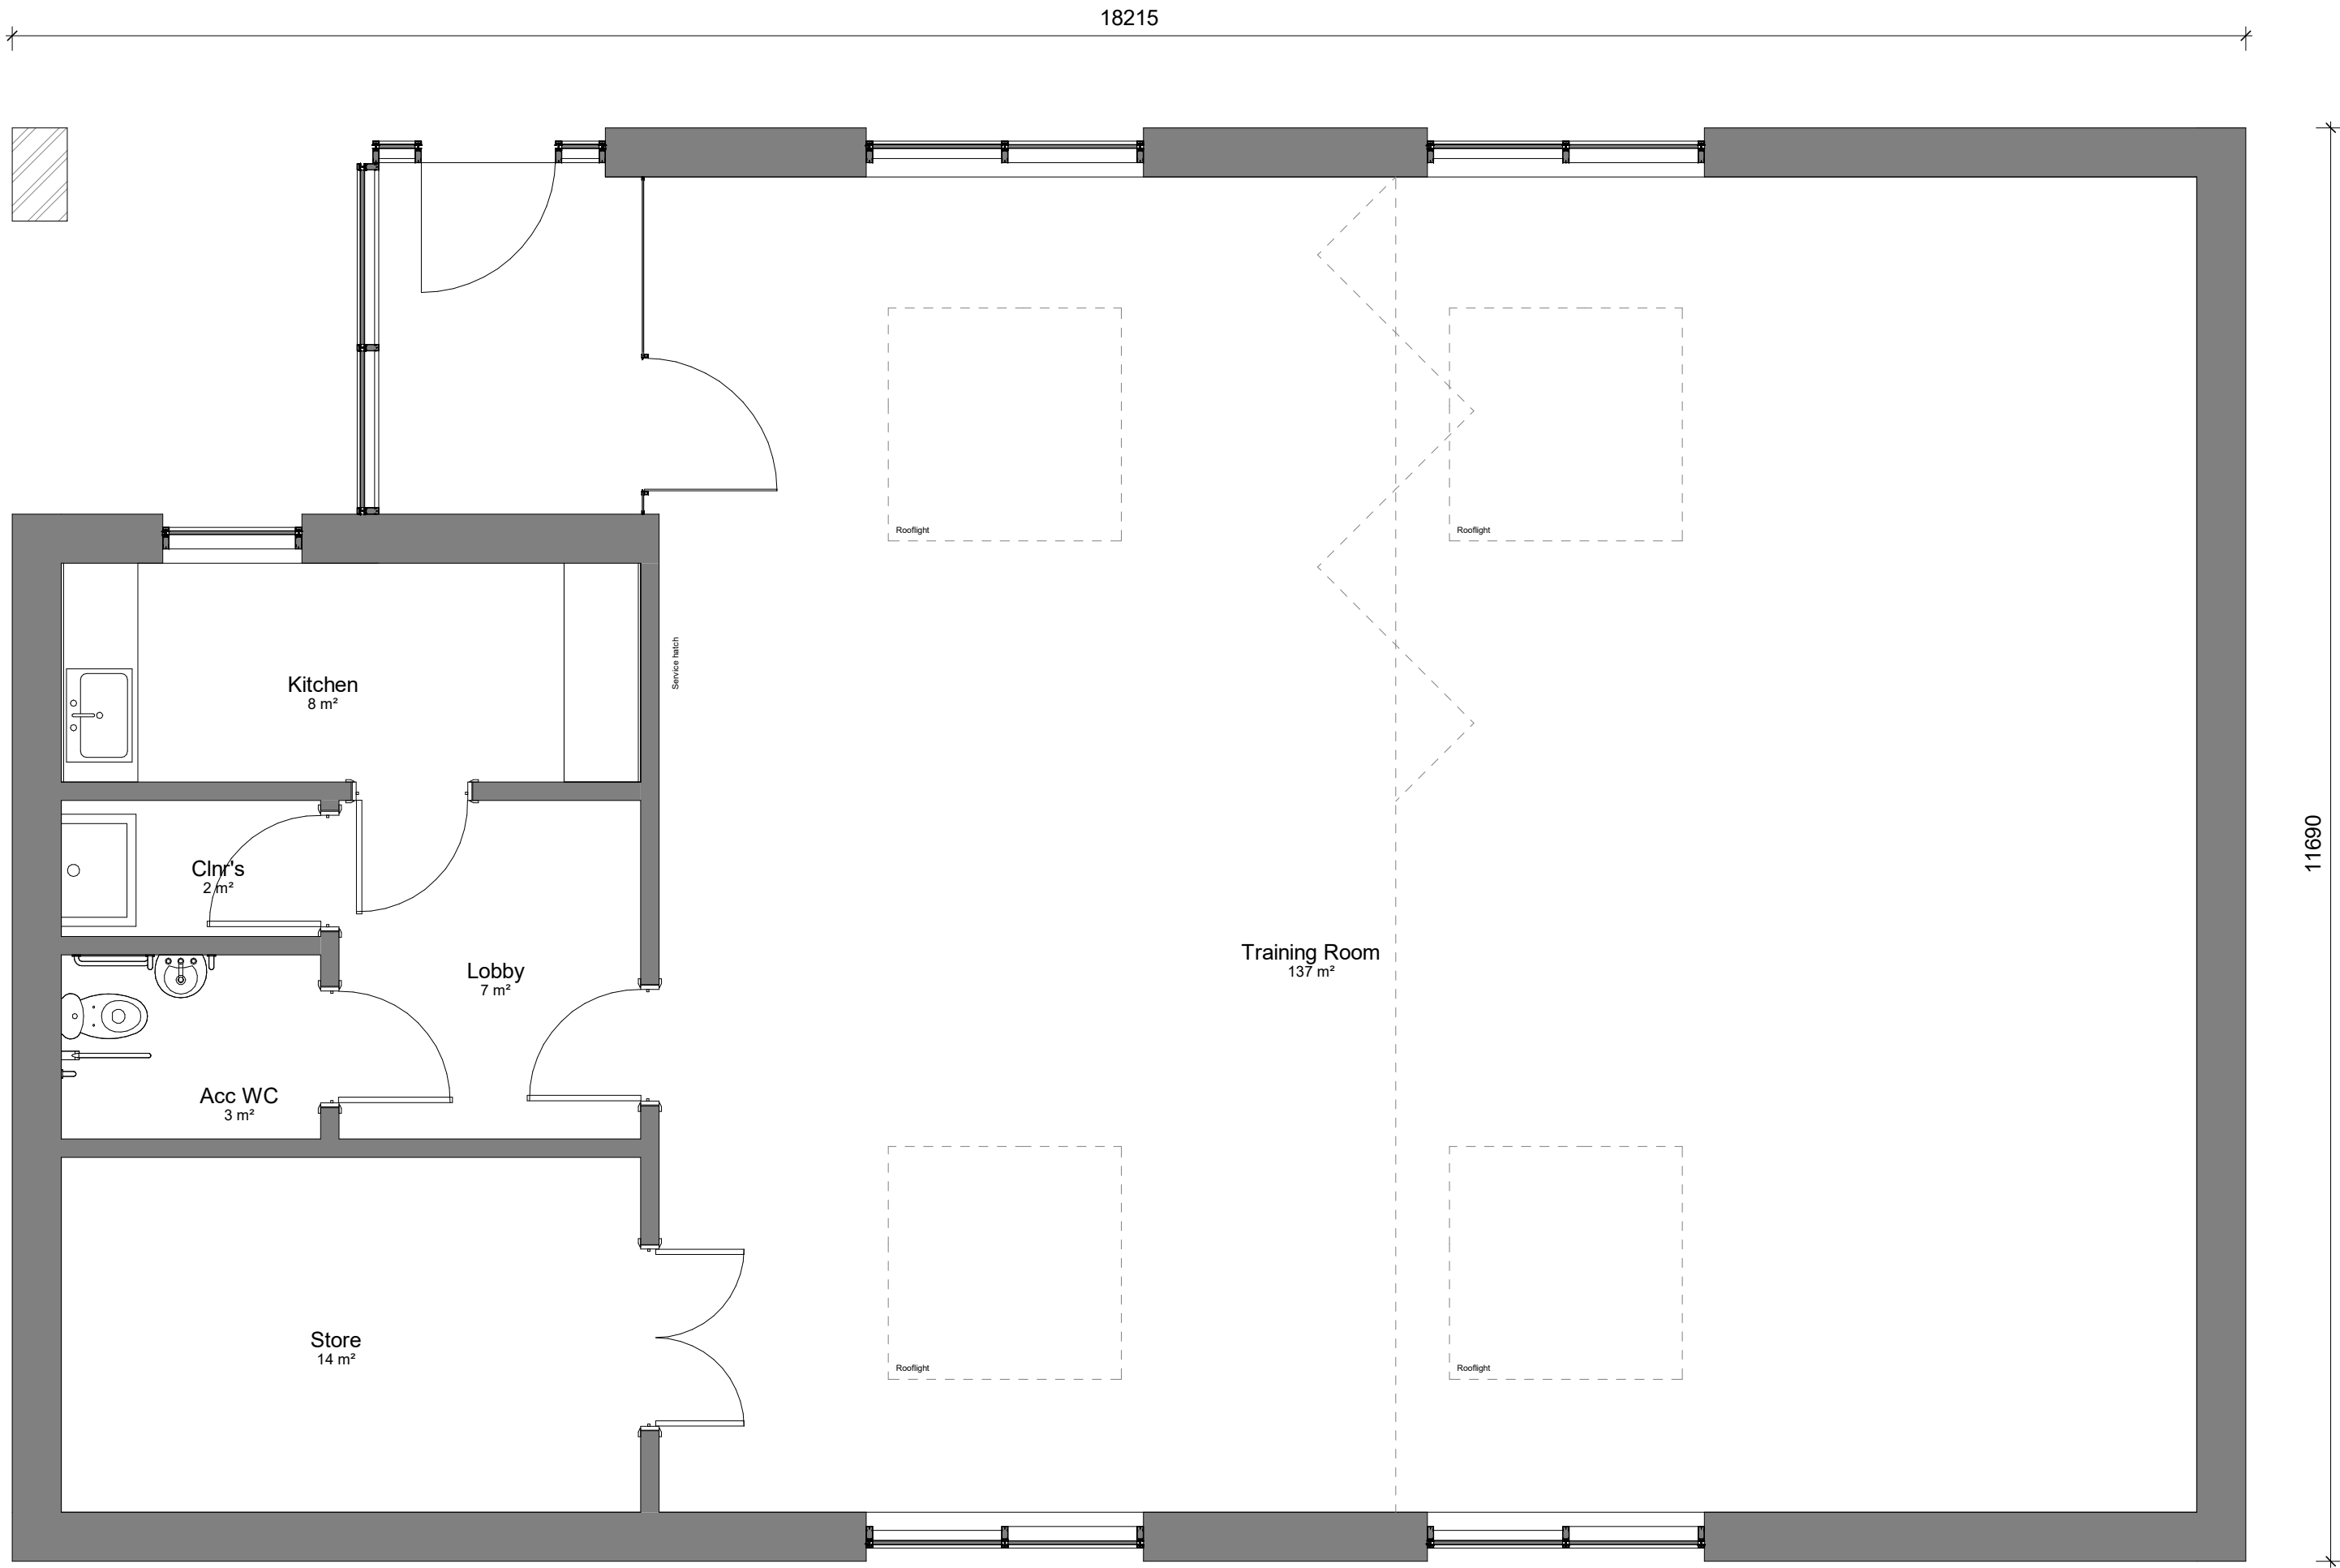

This drawing must not be scaled.
Figured dimensions and levels to be used.
Any inaccuracies must be notified to the architect. Detail drawings and large scale drawings take precedence over smaller drawings.

A2

THIS DRAWINGS IS COPYRIGHT

© Registered Office: Powell Dobson, Suite 1F, Building One, Eastern Business Park, Wern Fawr Lane, Old St Melons, Cardiff CF3 5EA. Powell Dobson is a trading name of Powell Dobson Ltd a company registered in England and Wales No 3873802.

Rev:		
A	Plan amended following developments to elevations - JS	22.03.23
B	GIA Schedule added to drawing - JS	14.06.23
C	North arrow indicated on plan - JS	10.07.23
D	Overall dimensions added to drawing. GIA amended - JS	03.10.23

STATUS
S2 - Issued for Information

powelldobson
ARCHITECTS

Cardiff . Swansea . London t +44 (0)33 33 201 001 www.powelldobson.com @PDArchitects

Contract:Dogs Trust Merseyside
Training Barn
Title: Ground Floor GA

PDA Job No: 22013							
PDA - TB - 00 - GA - A - (05) 1000							REV D
ORIGINATOR	VOLUME	LEVEL	TYPE	ROLE	CLASS	NUMBER	

Scale: 1 : 50
Date: 28.02.23
Drawn: JS
Checked: OSRH / CV