
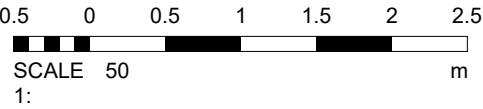
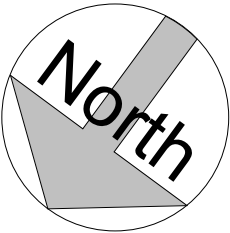


Area Schedule (GIA)	
Name	Area
Ground Floor	44.2 m²

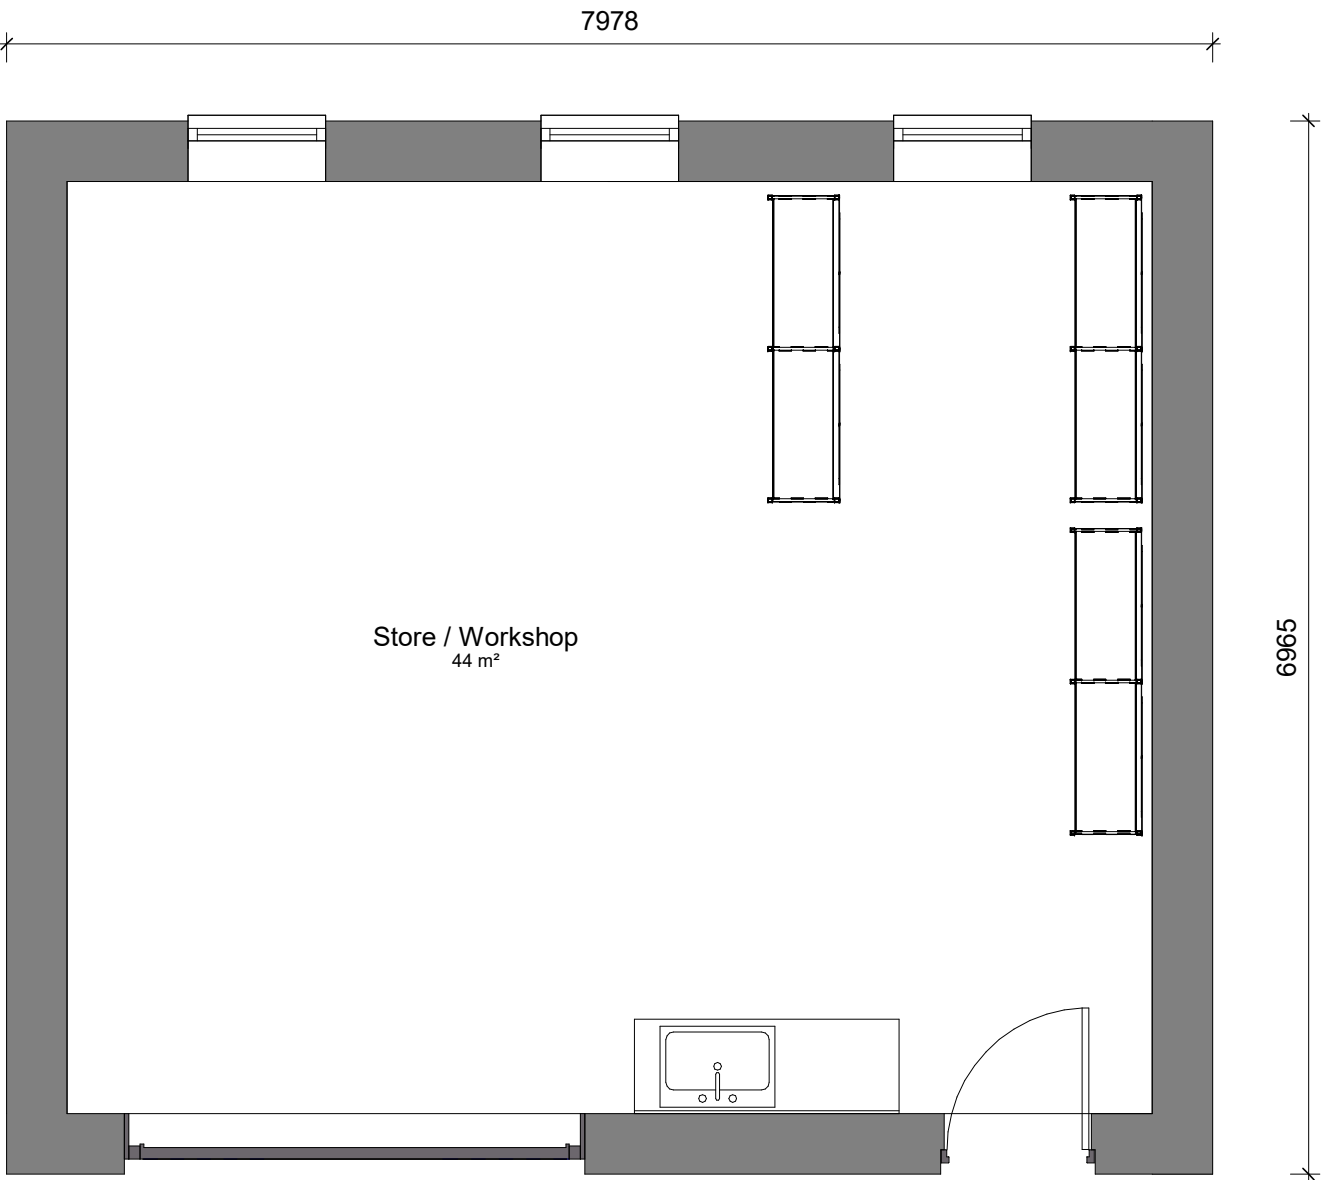

This drawing must not be scaled.
Figured dimensions and levels to be used.
Any inaccuracies must be notified to the architect.
Detail drawings and large scale drawings take precedence over smaller drawings.

A3

THIS DRAWINGS IS COPYRIGHT ©

Rev		Chk'd:
A	Plan amended following developments to elevations - JS	22.03.23
B	GIA Schedule added to drawing - JS	14.06.23
C	North arrow indicated on plan - JS	10.07.23
D	Overall dimensions added to drawing. - JS	03.10.23

STATUS

S2 - Issued for Information

powelldobson
ARCHITECTS

Cardiff . Swansea . London t +44 (0)33 33 201 001 www.powelldobson.com @PDArchitects

22013 - PDA - MB - 00 - GA - A - (05) 1000	D
UPRN ORIGINATOR VOLUME LEVEL TYPE ROLE CLASS NUMBER	REV

Contract: Dogs Trust Merseyside
Maintenance Building
Title: Ground Floor GA

Scale: 1 : 50
Date: 28.02.23
Drawn: JS
Checked: OSRH / CV