


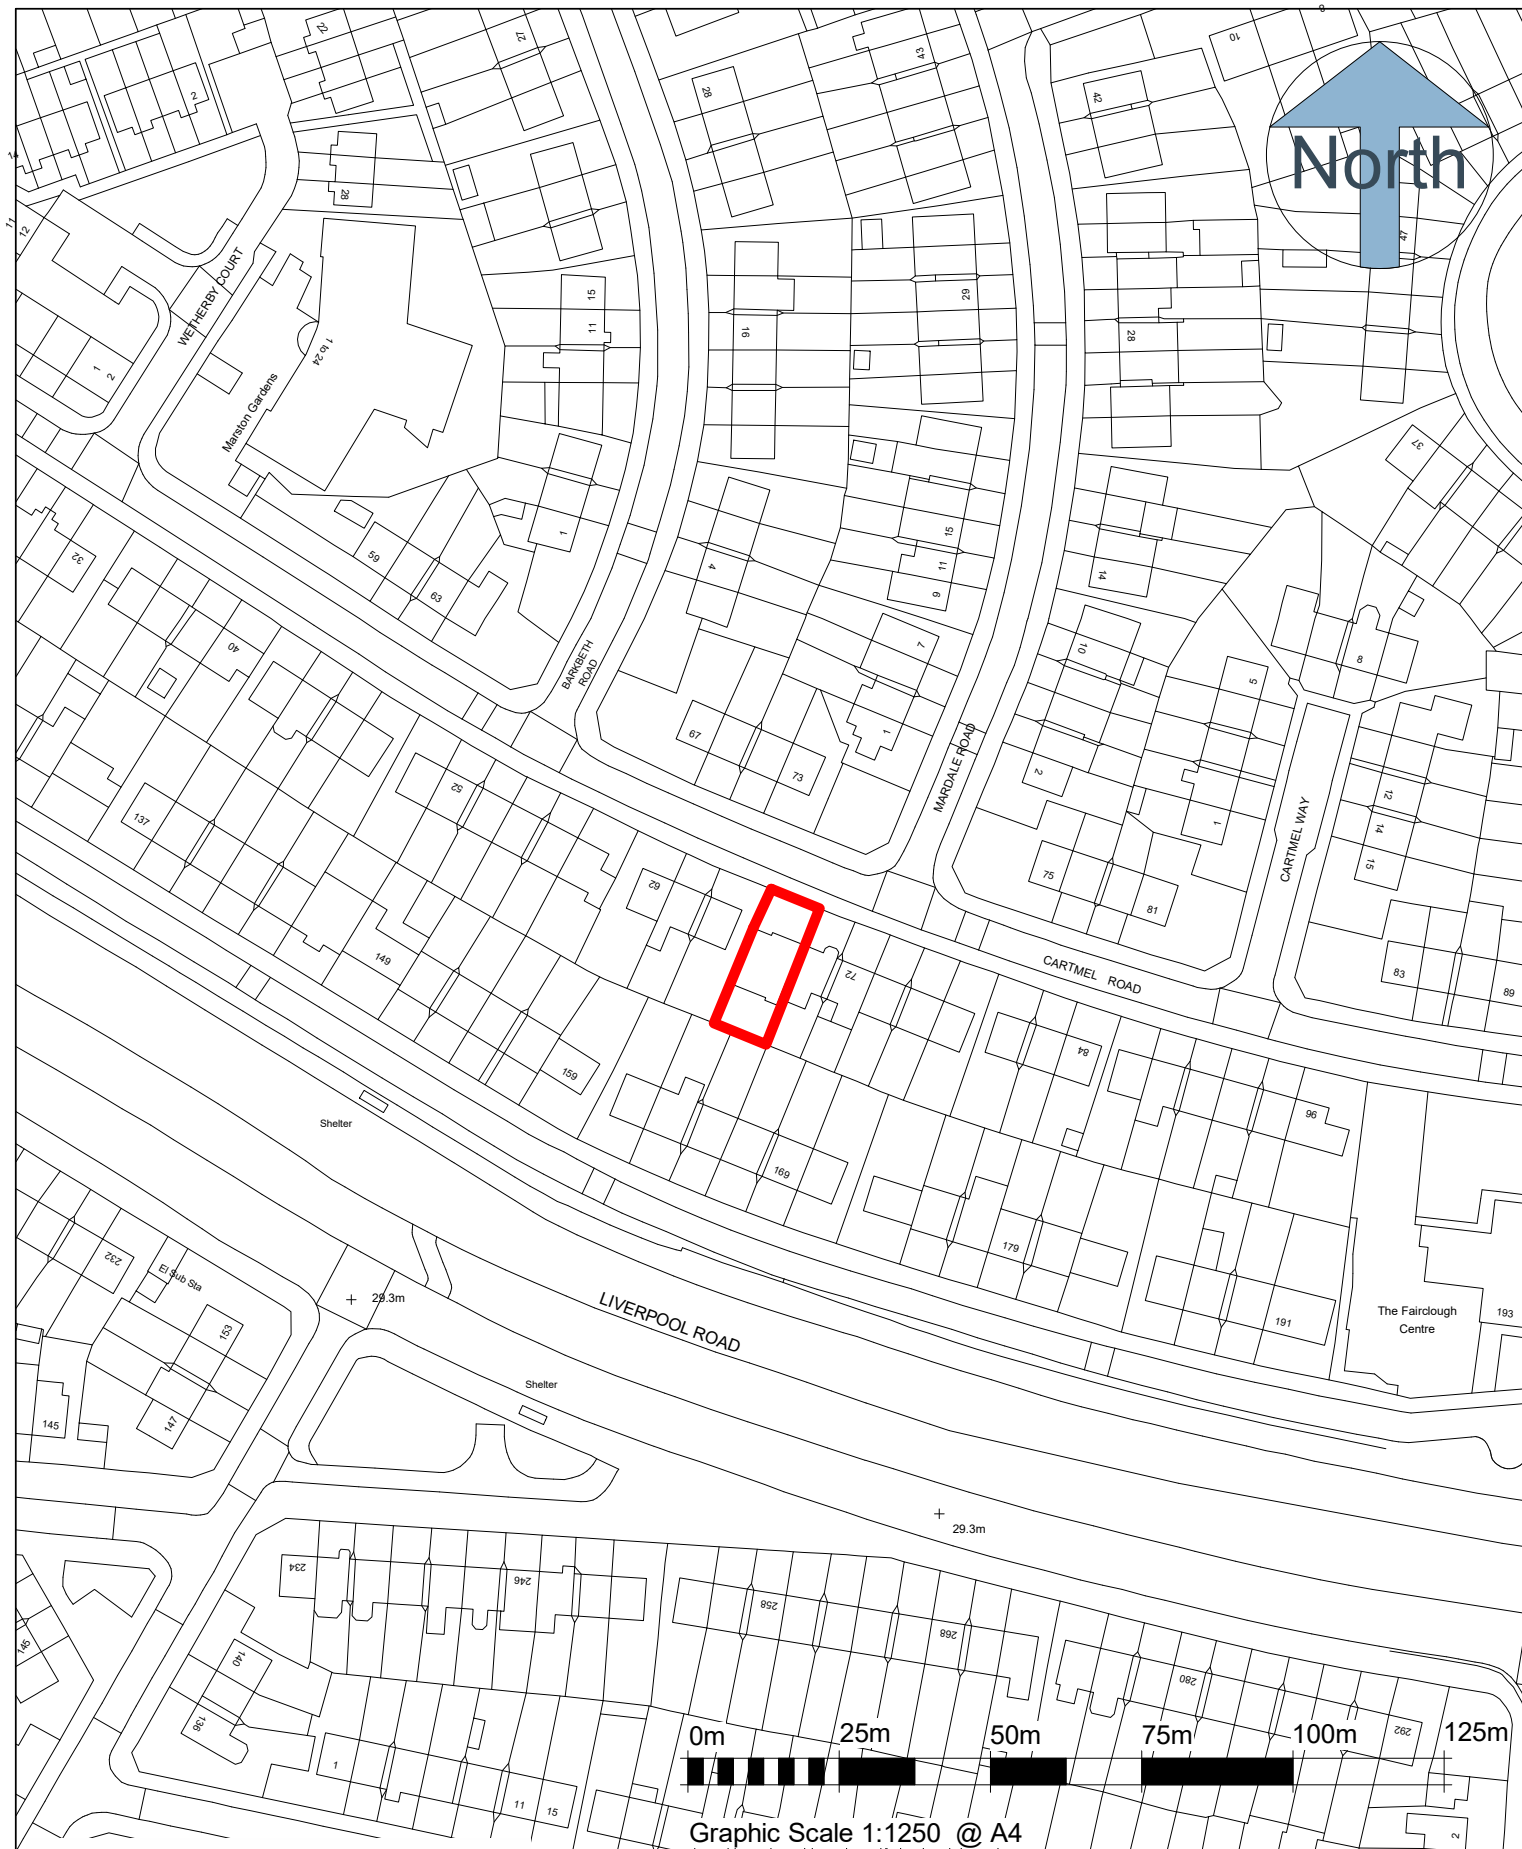

Architecture • Design • Planning

116 Duke Street, Liverpool L1 5JW

T: 07825 777 059

E: projects@keltecconsultancy.com

www.keltecconsultancy.com

CLIENT:
Mr Chris Henshall

SHEET TITLE:
Location Plan

PROJECT ADDRESS:

68 Cartmel Rd, Huyton, Liverpool L36 3RD

DATE
27/09/23

PROJECT NUMBER:
CRL_1089

SCALE: (@ A4)
1 : 1250

MODELLED BY:
Design Team

DRAWING NUMBER:
Kel_001