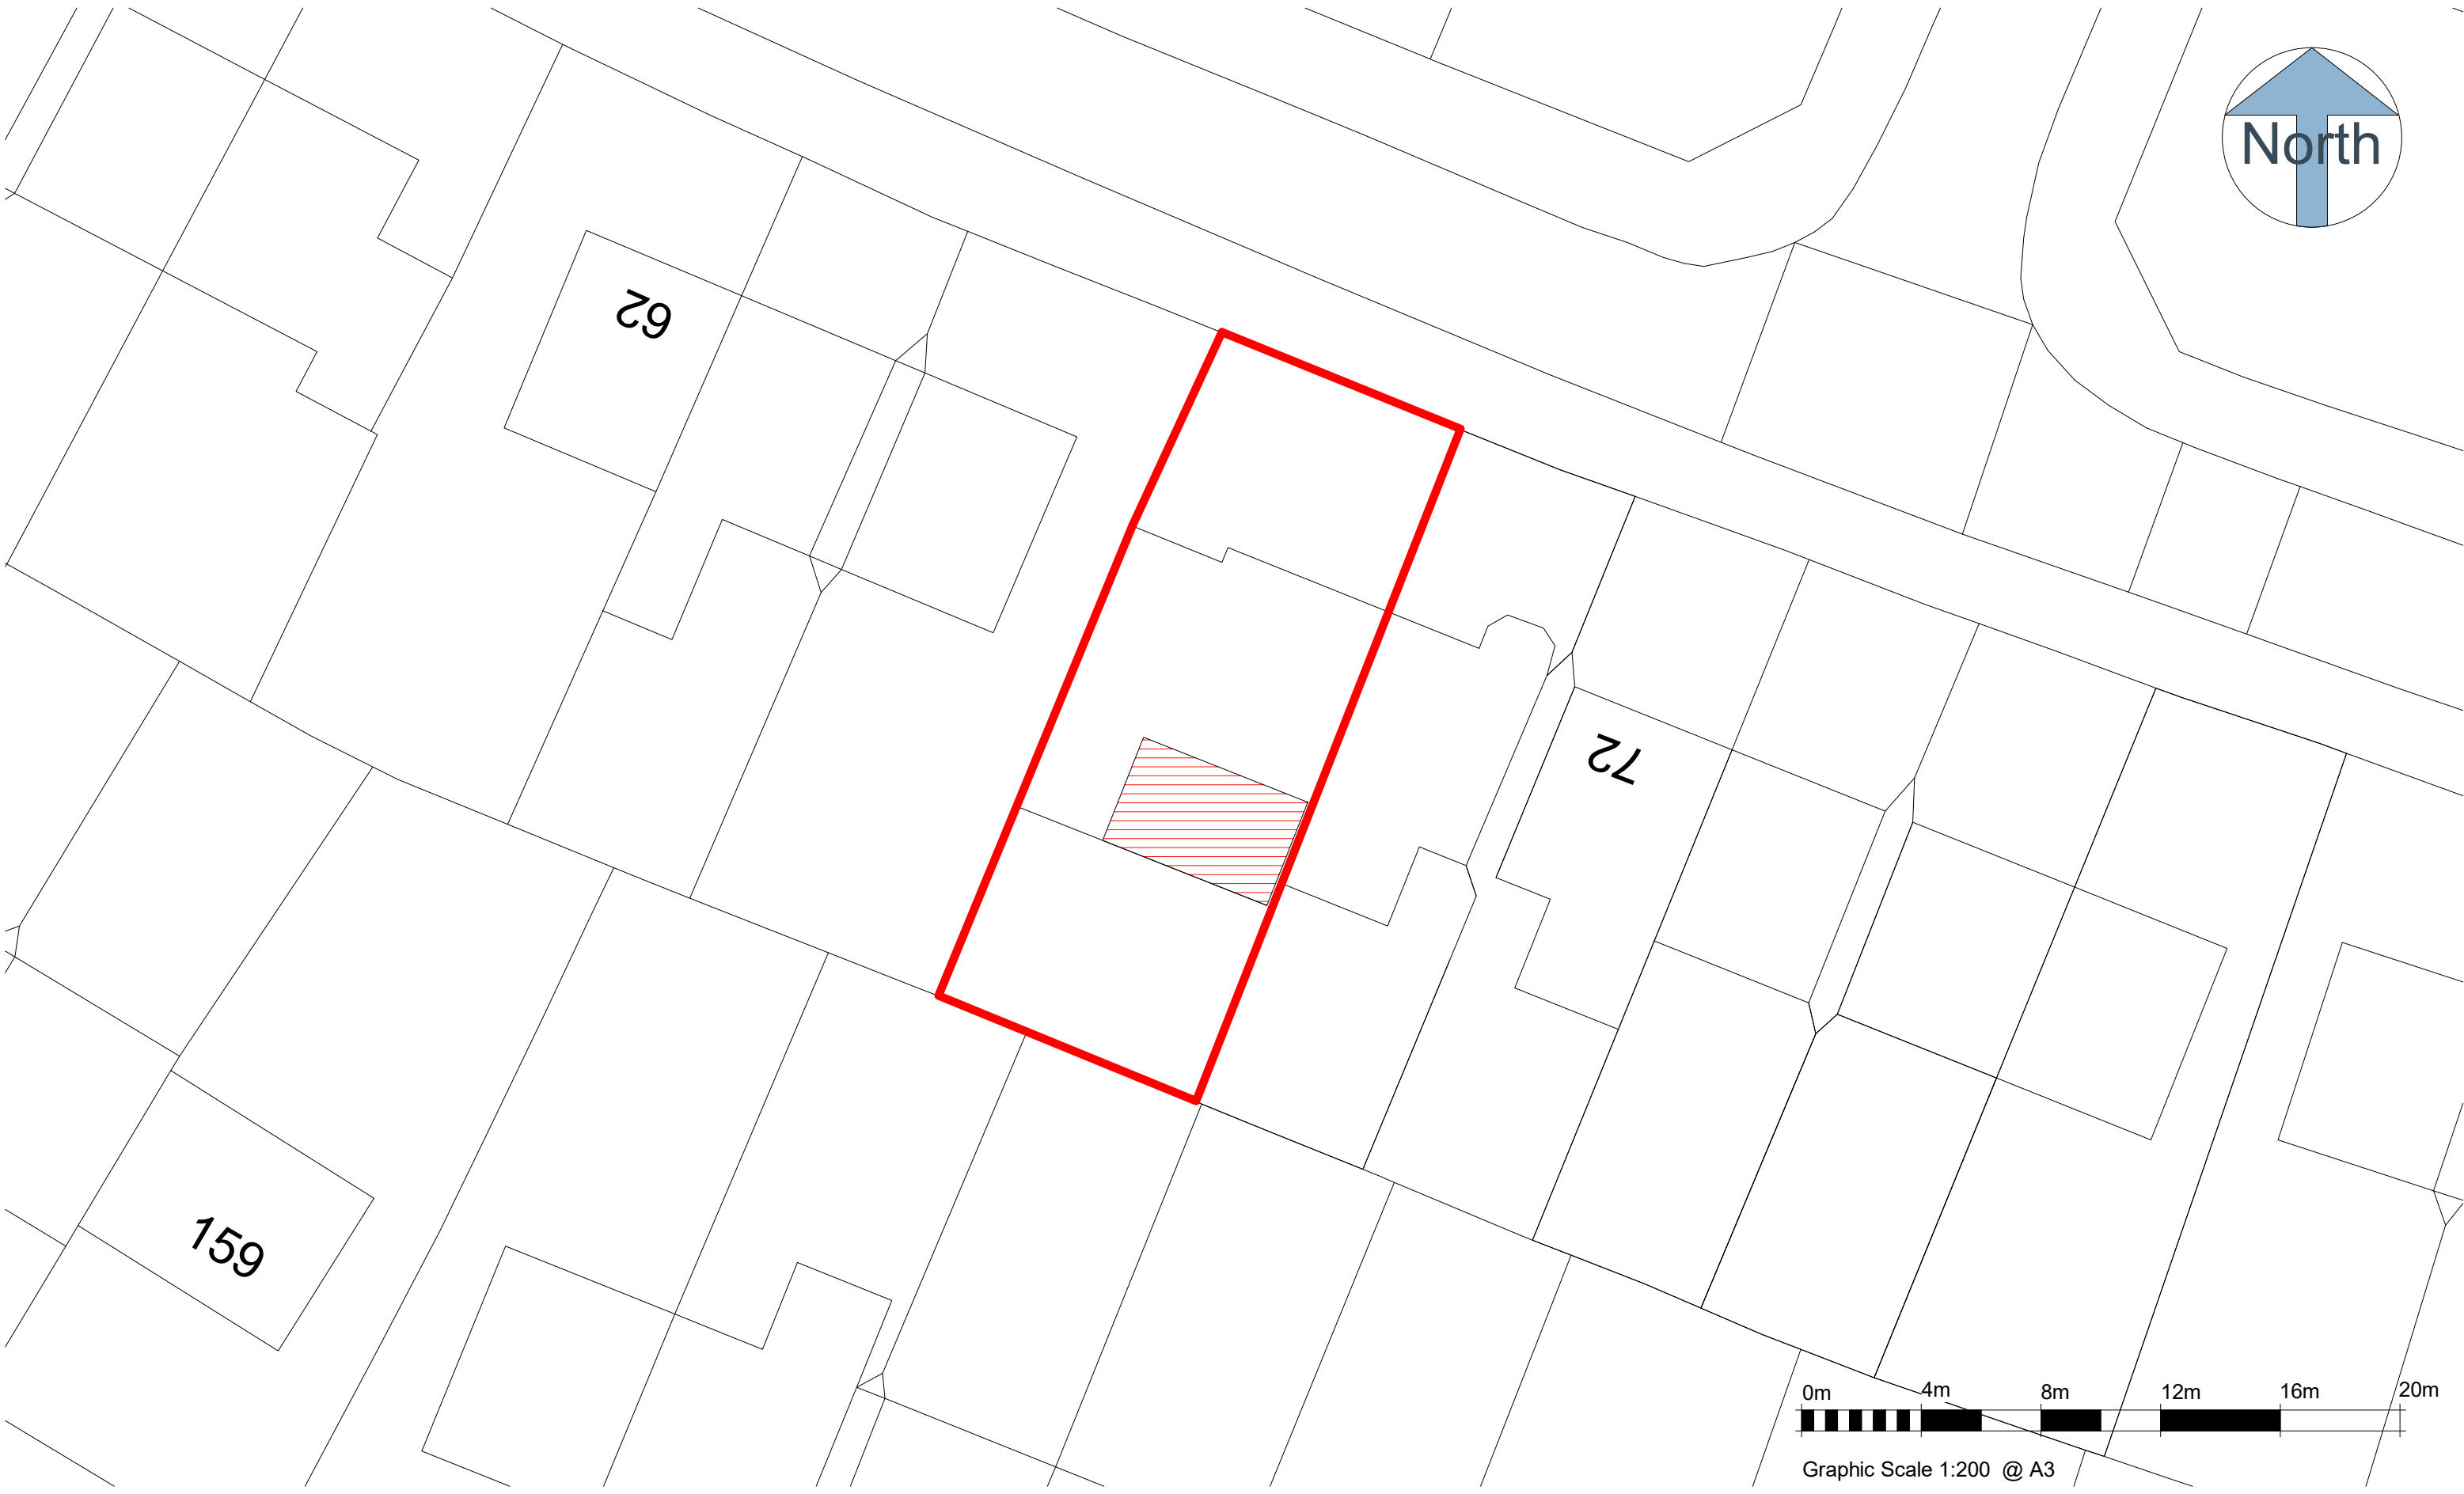
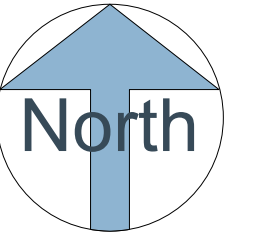


No.	Description	Date
C	Planning app	27.09.23
This Drawing is the property of Keltec Consultancy Ltd and must not be copied or otherwise reproduced. Do not scale from this drawing. All dimensions are to be checked on site prior to commencing work on site. Any discrepancy found between information given on this drawing and that given elsewhere or recorded on site shall be notified immediately to the office in writing.		

CLIENT NAME:	Mr Chris Henshall
PROJECT ADDRESS:	68 Cartmel Rd, Liverpool
MODELLED BY:	Design Team
PHASE:	Planning

SHEET TITLE:	Proposed Block Plan
PROJECT NUMBER:	CRL_1089
DATE:	27/09/2023
REV:	
DRAWING NUMBER:	Kel_003
SCALE:	1 : 200