



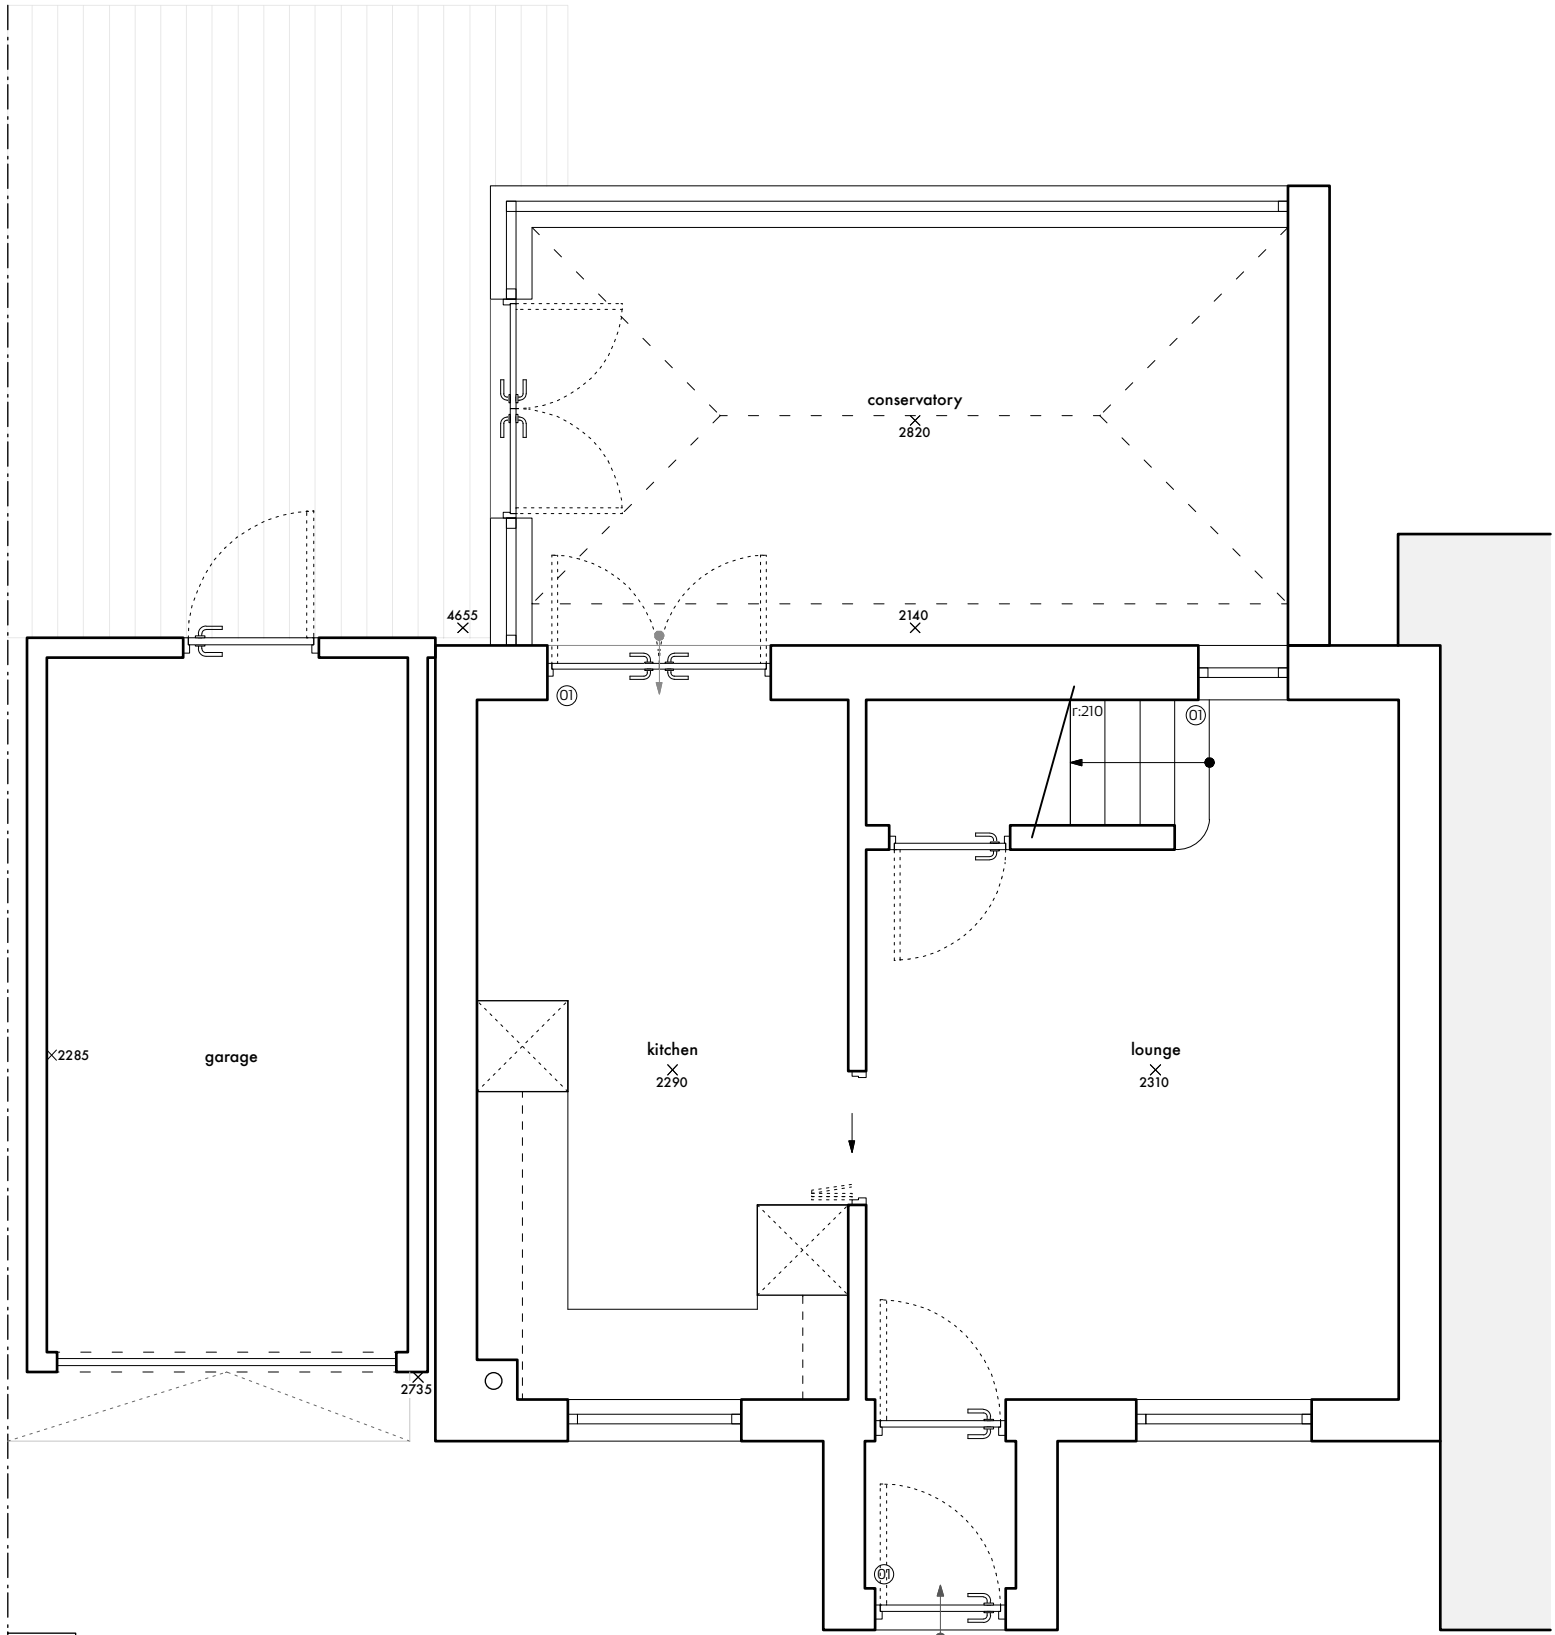


ground floor plan
front elevation




rear elevation
side elevation

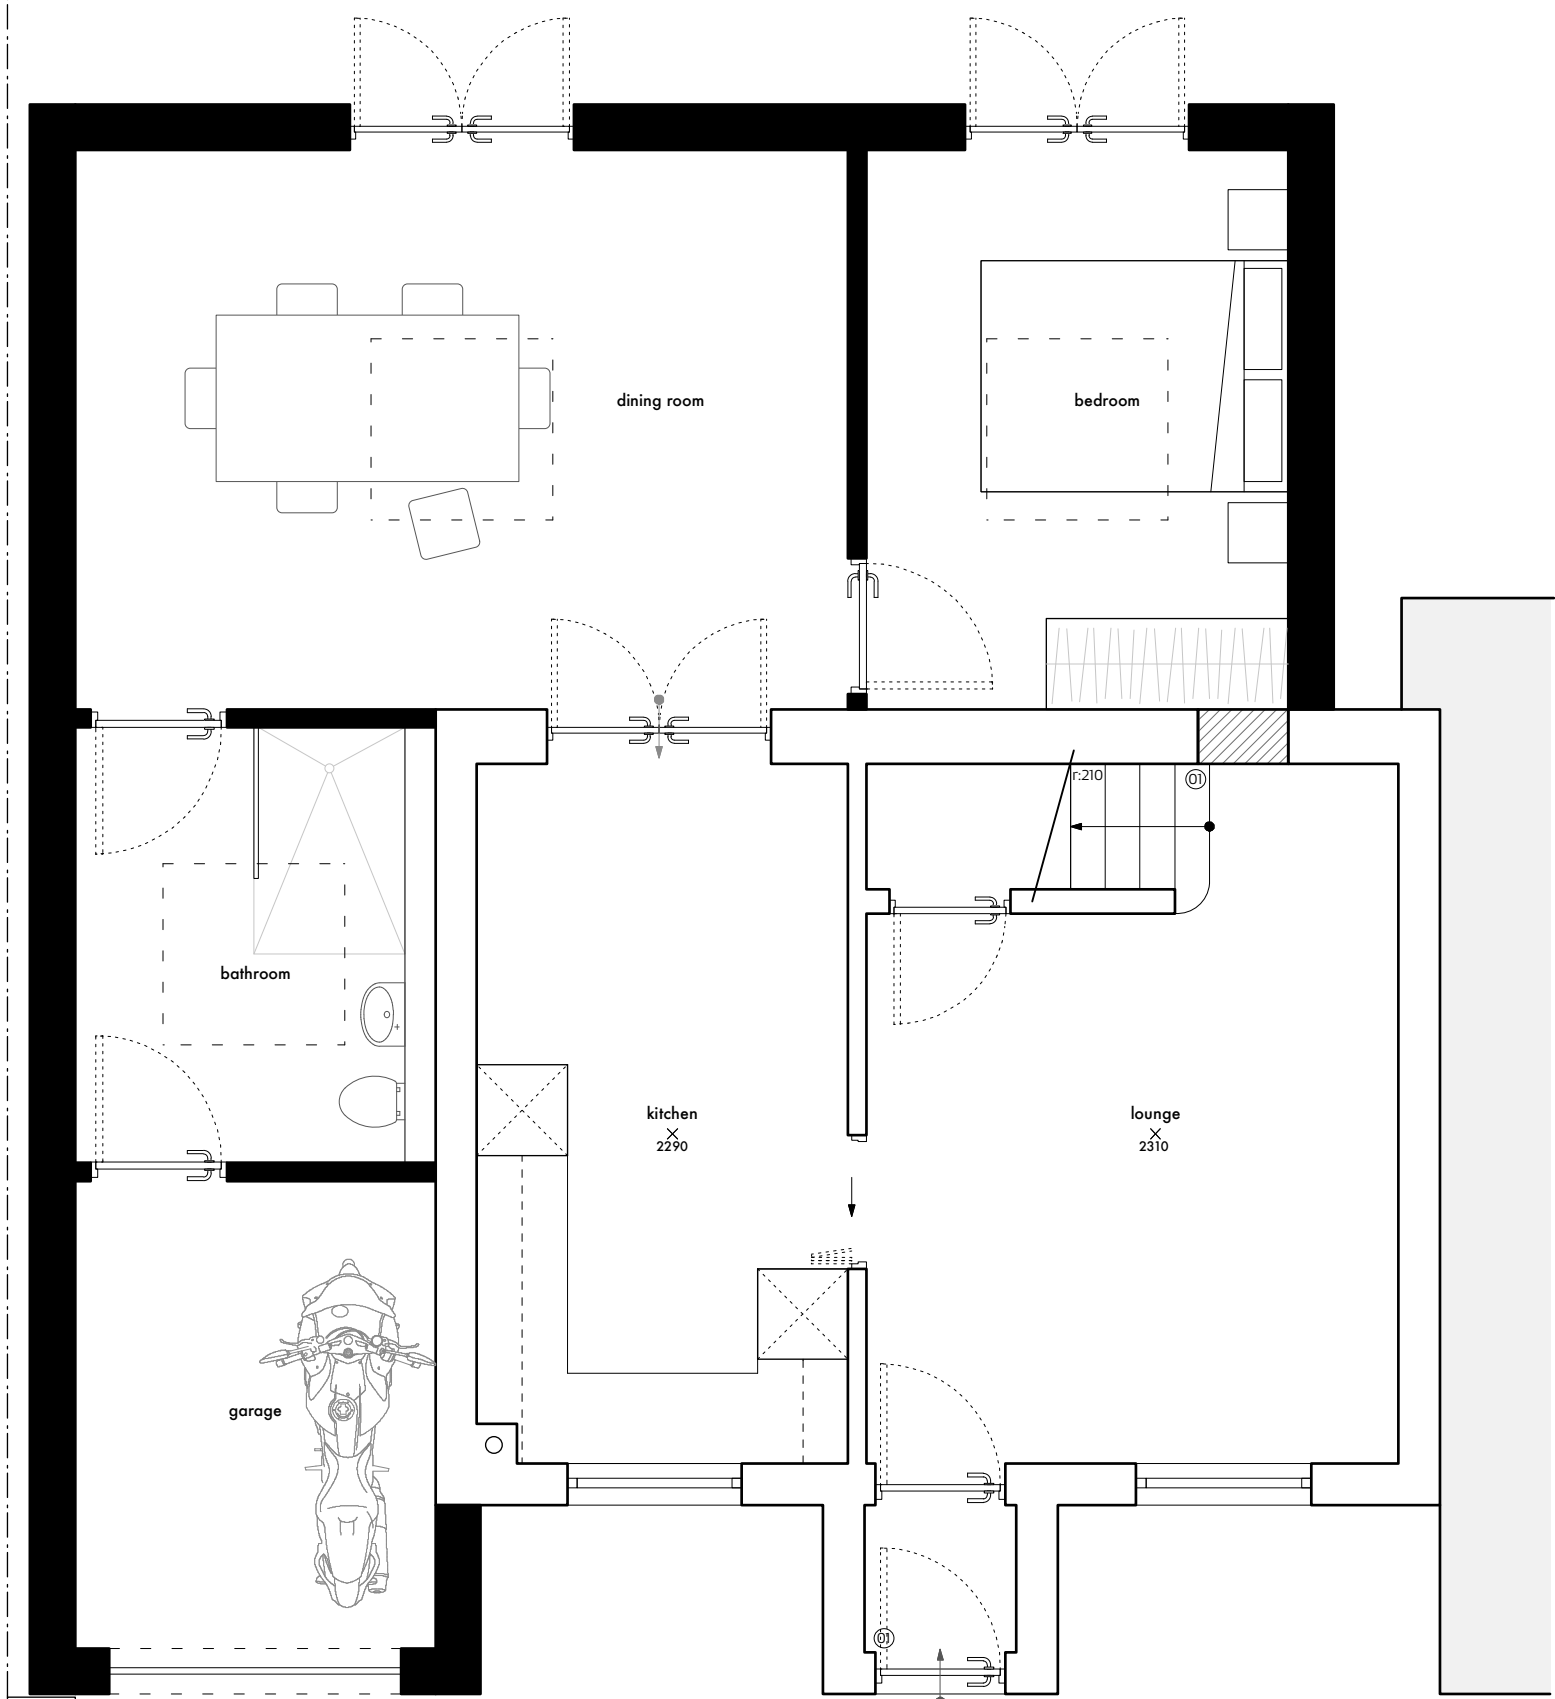


ground floor plan
front elevation

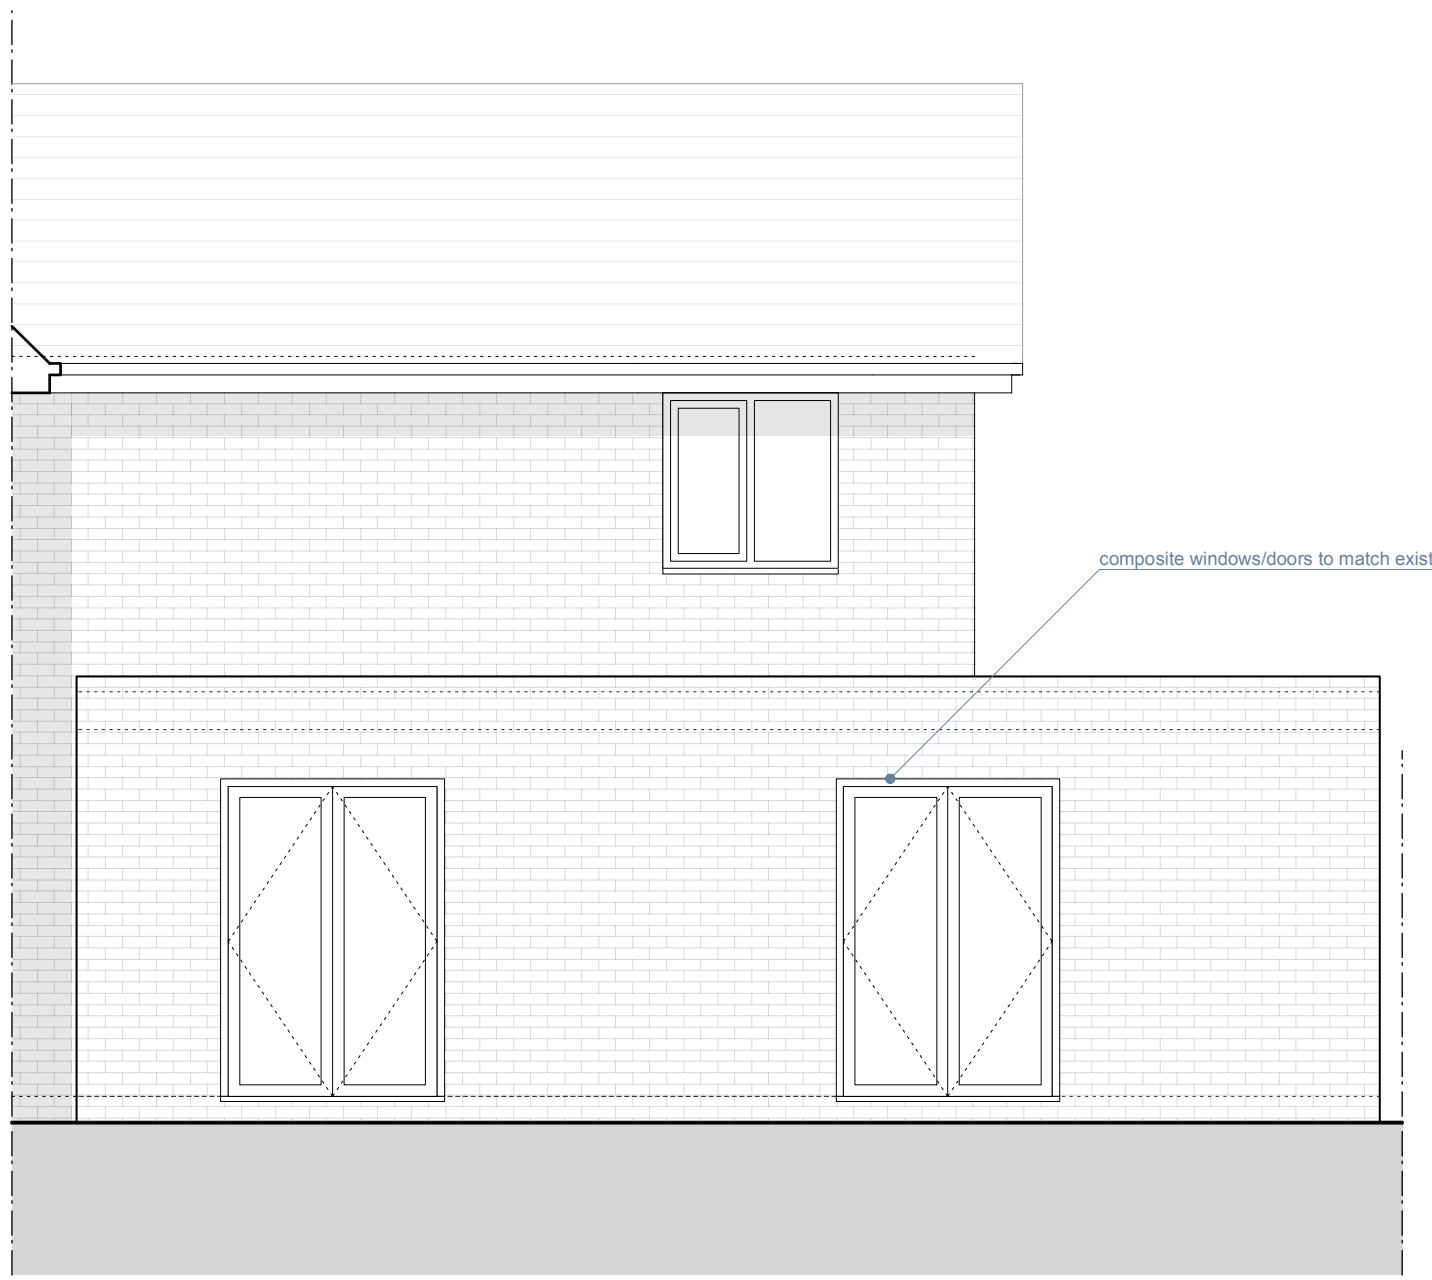

rear elevation
side elevation

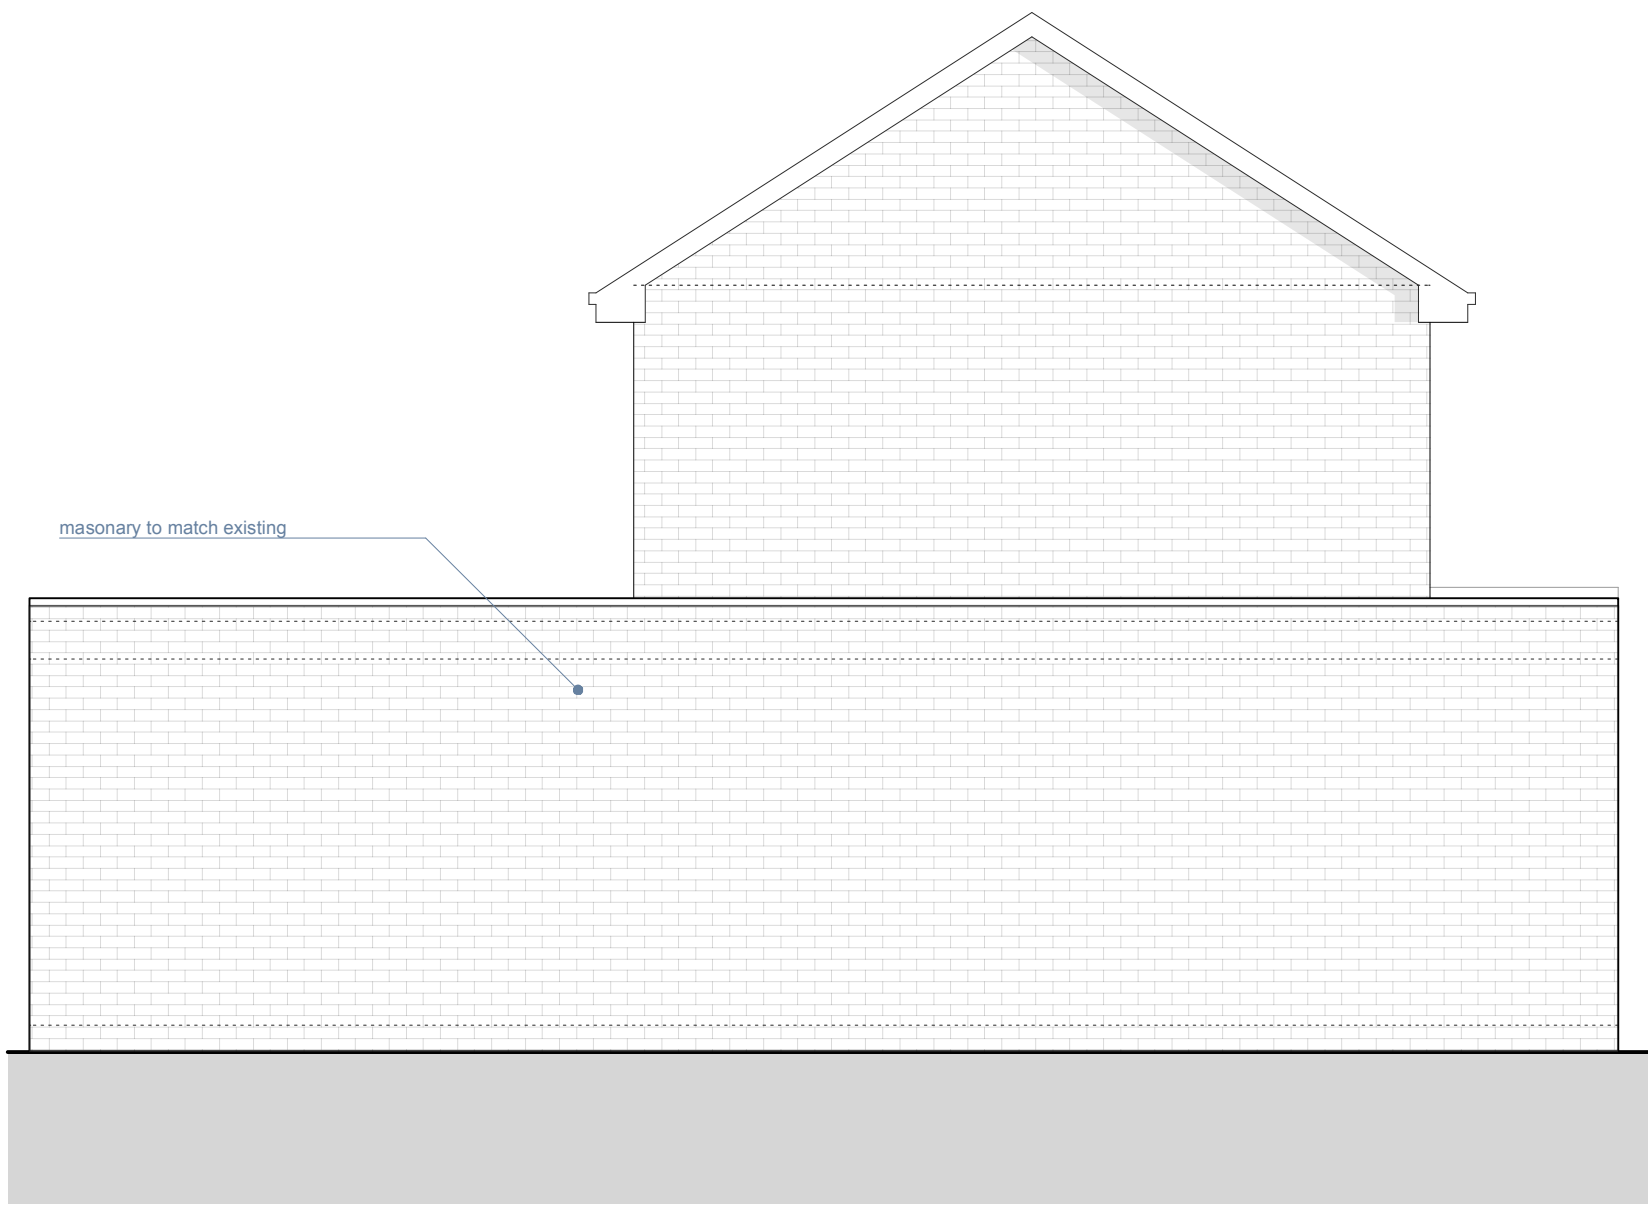

side elevation

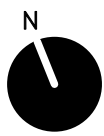

1m
0 1 2
26 BADBYWOOD
001. exist/prop plans 1:50 @ A1

Do not scale from this drawing.
All dimensions are to be checked on site prior to commencing works on site. Discrepancy found between information given on this drawing and that given elsewhere or recorded on site shall be notified immediately to the project architect in writing.

EXISTING

PROPOSED